



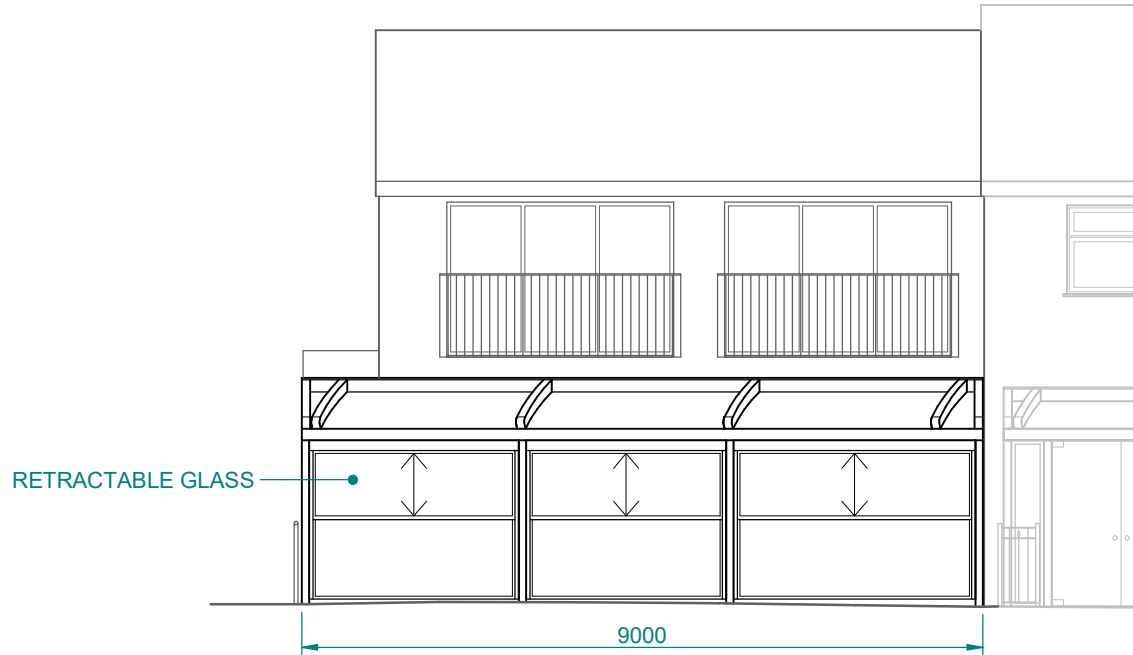


FRONT ELEVATION
(RAILINGS OMITTED FOR CLARITY)

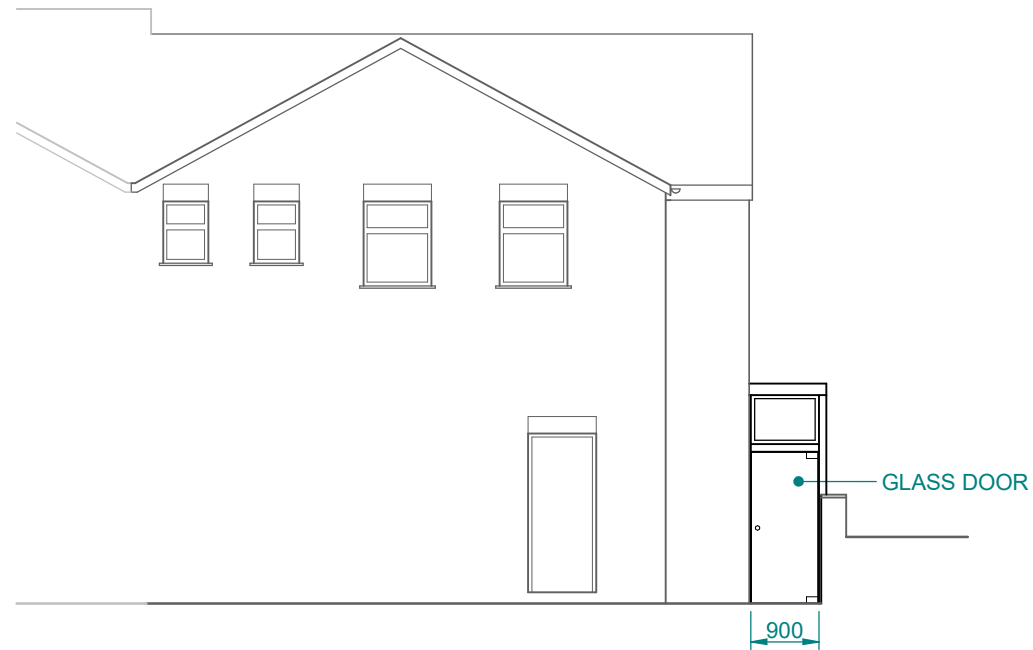


L H SIDE ELEVATION



REAR ELEVATION

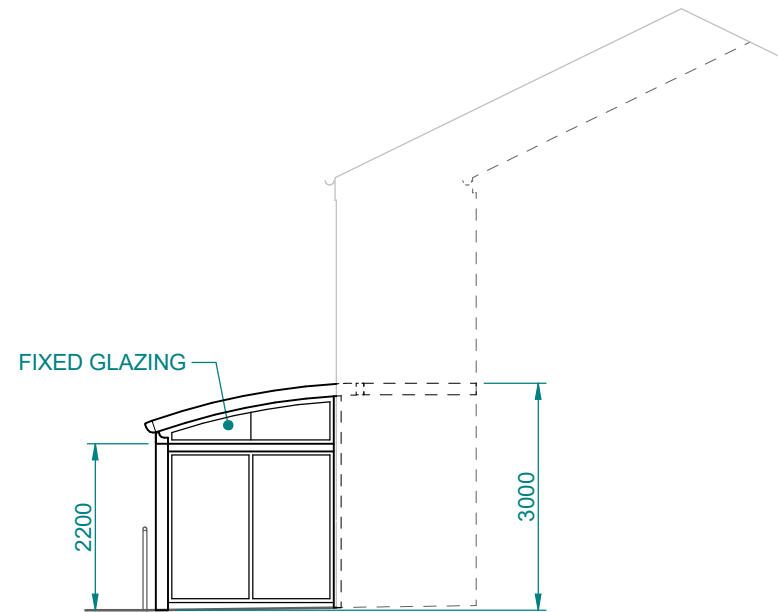

R H SIDE ELEVATION

 

Project: ONE EIGHTY EIGHT BURY NEW ROAD, WHITEFIELD M45 6QF		
Title: PROPOSED ELEVATIONS		
Date: 12-06-22	Scale: 1:100 @ A3	Drg No: 30902
ALL DIMENSIONS ARE IN MILLIMETRES UNLESS OTHERWISE STATED peterleetechnicalservices@yahoo.com		Projection: