




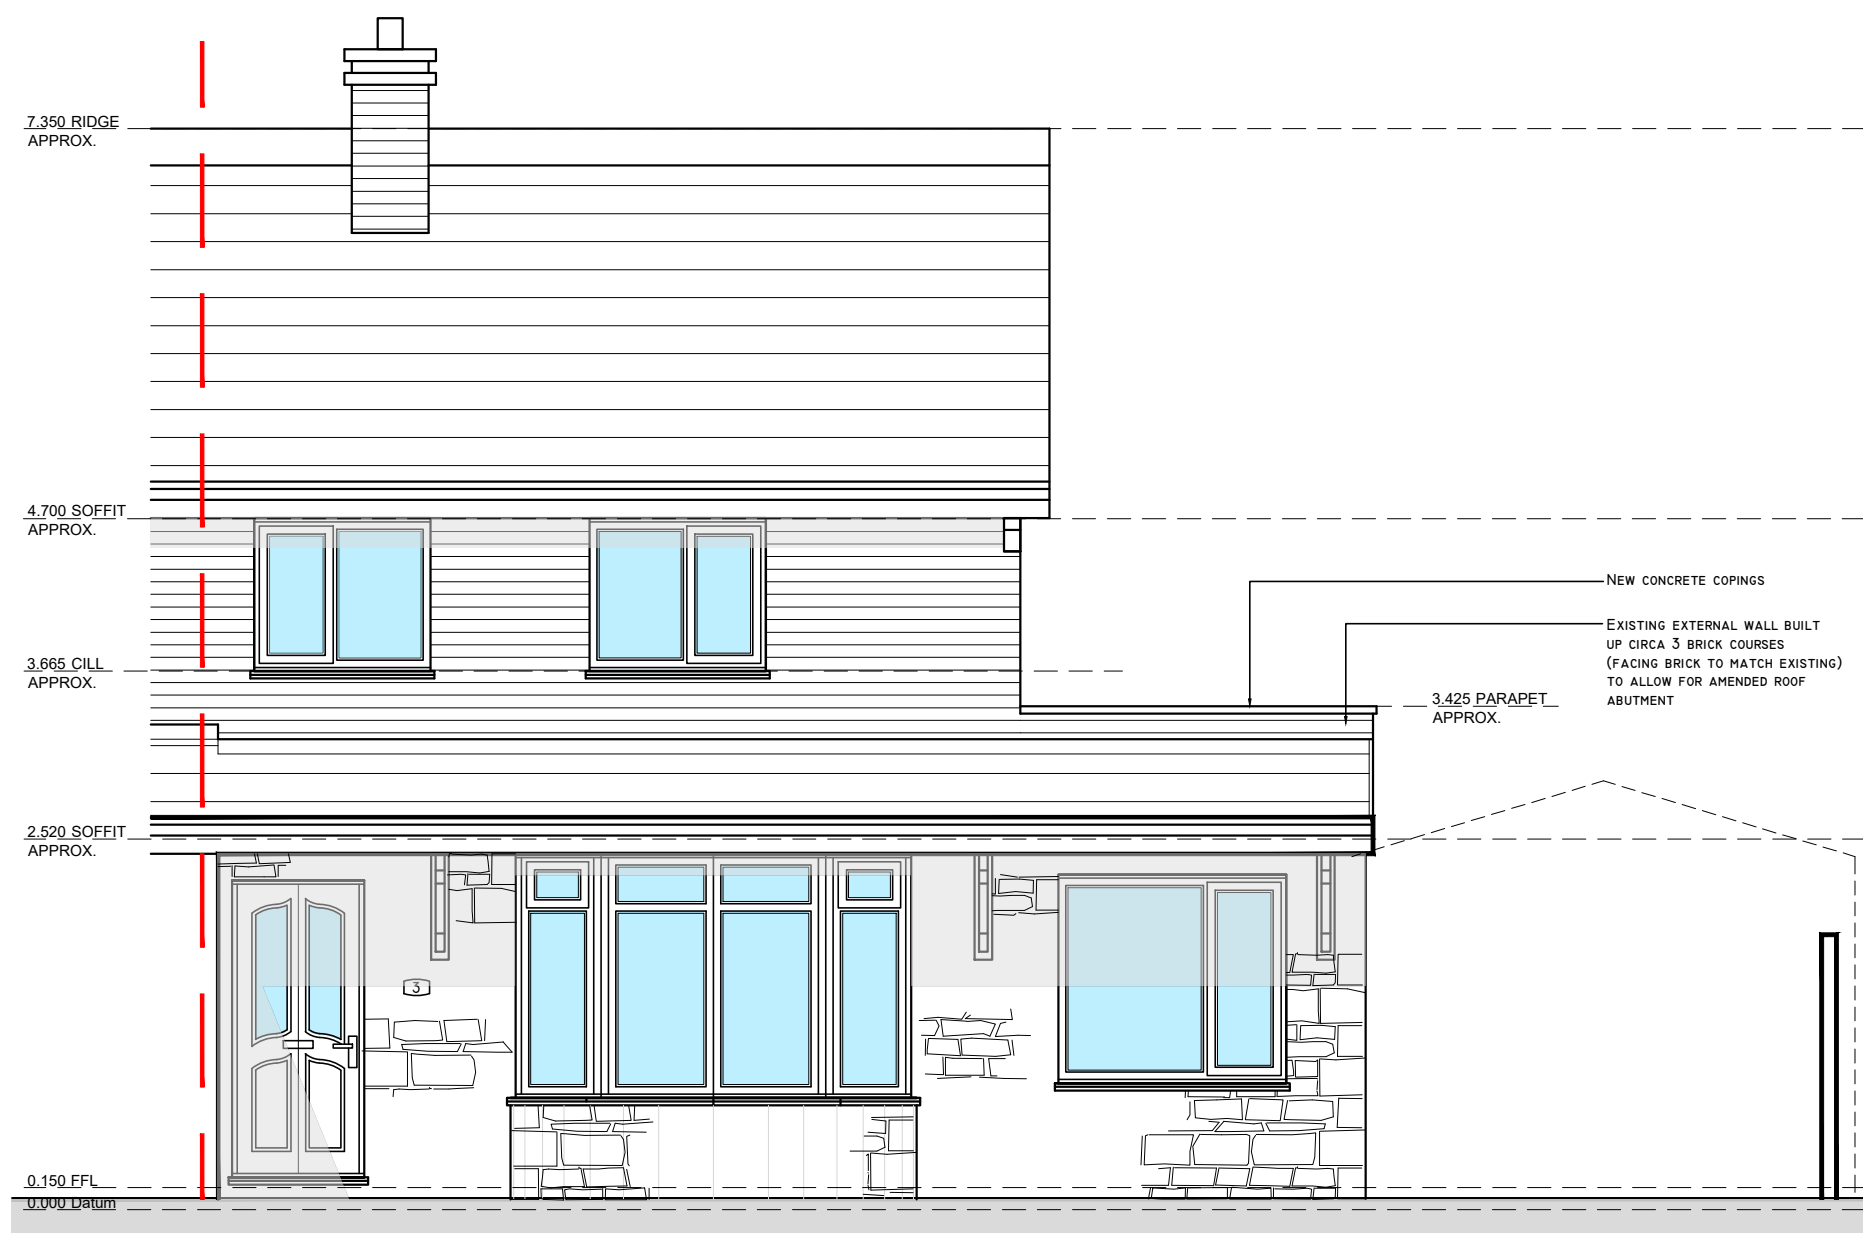


Proposed Front Elevation (A)
1:50

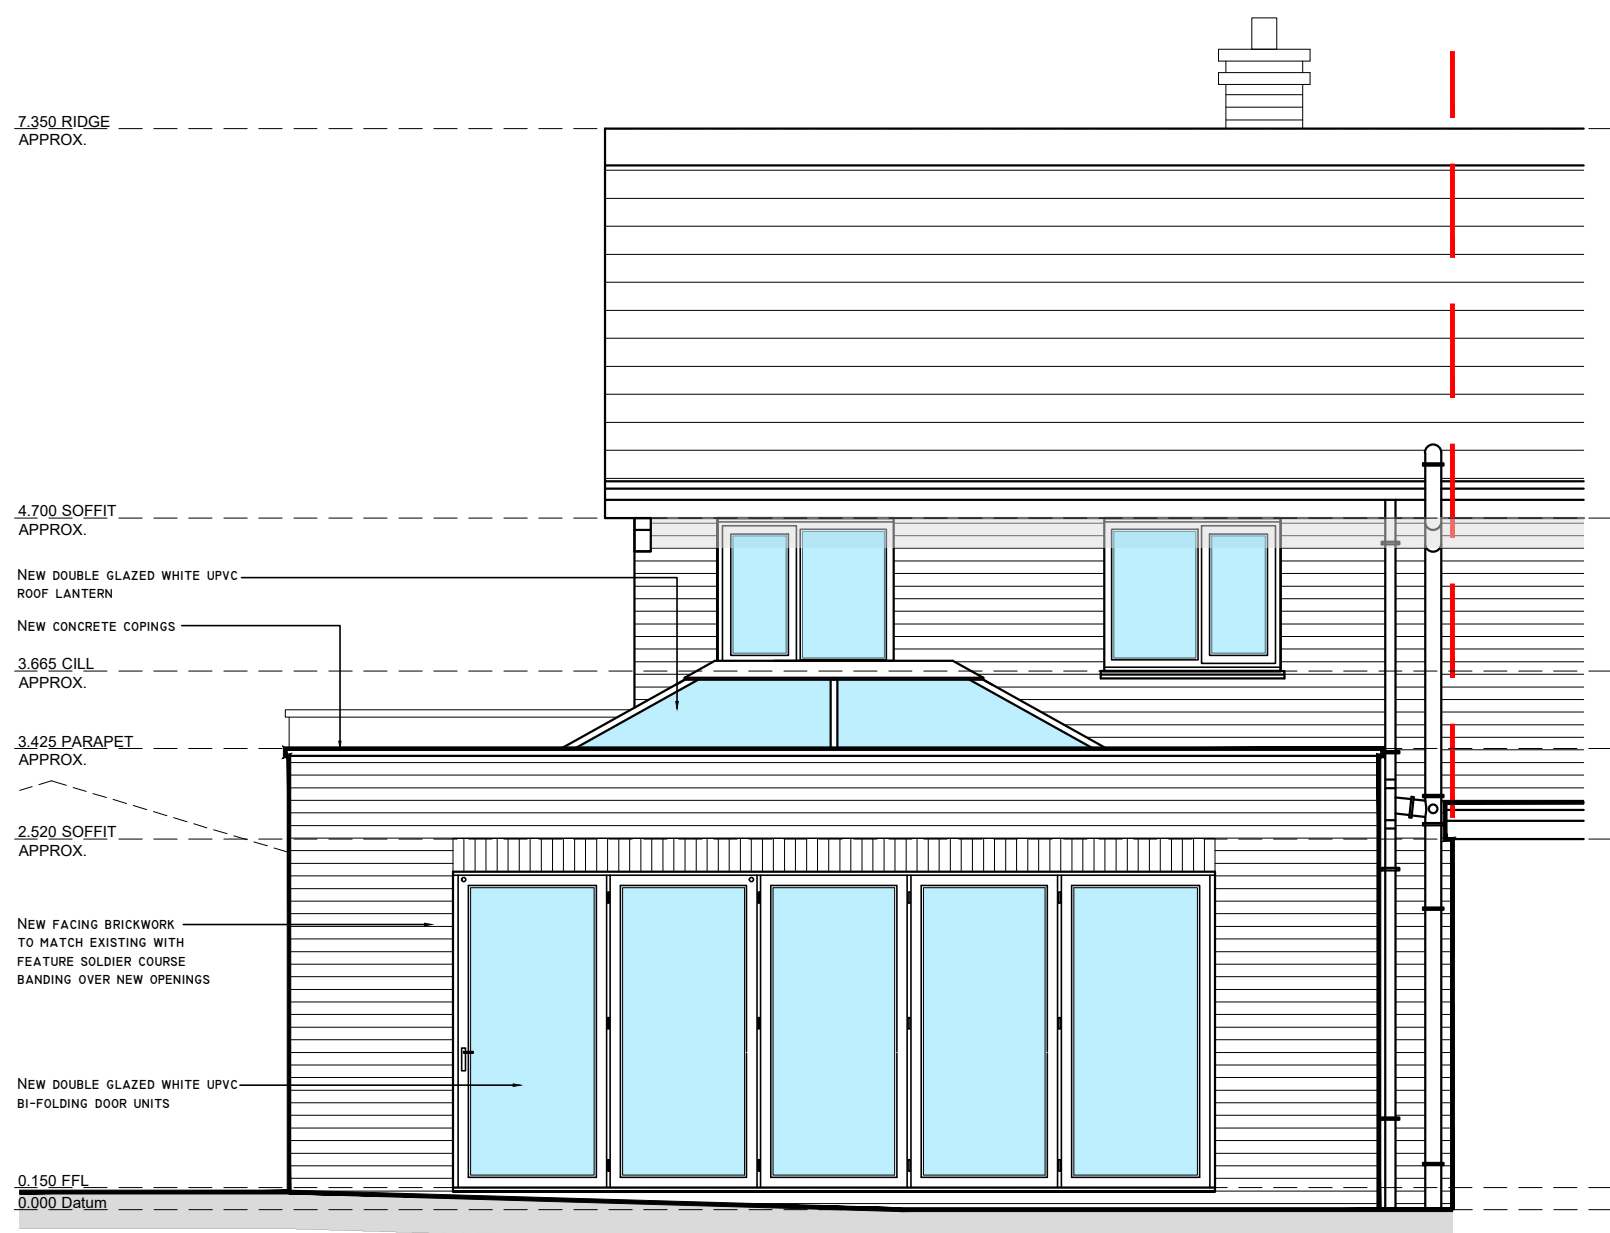


Proposed Rear Elevation (C)
1:50

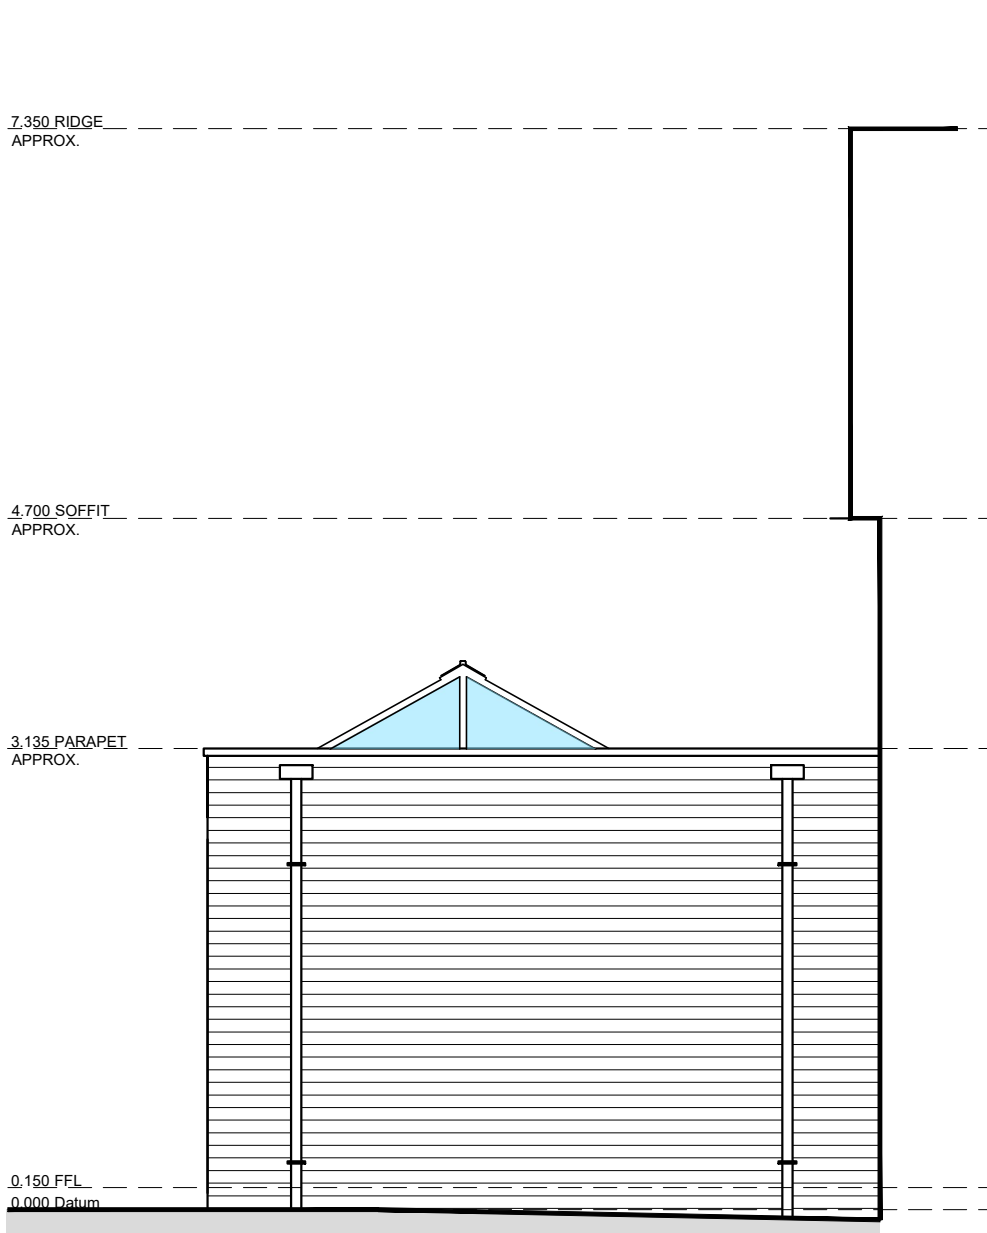


Proposed Side Elevation (D)
1:50

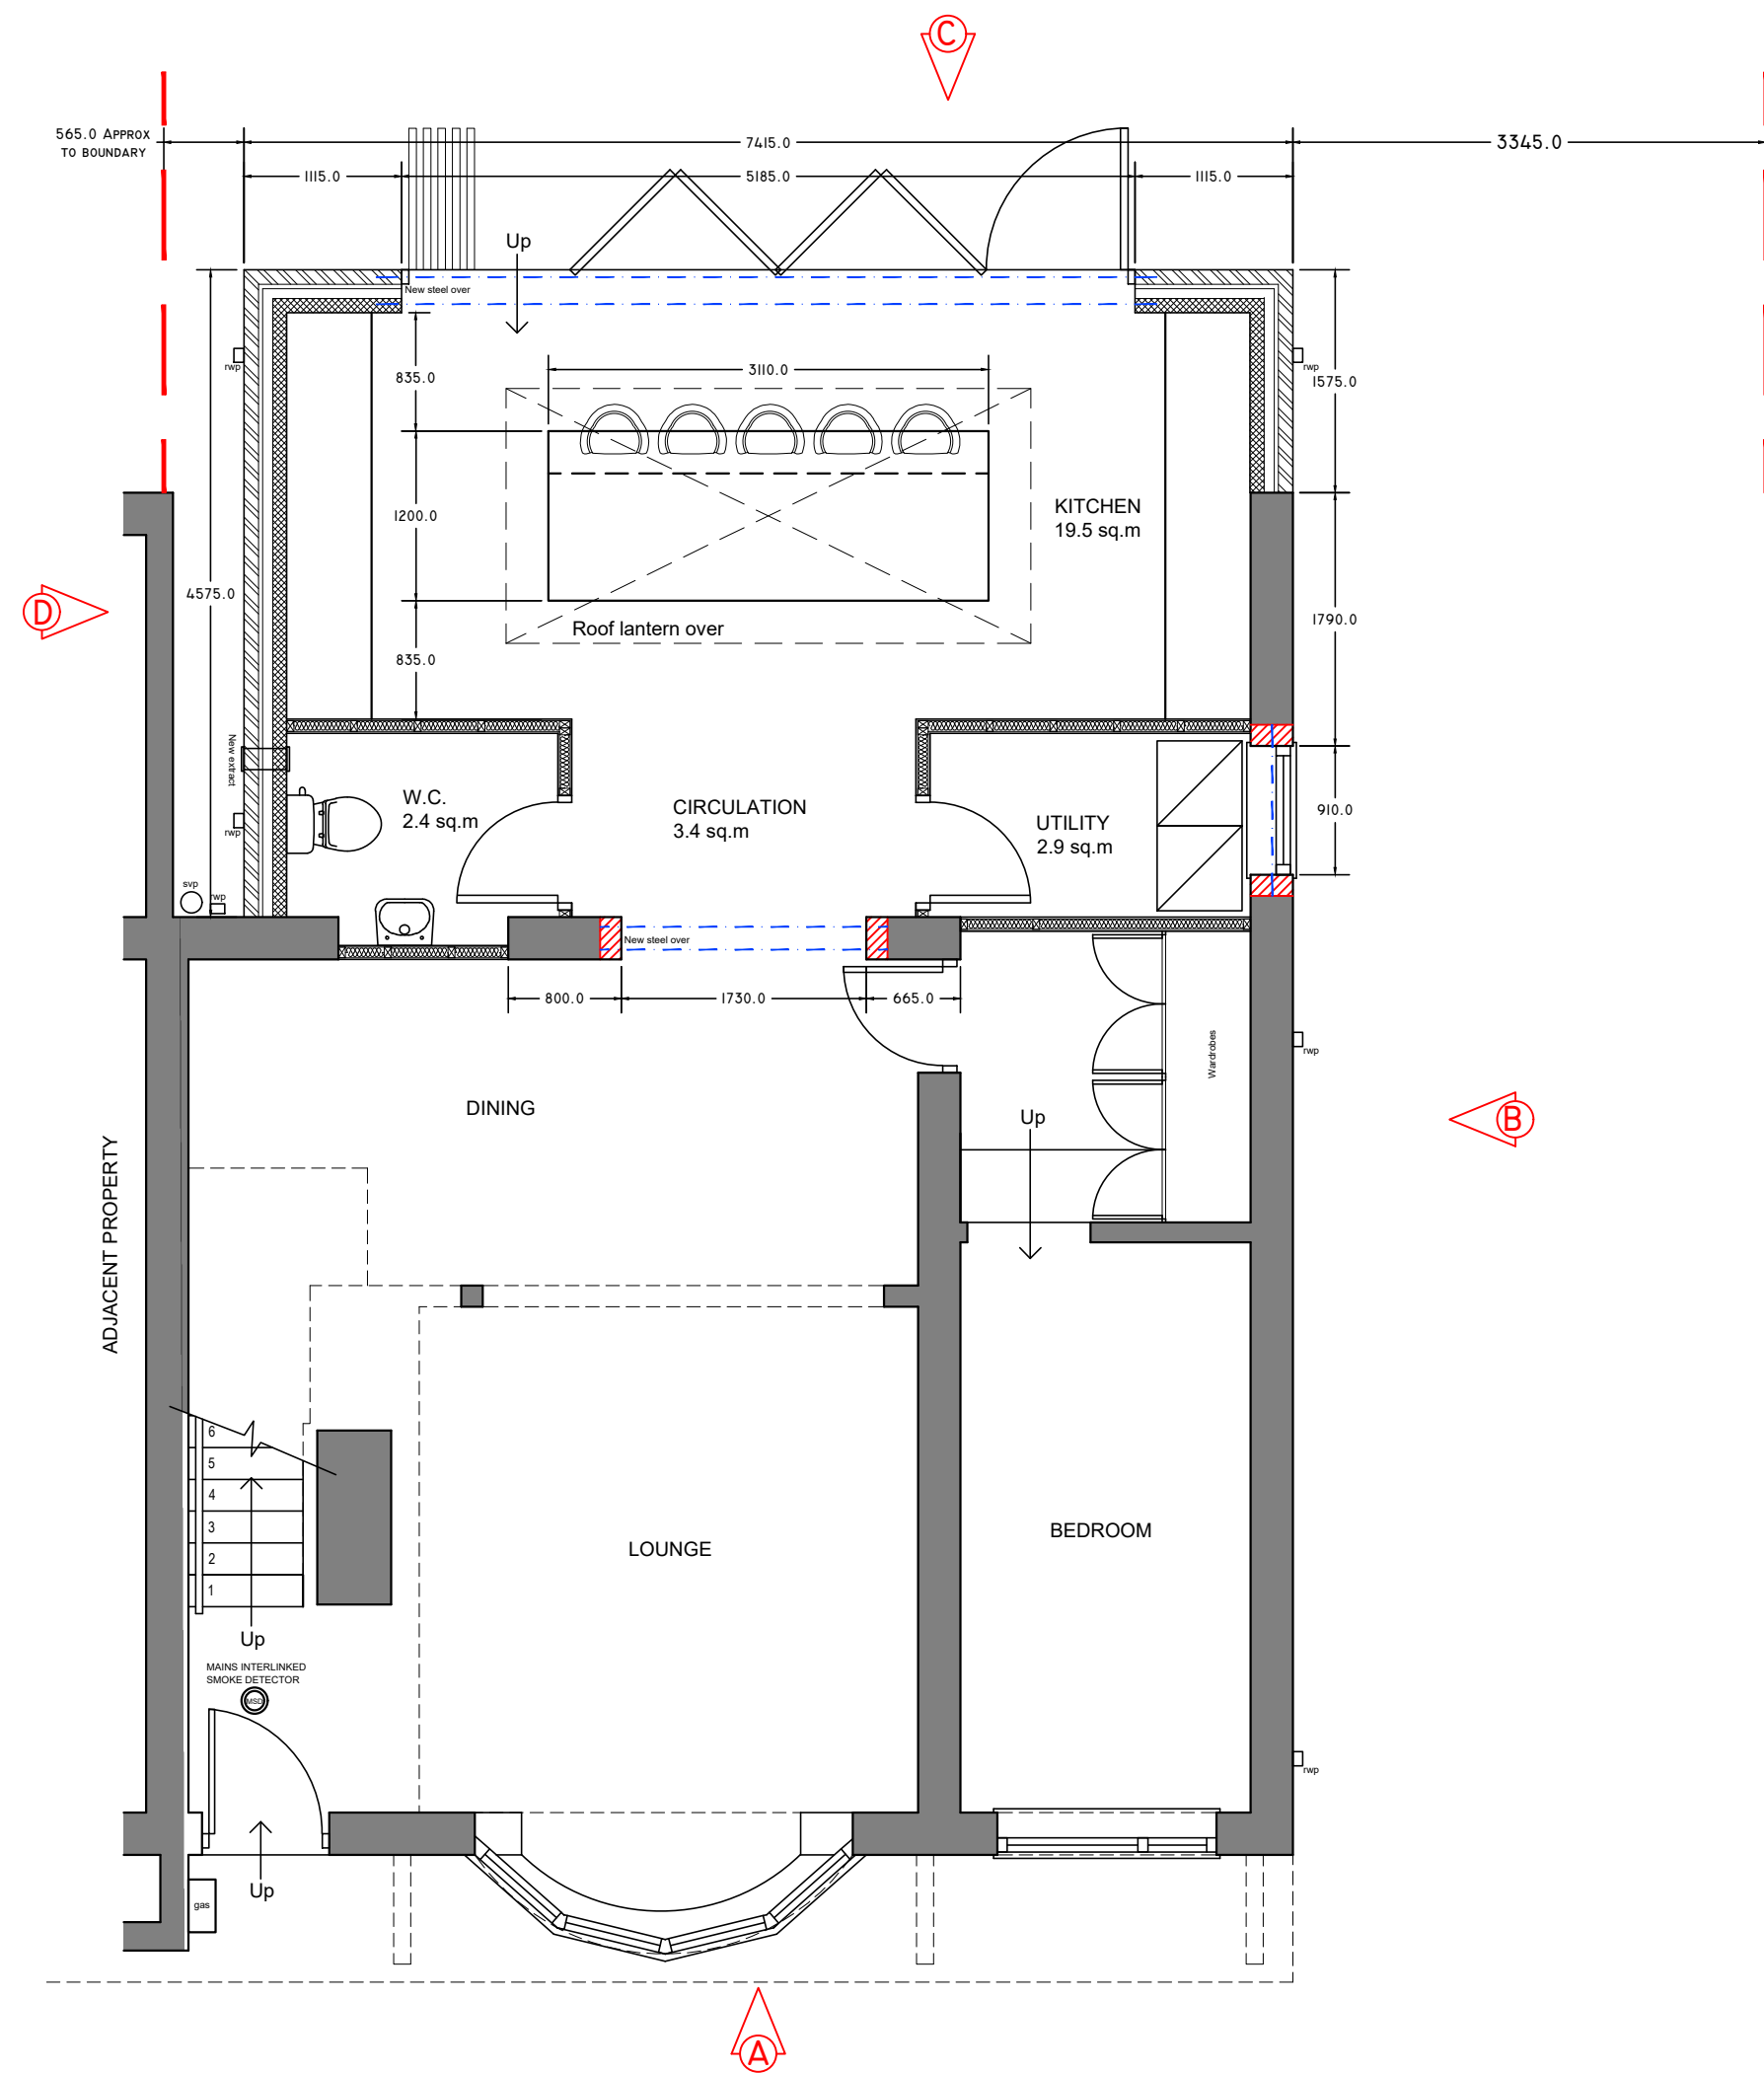


Proposed Ground Floor Plan
1:50

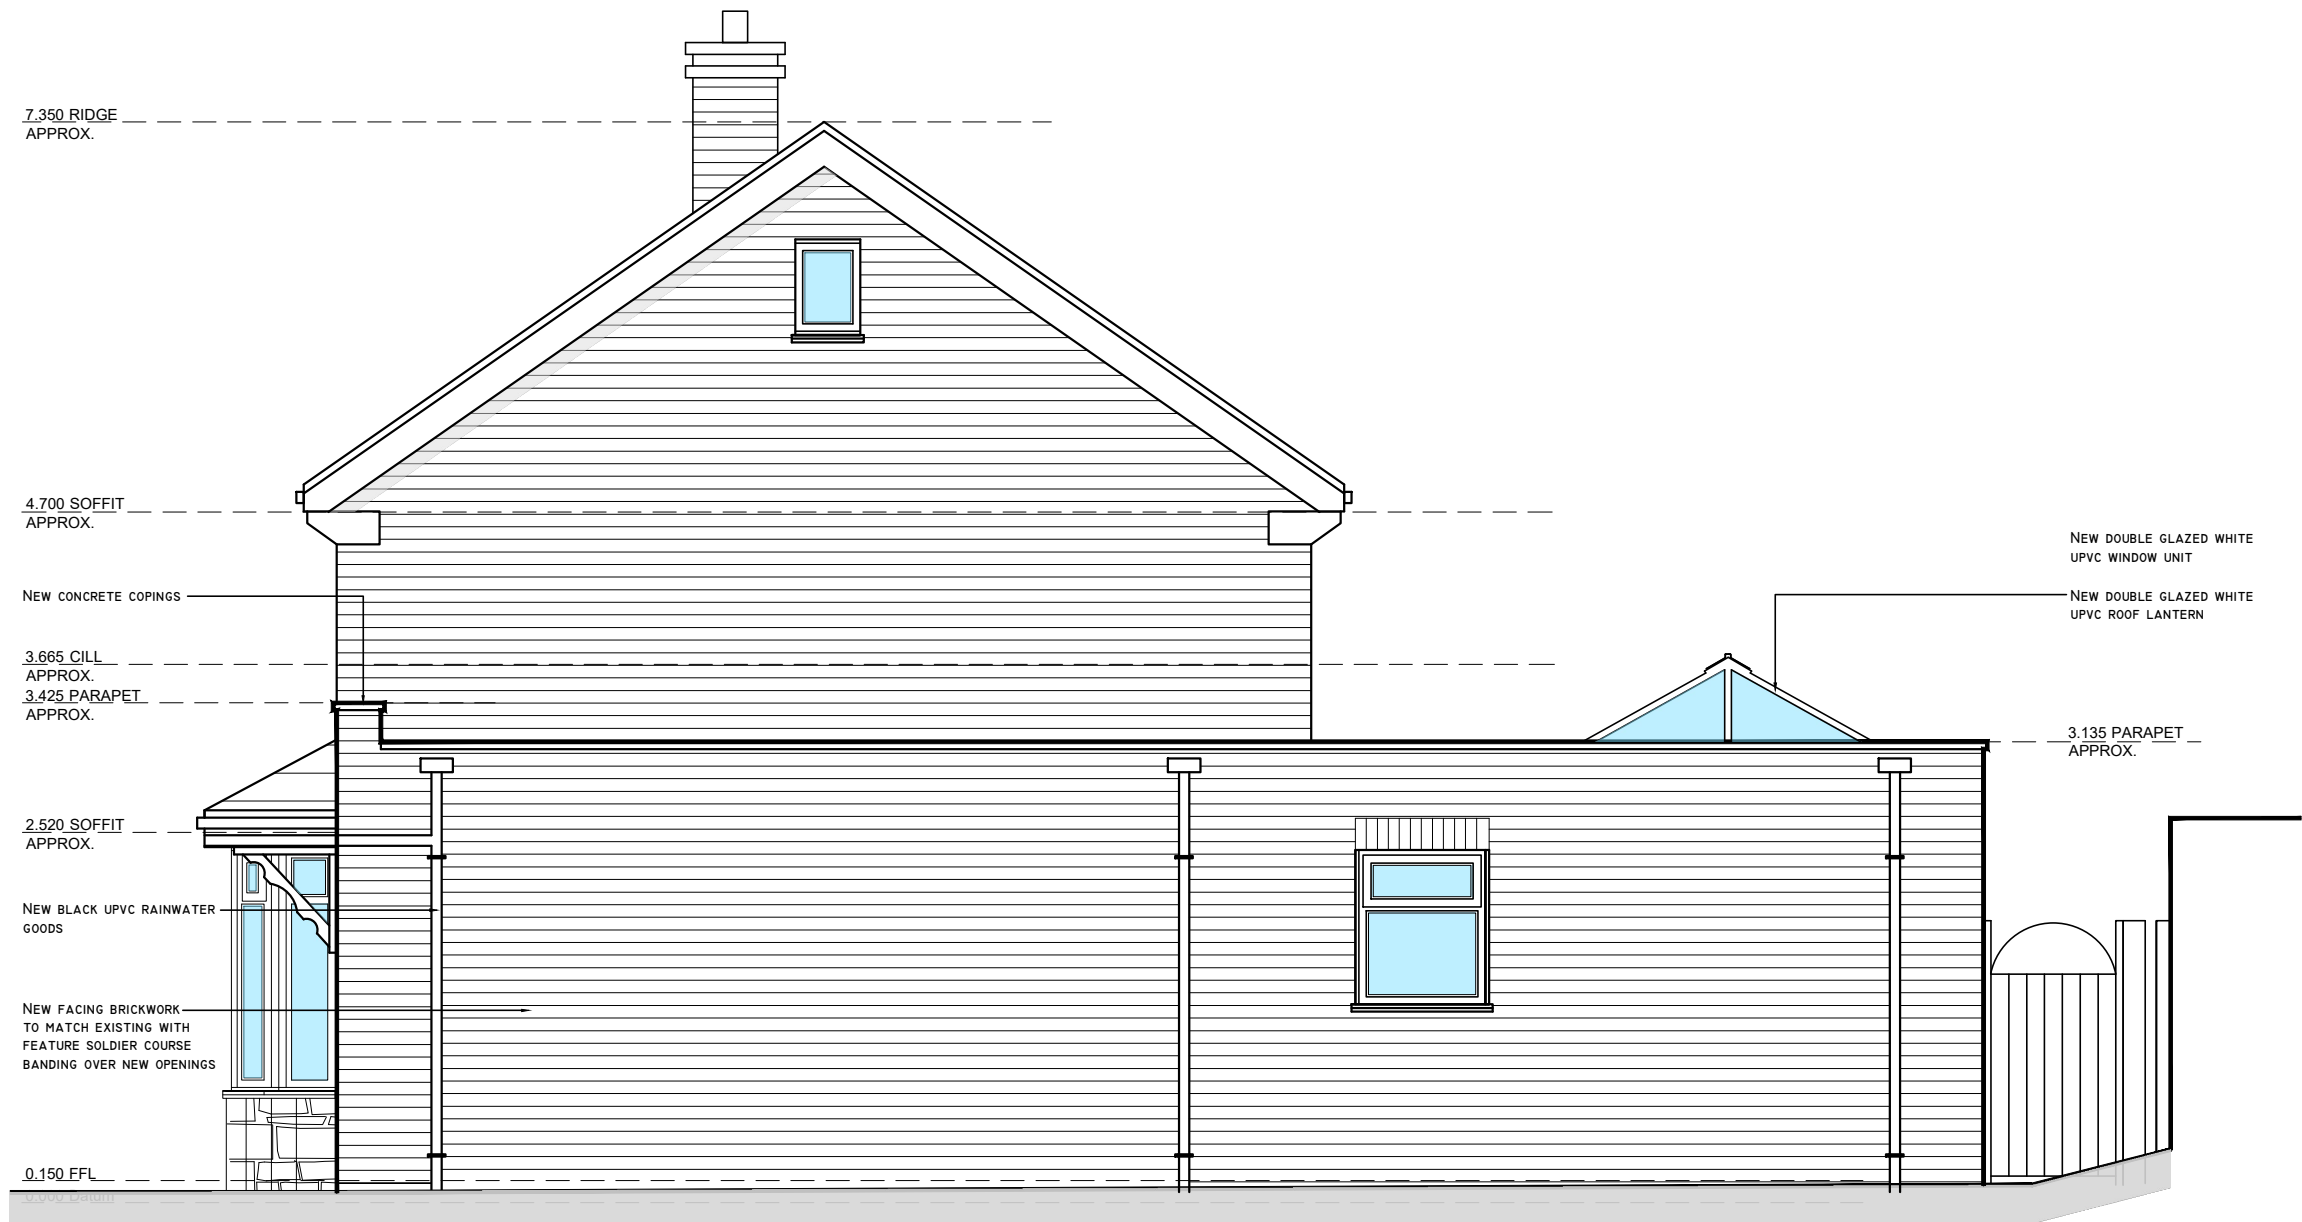

Proposed Side Elevation (B)
1:50

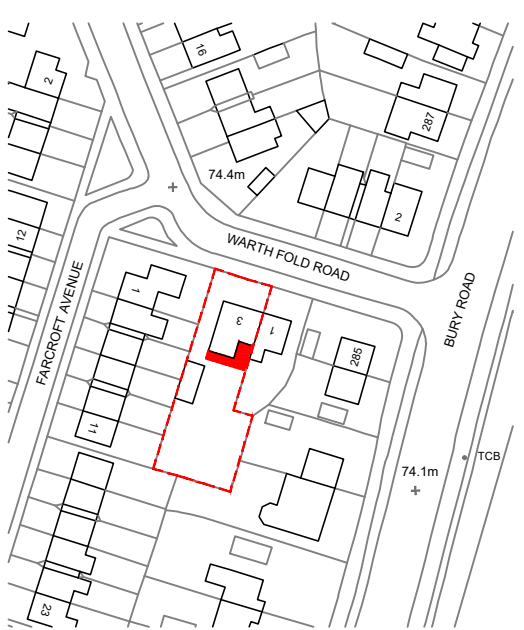

Proposed Site Location Plan
1:1250

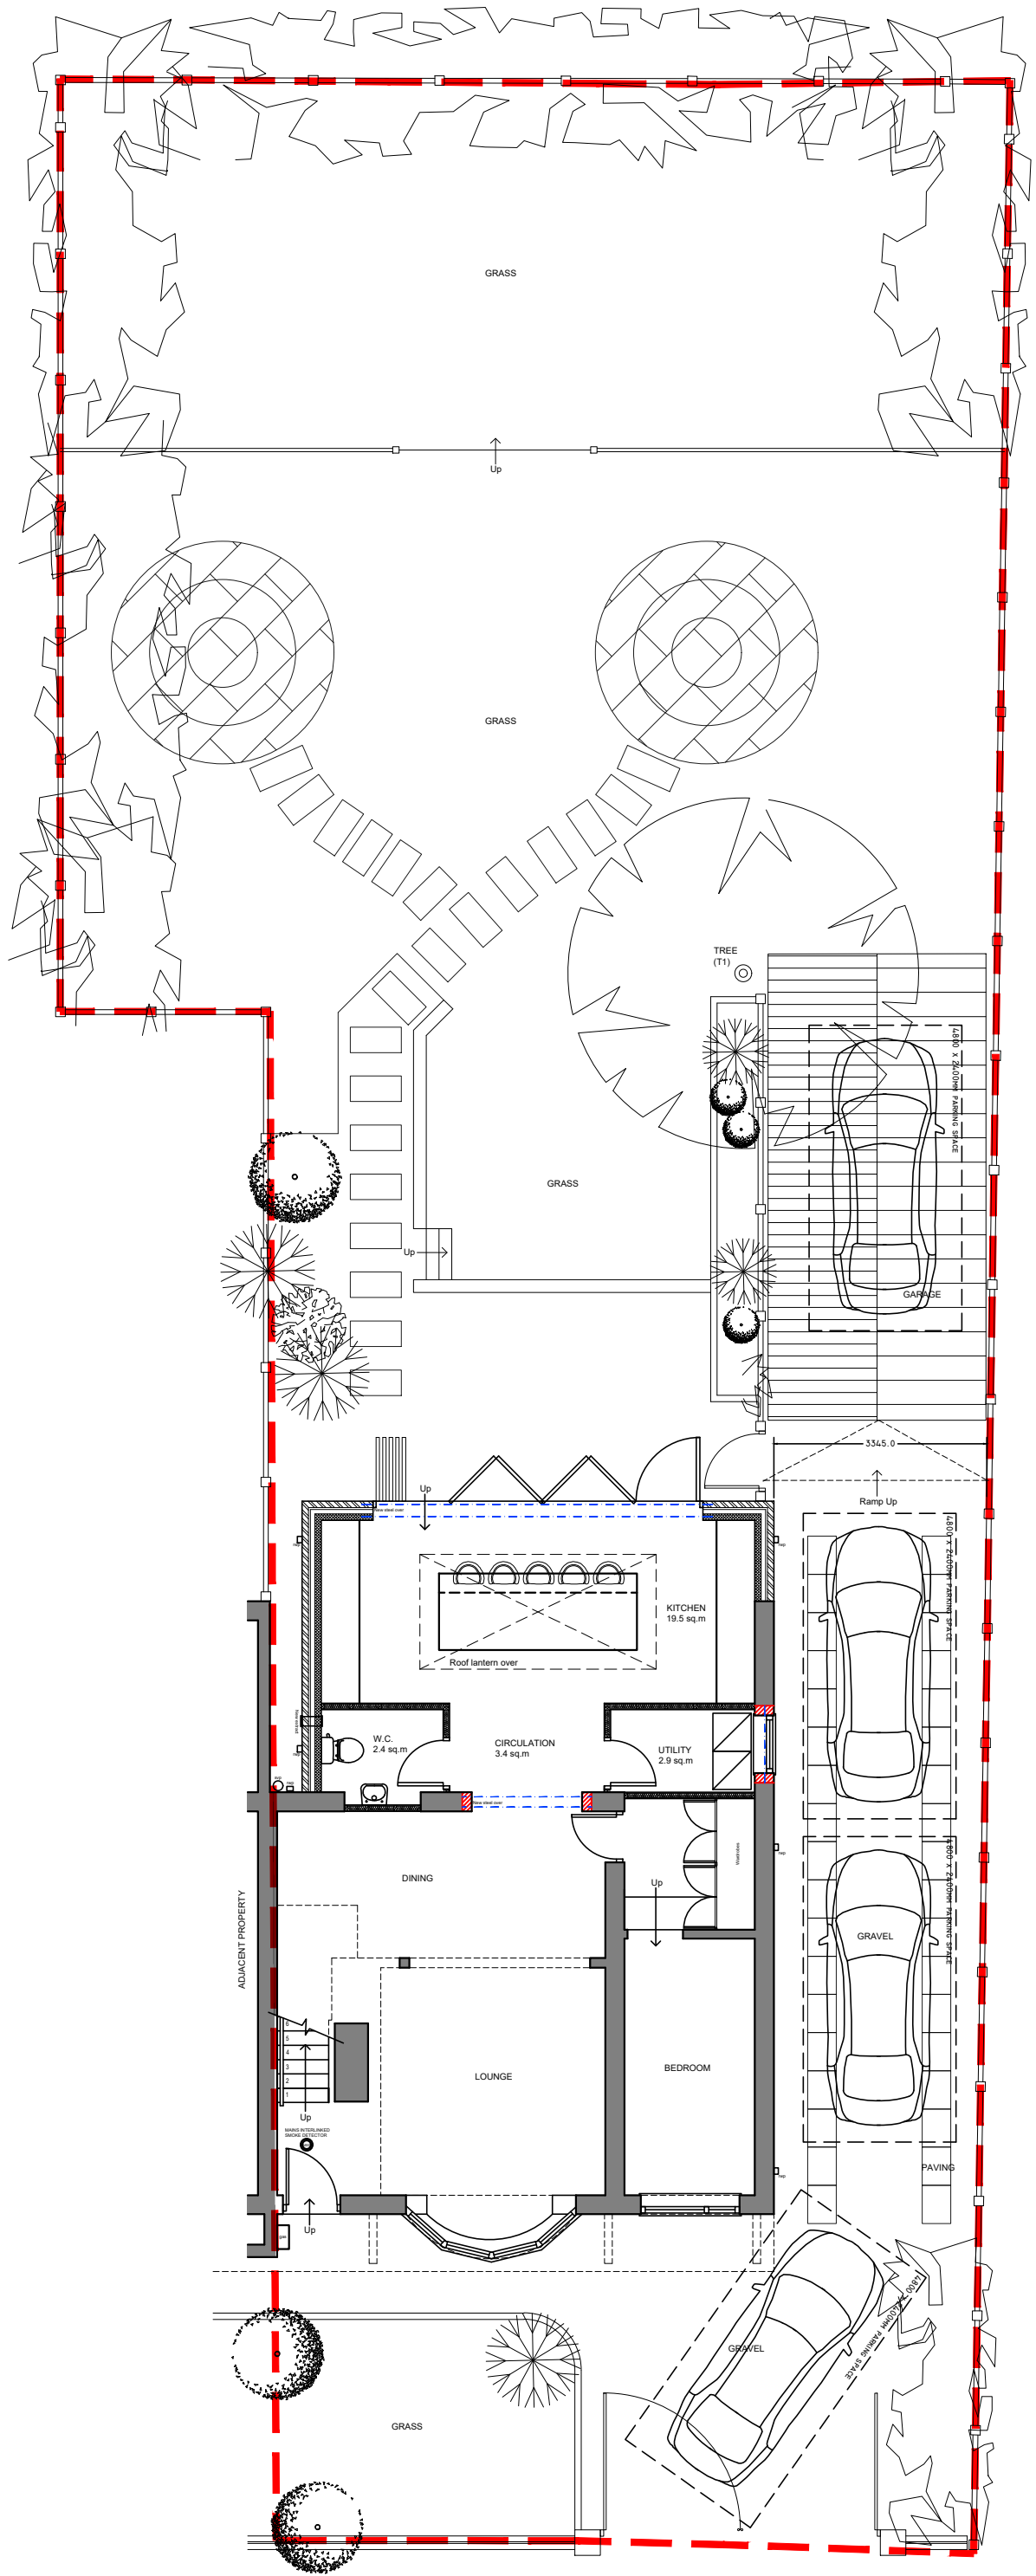

Proposed Site Plan
1:100

P2: Car parking noted		14.08.23
P1: Initial Issue to Client		28.07.23
Revision:		
Client: Mrs. C. Lee 3 Warth Fold Road Radcliffe, M26 2XL		
Project: Rear kitchen extension		
Title: Proposed Plans & Elevations		
Dwg No: Lee / 02	Revision: P2	Date: July/23
Status: Planning Approval	Scale: As shown @ A1	