


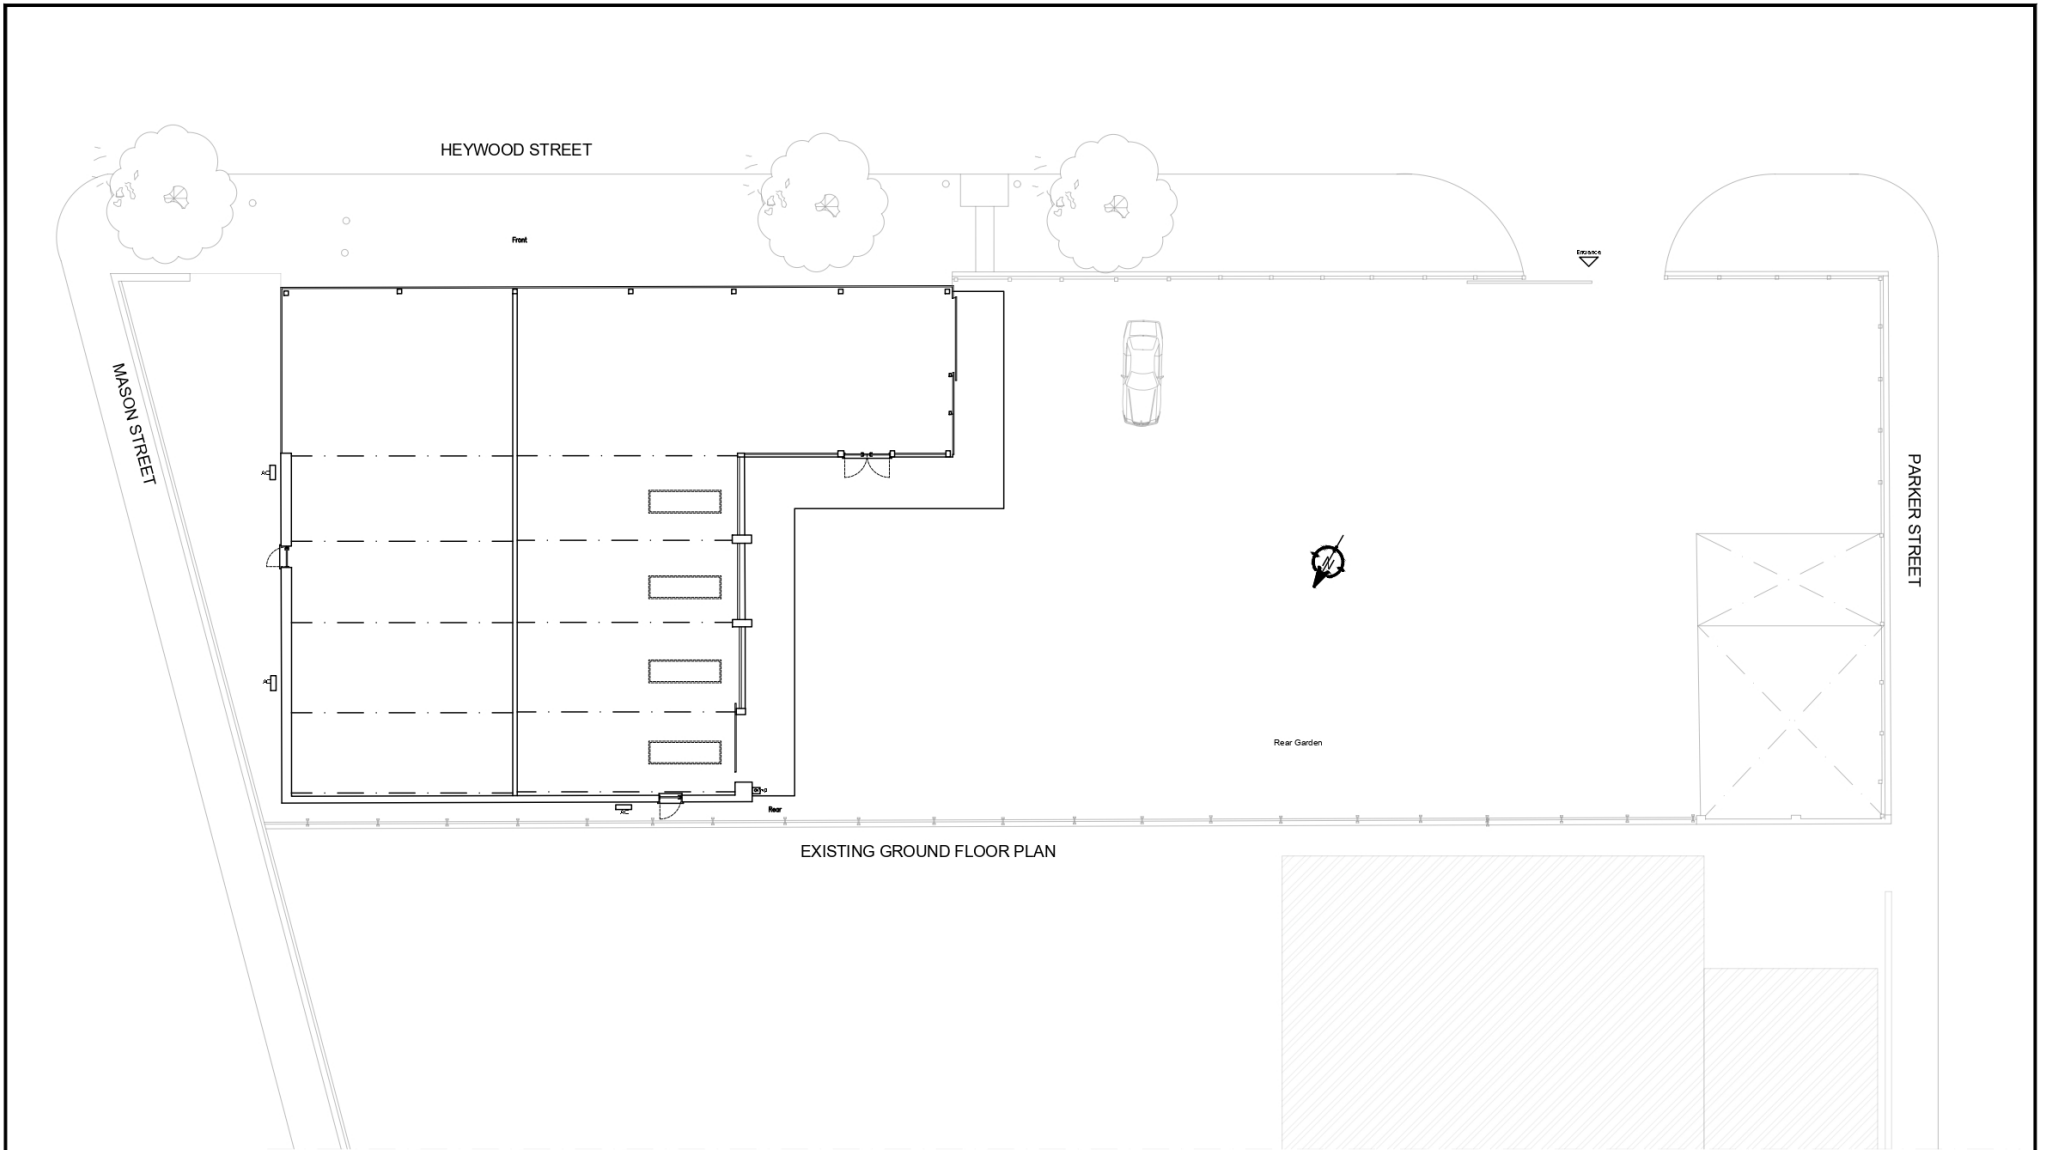

EXISTING GROUND FLOOR PLAN



NOTES:					YOUR ARCHITECTURAL PLAN www.yourarchitecturalplan.co.uk 07908760909 02074763826 pnvze@yourarchitecturalplan.co.uk paulnvze@yahoo.co.uk	Client:		Drawing Title:		
We will not be responsible for the contract after having obtained Planning Permission and/or Building Regulation						Client		Existing Ground Floor Plan		
Approvals and that there can be no guarantee that Planning Permission and/or Building Regulation will be obtained. Any works that are started before approvals will be at owner's risk.						Project Title:		Original Issue Date:		
No responsibility will be taken for works which are unforeseen and for any alterations made which are beyond the control of the agent. All dimensions are in metres.						Performance House, Heywood Street, Bury, BL9 7DZ		June, 2025		
Contractor to check site thoroughly, verify dimensions before any work and report any discrepancies.								Scale @ A3: 1:200		
							Drawn By: PI		Checked By: PN	
							Number 100/001		Revision -2	
Rev	Date	By	Chk	Comment						