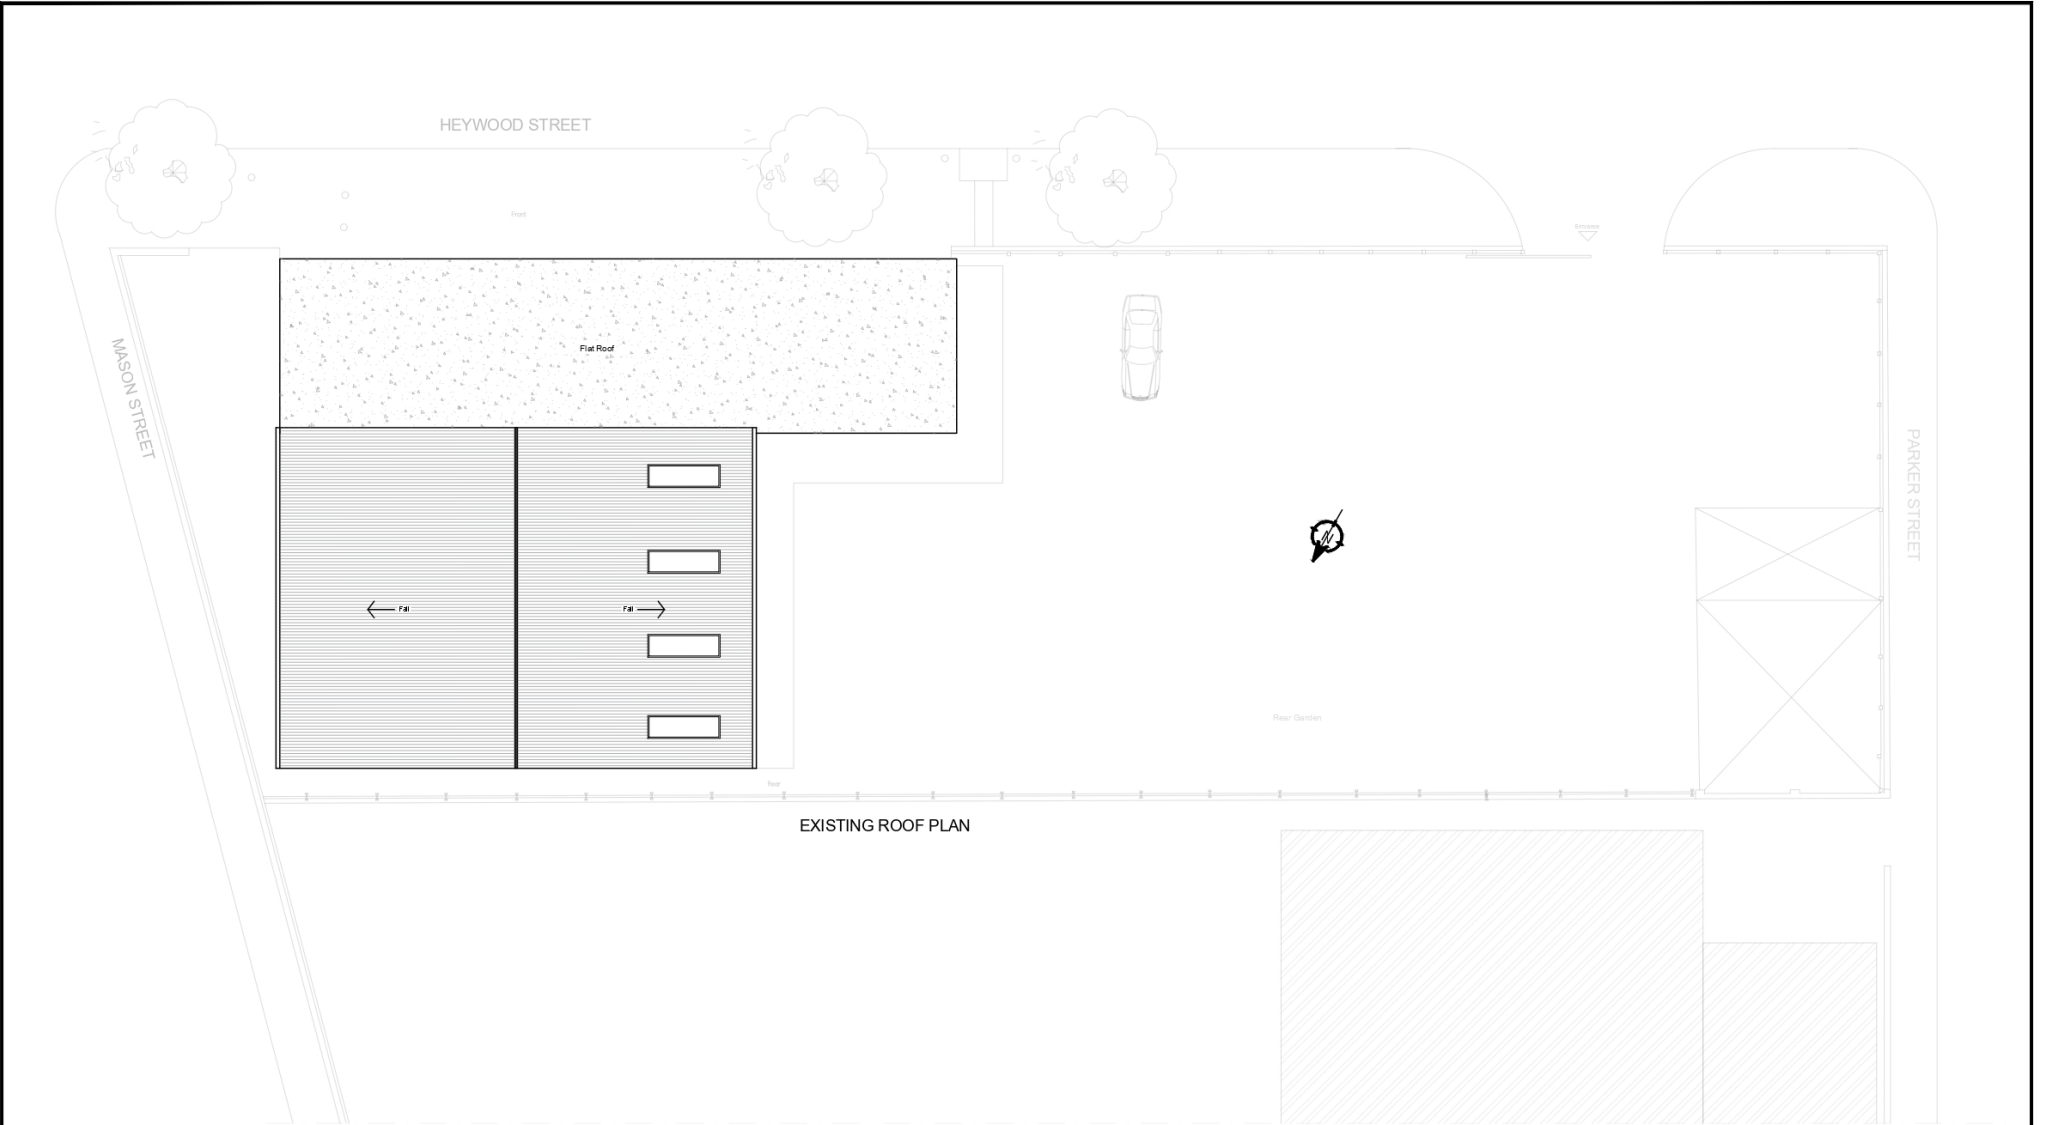


NOTES:						YOUR ARCHITECTURAL PLAN www.yourarchitecturalplan.co.uk 07908760909 02074763826 pnvze@yourarchitecturalplan.co.uk paulnveze@yahoo.co.uk	Client:	Drawing Title:		
We will not be responsible for the contract after having obtained Planning Permission and/or Building Regulation								Existing Roof Plan		
Approvals and that there can be no guarantee that Planning Permission and/or Building Regulation will be obtained. Any works that are started before approvals will be at owner's risk.							Client			
No responsibility will be taken for works which are unforeseen and for any alterations made which are beyond the control of the agent. All dimensions are in metres.							Project Title:	Original Issue Date:	Scale @ A3:	
Contractor to check site thoroughly, verify dimensions before any work and report any discrepancies.							Performance House, Heywood Street, Bury, BL9 7DZ	June, 2025	1:200	
								Drawn By:	Checked By:	
								PI	PN	
							Number	Revision		
							100/002	-2		
Rev	Date	By	Chk	Comment						