



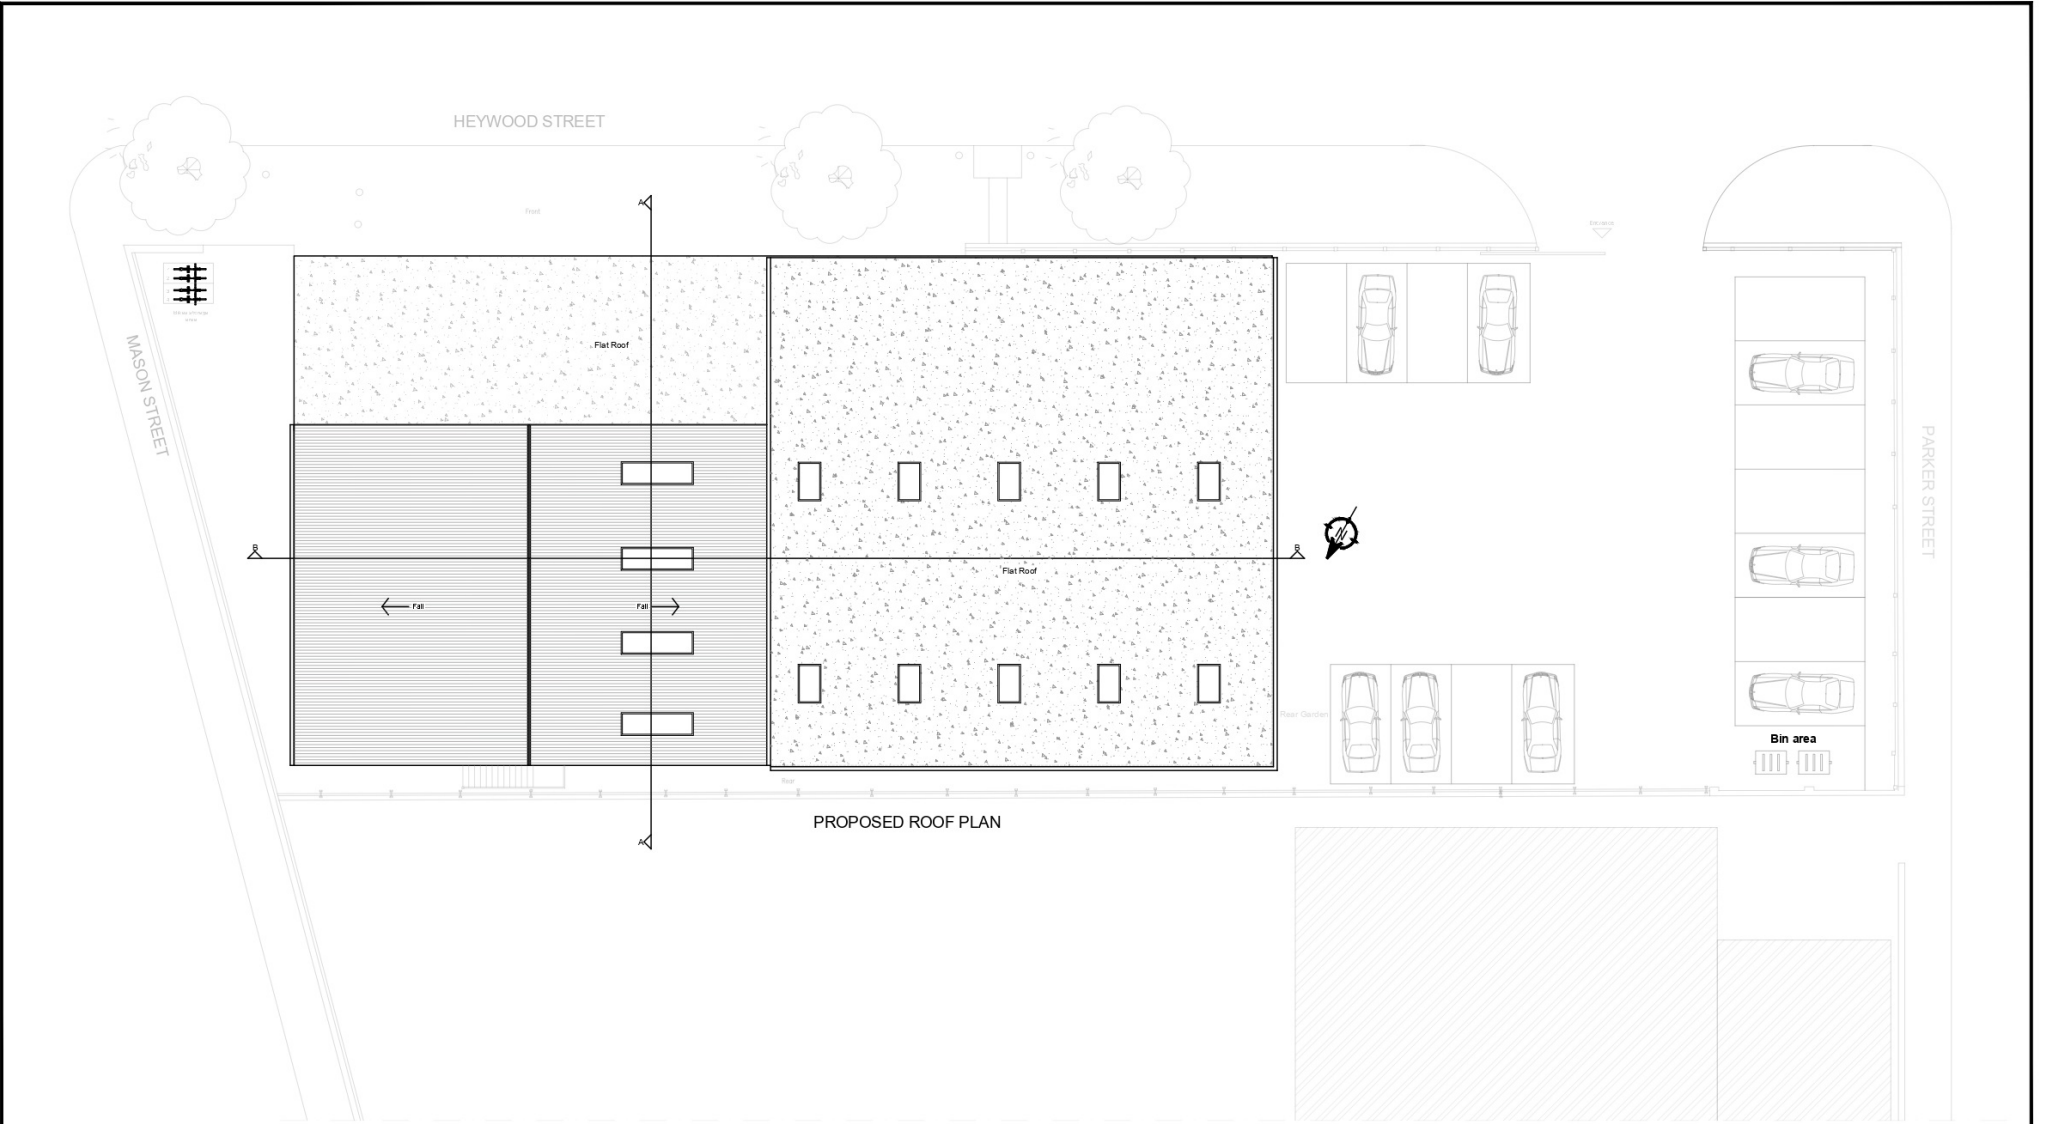

PROPOSED ROOF PLAN

 

|   |      |    |     |         |  |   |         |                                                        |             |  |  |
|---|------|----|-----|---------|--|---|---------|--------------------------------------------------------|-------------|--|--|
| <div>NOTES:</div> <div>We will not be responsible for the contract after having obtained Planning Permission and/or Building Regulation</div> <div>Approvals and that there can be no guarantee that Planning Permission and/or Building Regulation will be obtained. Any works that are started before approvals will be at owner's risk.</div> <div>No responsibility will be taken for works which are unforeseen and for any alterations made which are beyond the control of the agent. All dimensions are in metres.</div> <div>Contractor to check site thoroughly, verify dimensions before any work and report any discrepancies.</div> |      |    |     |         |  | <div>YOUR ARCHITECTURAL PLAN</div> <div>www.yourarchitecturalplan.co.uk   07908760909   02074763826</div> <div>pnveze@yourarchitecturalplan.co.uk   paulnveze@yahoo.co.uk</div> | Client: | Drawing Title:                                         |             |  |  |
|   |      |    |     |         |  |   |         | Proposed Roof Plan                                     |             |  |  |
|   |      |    |     |         |  |   |         | Client                                                 |             |  |  |
|   |      |    |     |         |  |   |         | Project Title:                                         |             |  |  |
|   |      |    |     |         |  |   |         | Performance House,<br>Heywood Street, Bury,<br>BL9 7DZ |             |  |  |
|   |      |    |     |         |  |   |         | Original Issue Date:                                   | Scale @ A3: |  |  |
|   |      |    |     |         |  |   |         | June, 2025                                             | 1:200       |  |  |
|   |      |    |     |         |  |   |         | Drawn By:                                              | Checked By: |  |  |
|   |      |    |     |         |  |   |         | PI                                                     | PN          |  |  |
|   |      |    |     |         |  |   |         | Number                                                 | Revision    |  |  |
|   |      |    |     |         |  |   |         | 100/006                                                | -2          |  |  |
| Rev   | Date | By | Chk | Comment |  |   |         |                                                        |             |  |  |