




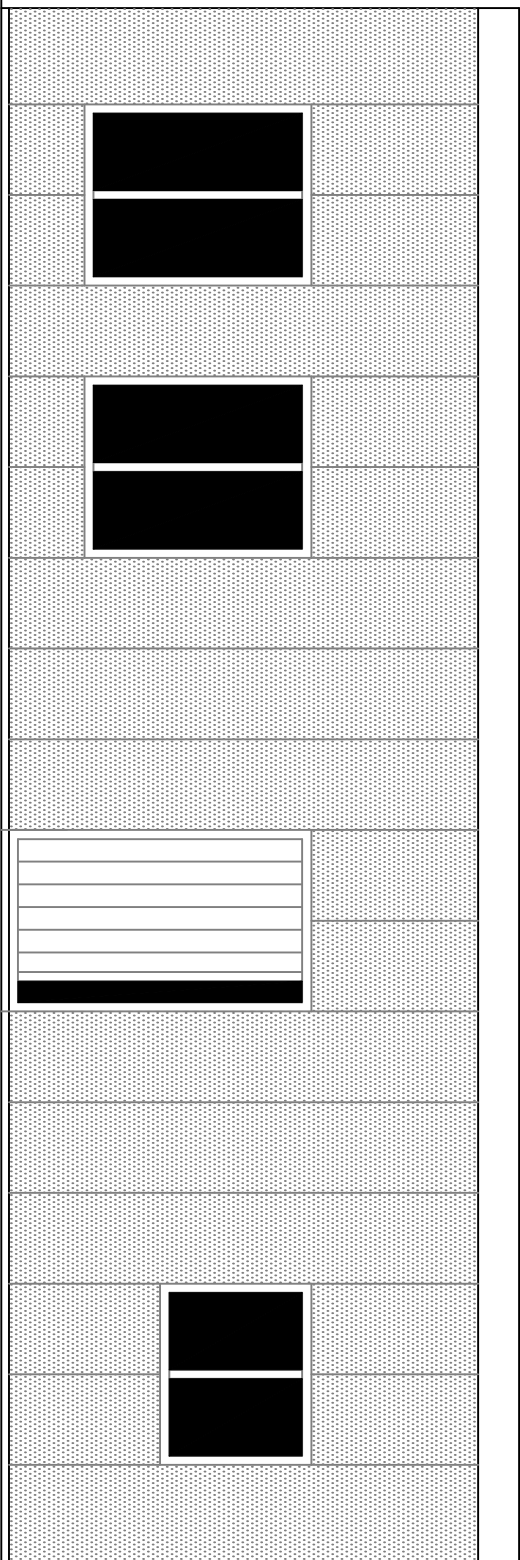


facing east
proposed elevations

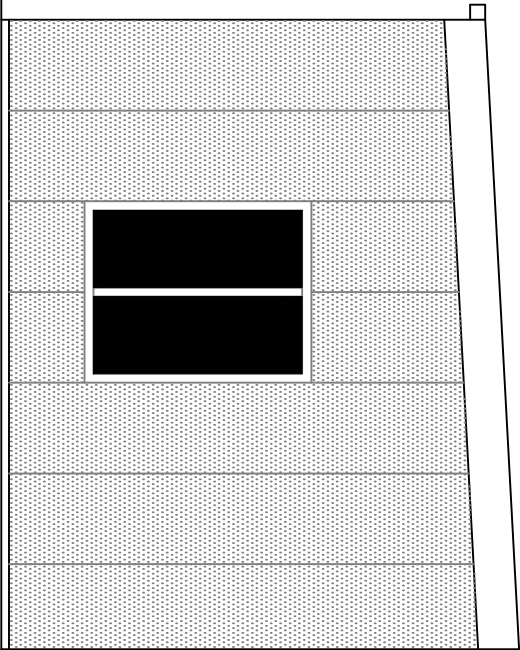

facing south

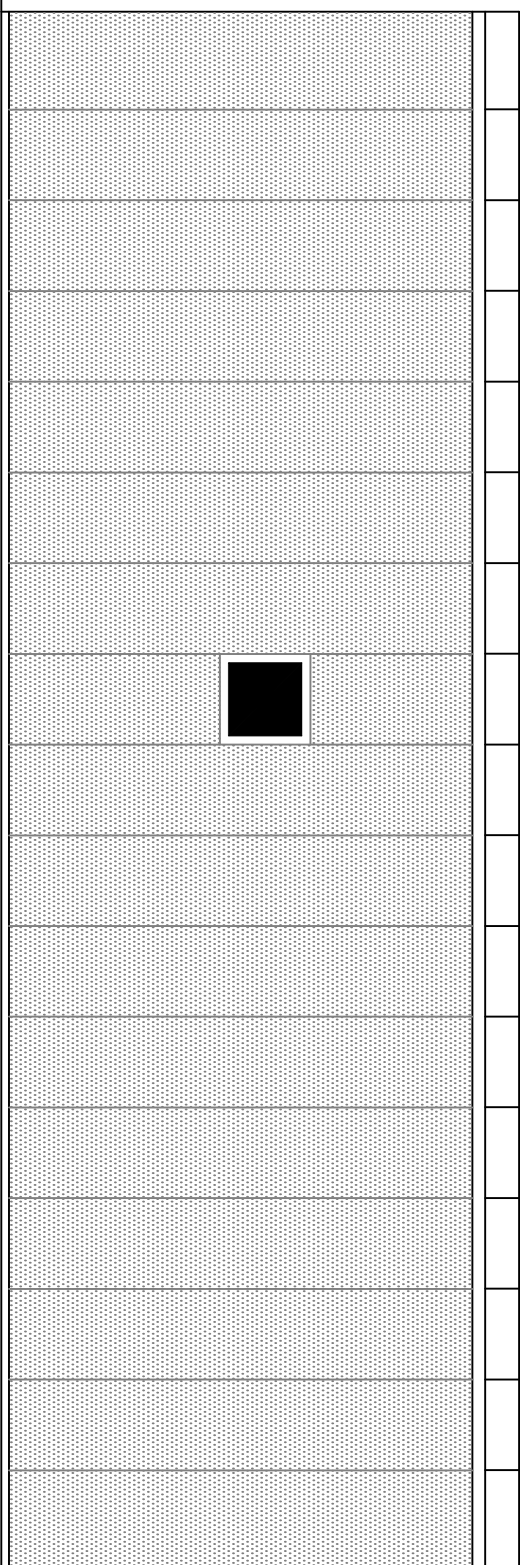


facing west

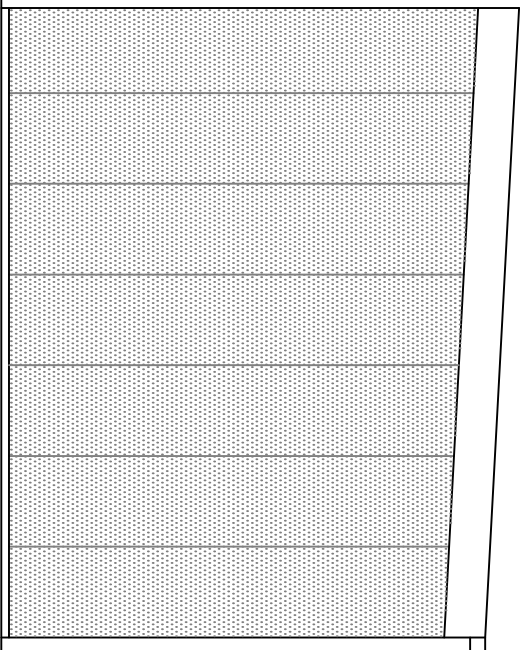


facing north


external facing material to be composite panel externally faced with plastic coated steel bonded to kingspan insulation and internally faced with white smooth steel external colour to be dark brown (sample to be approved)

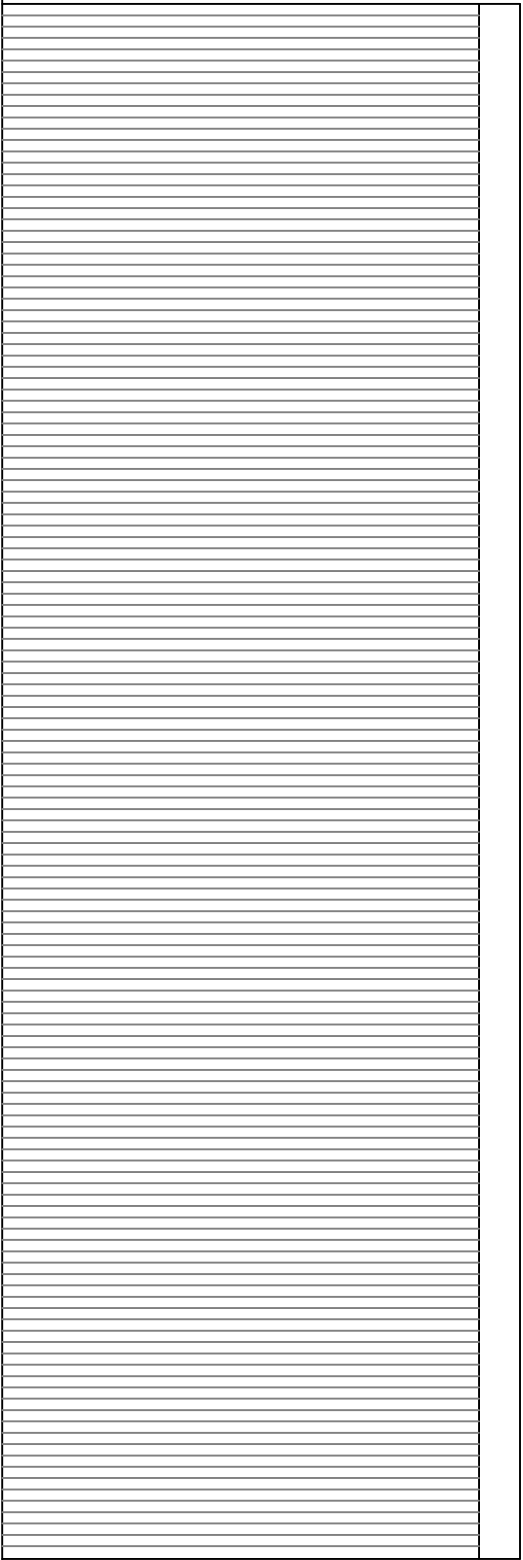


facing east
existing elevations

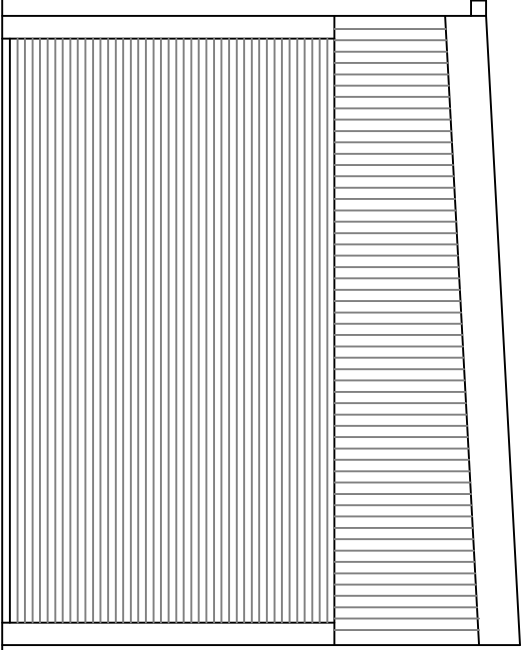


facing south

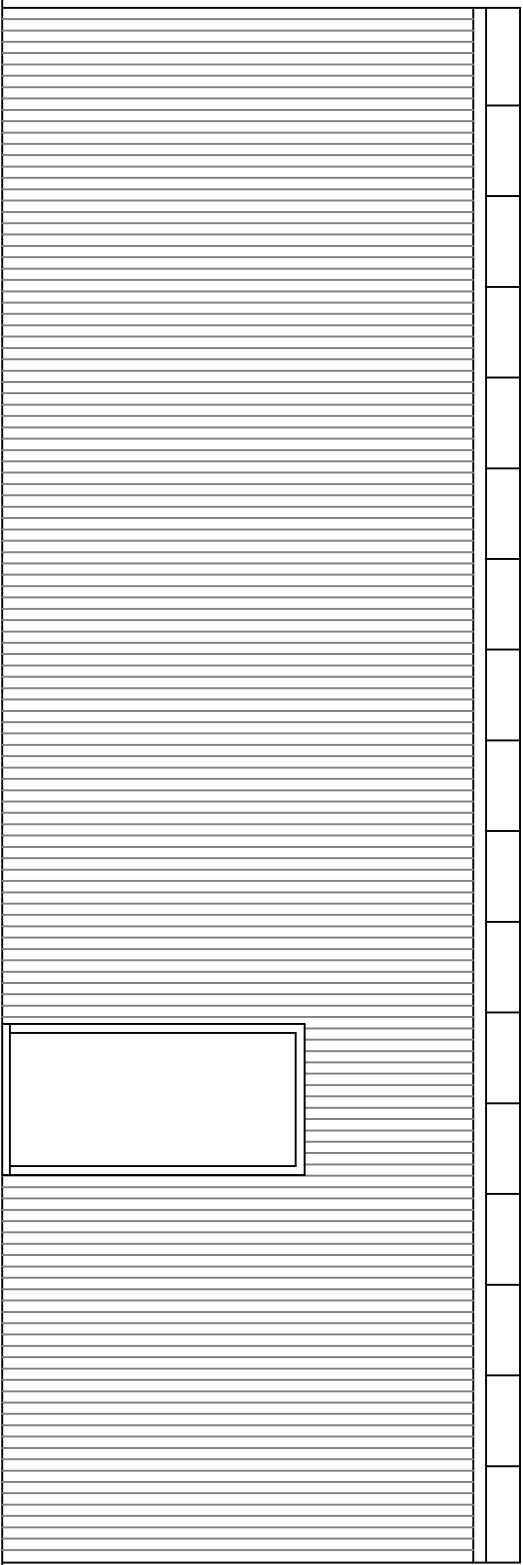


facing west

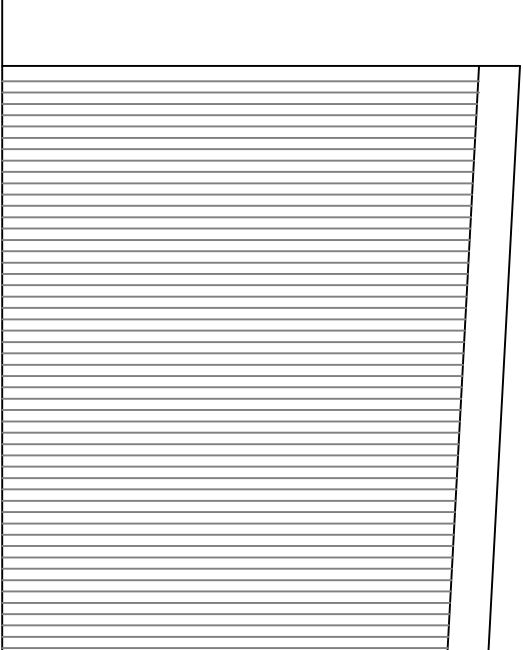


facing north

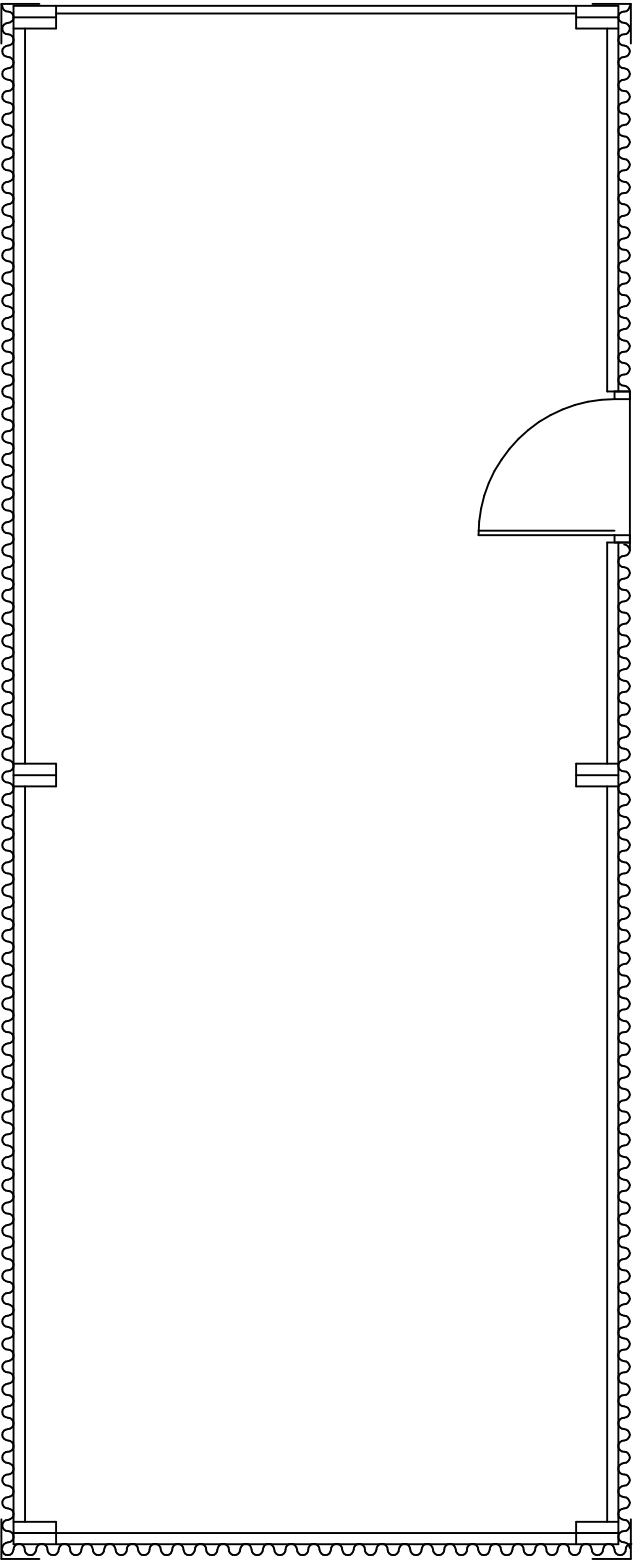


existing floor plan

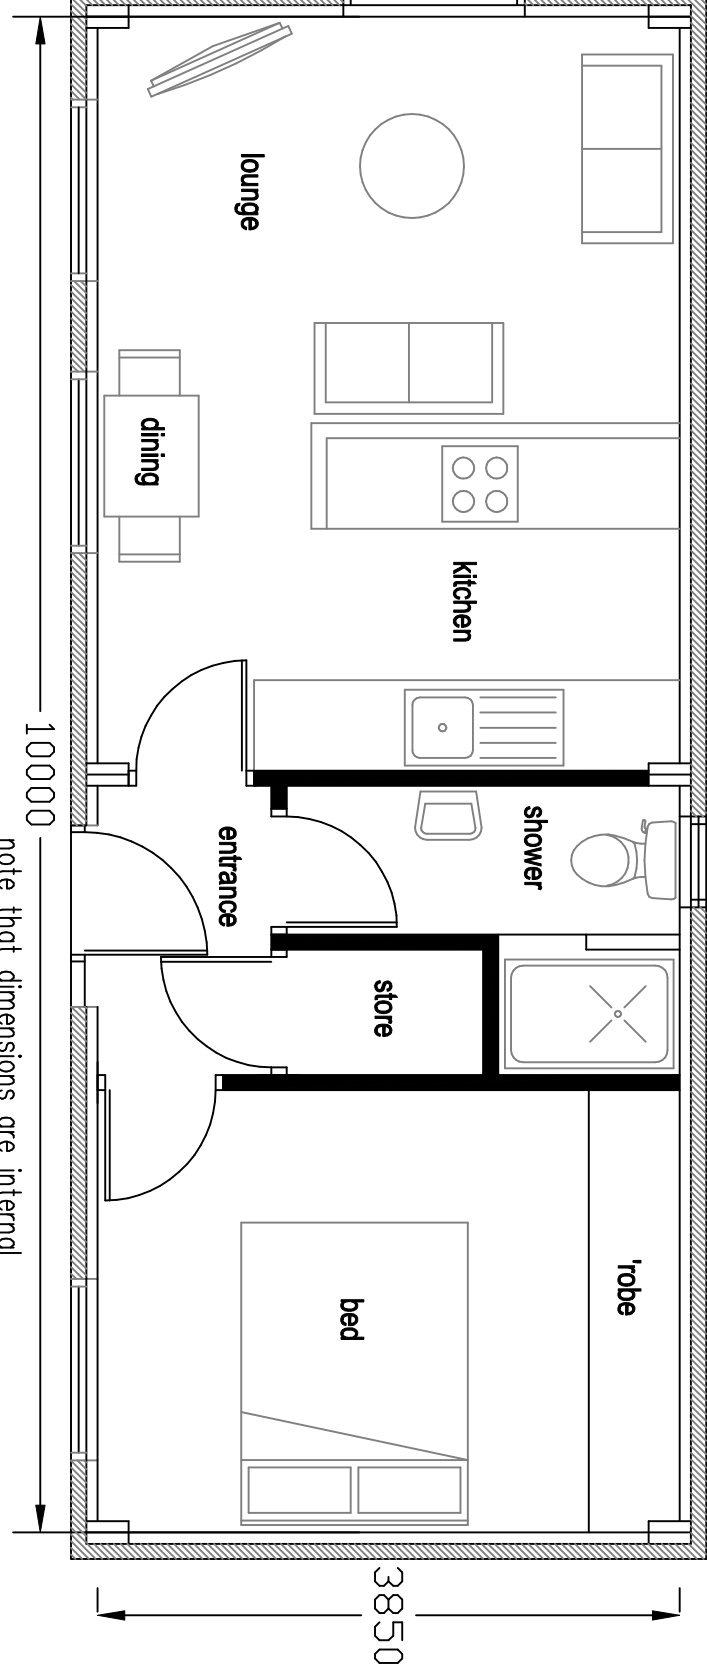

proposed floor plan

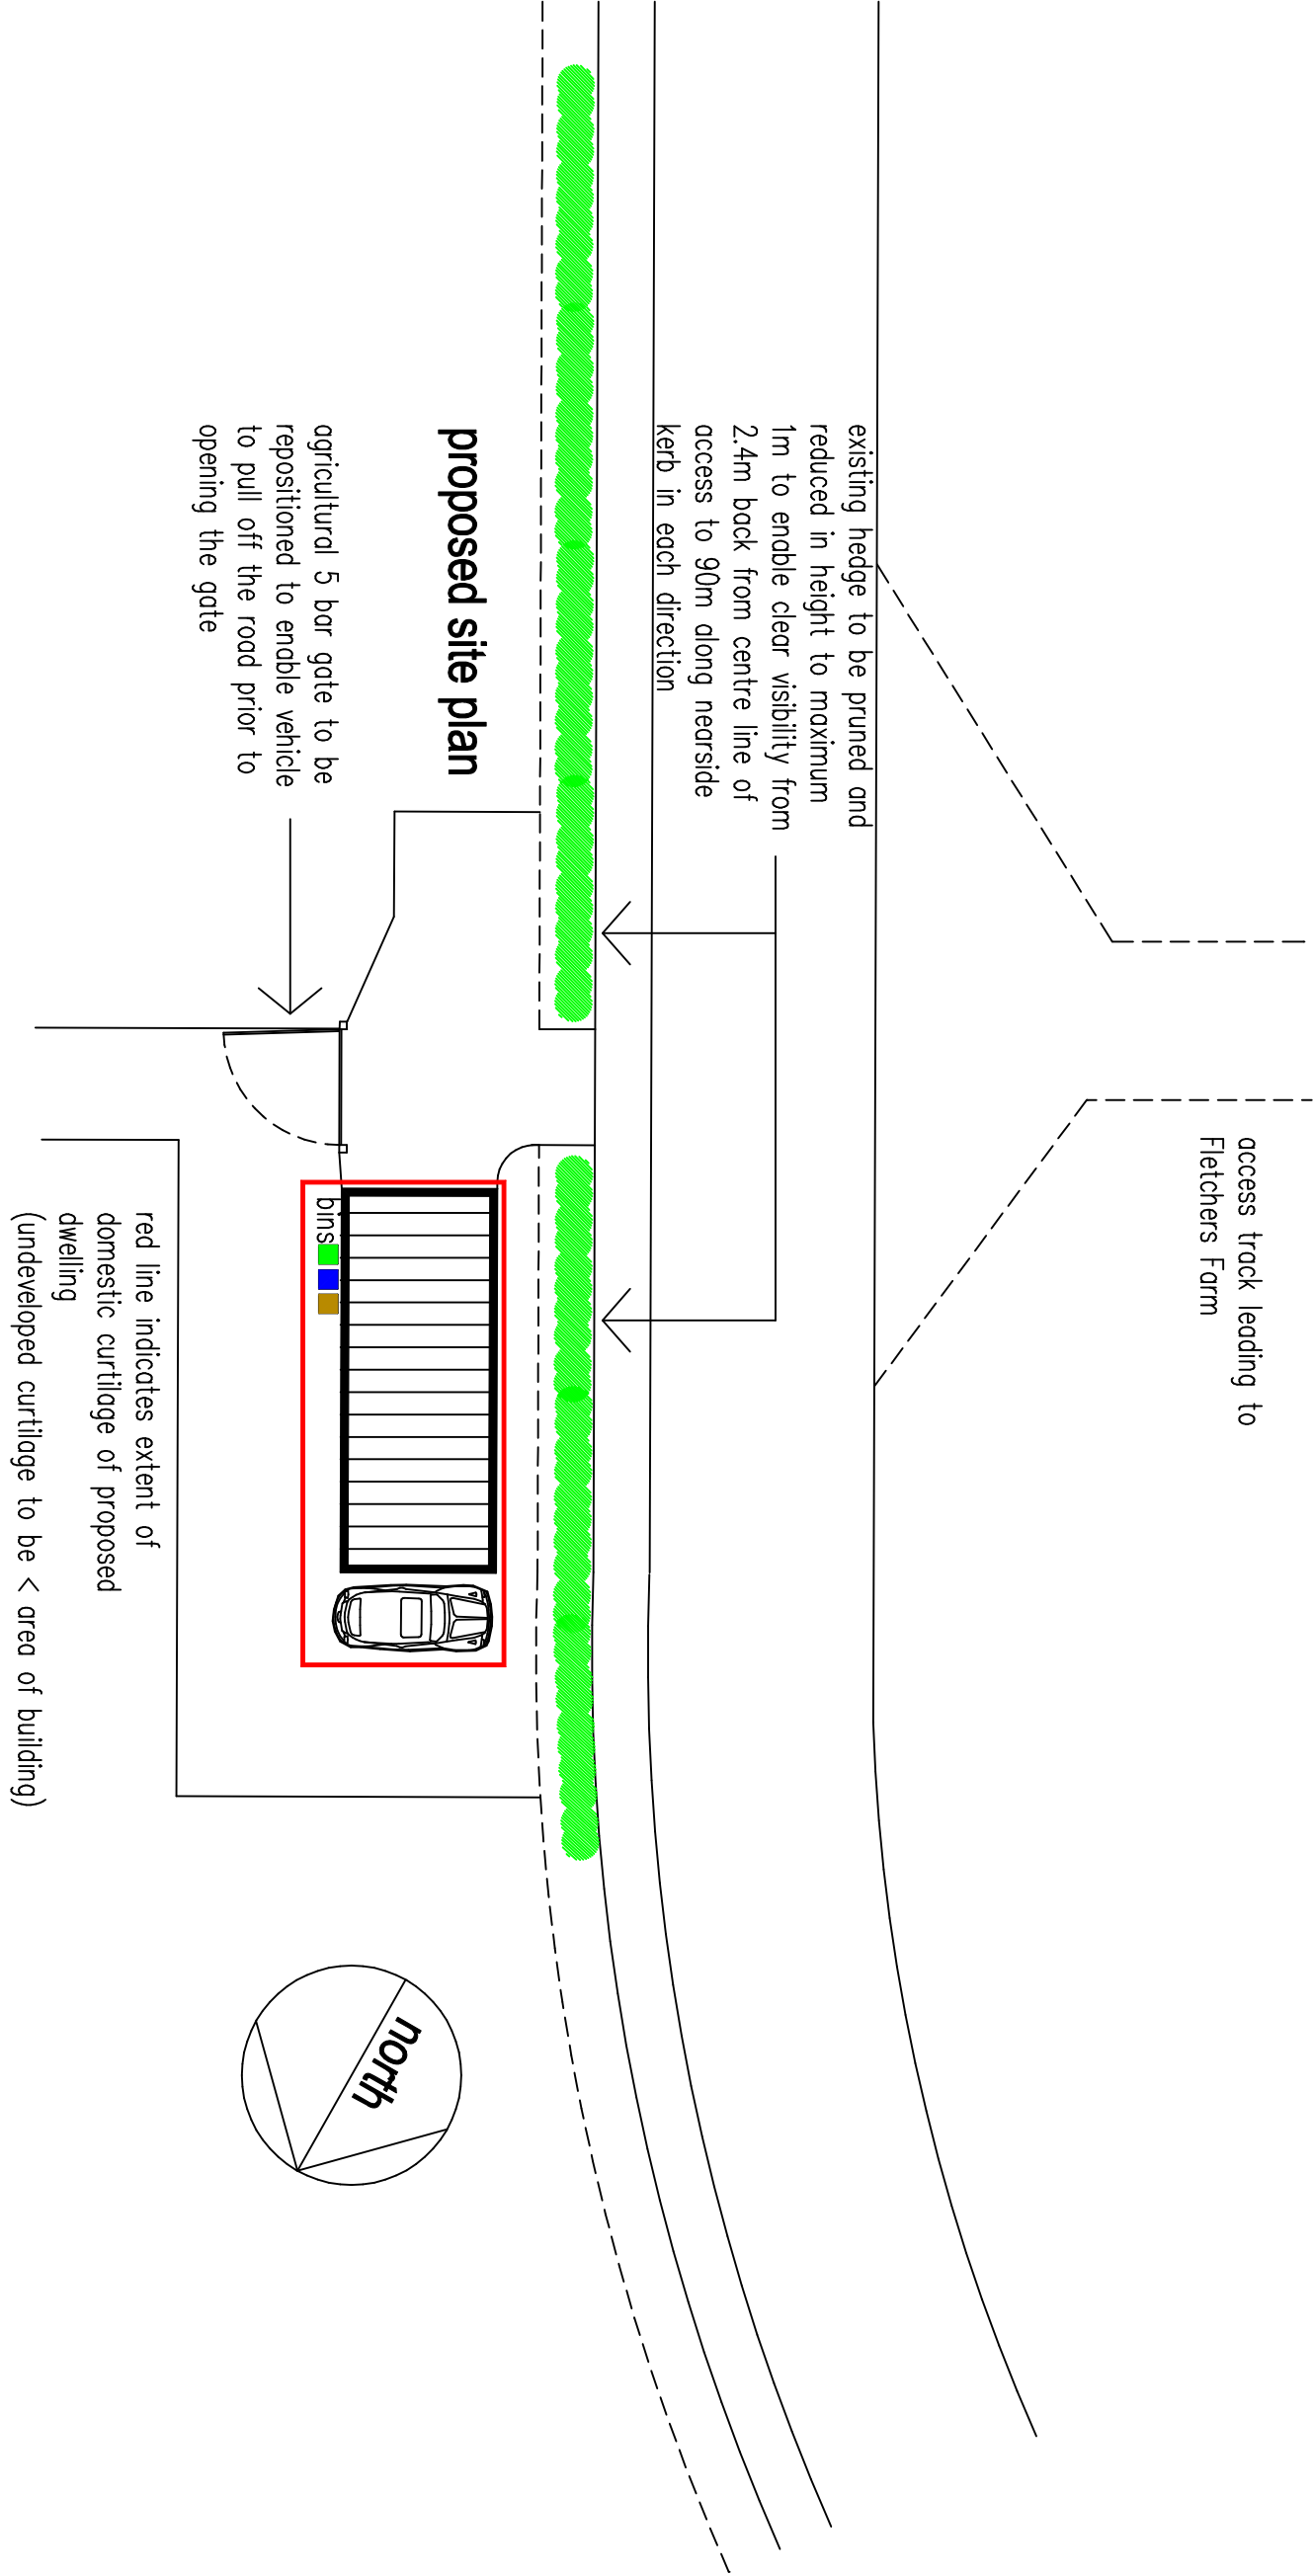

proposed site plan

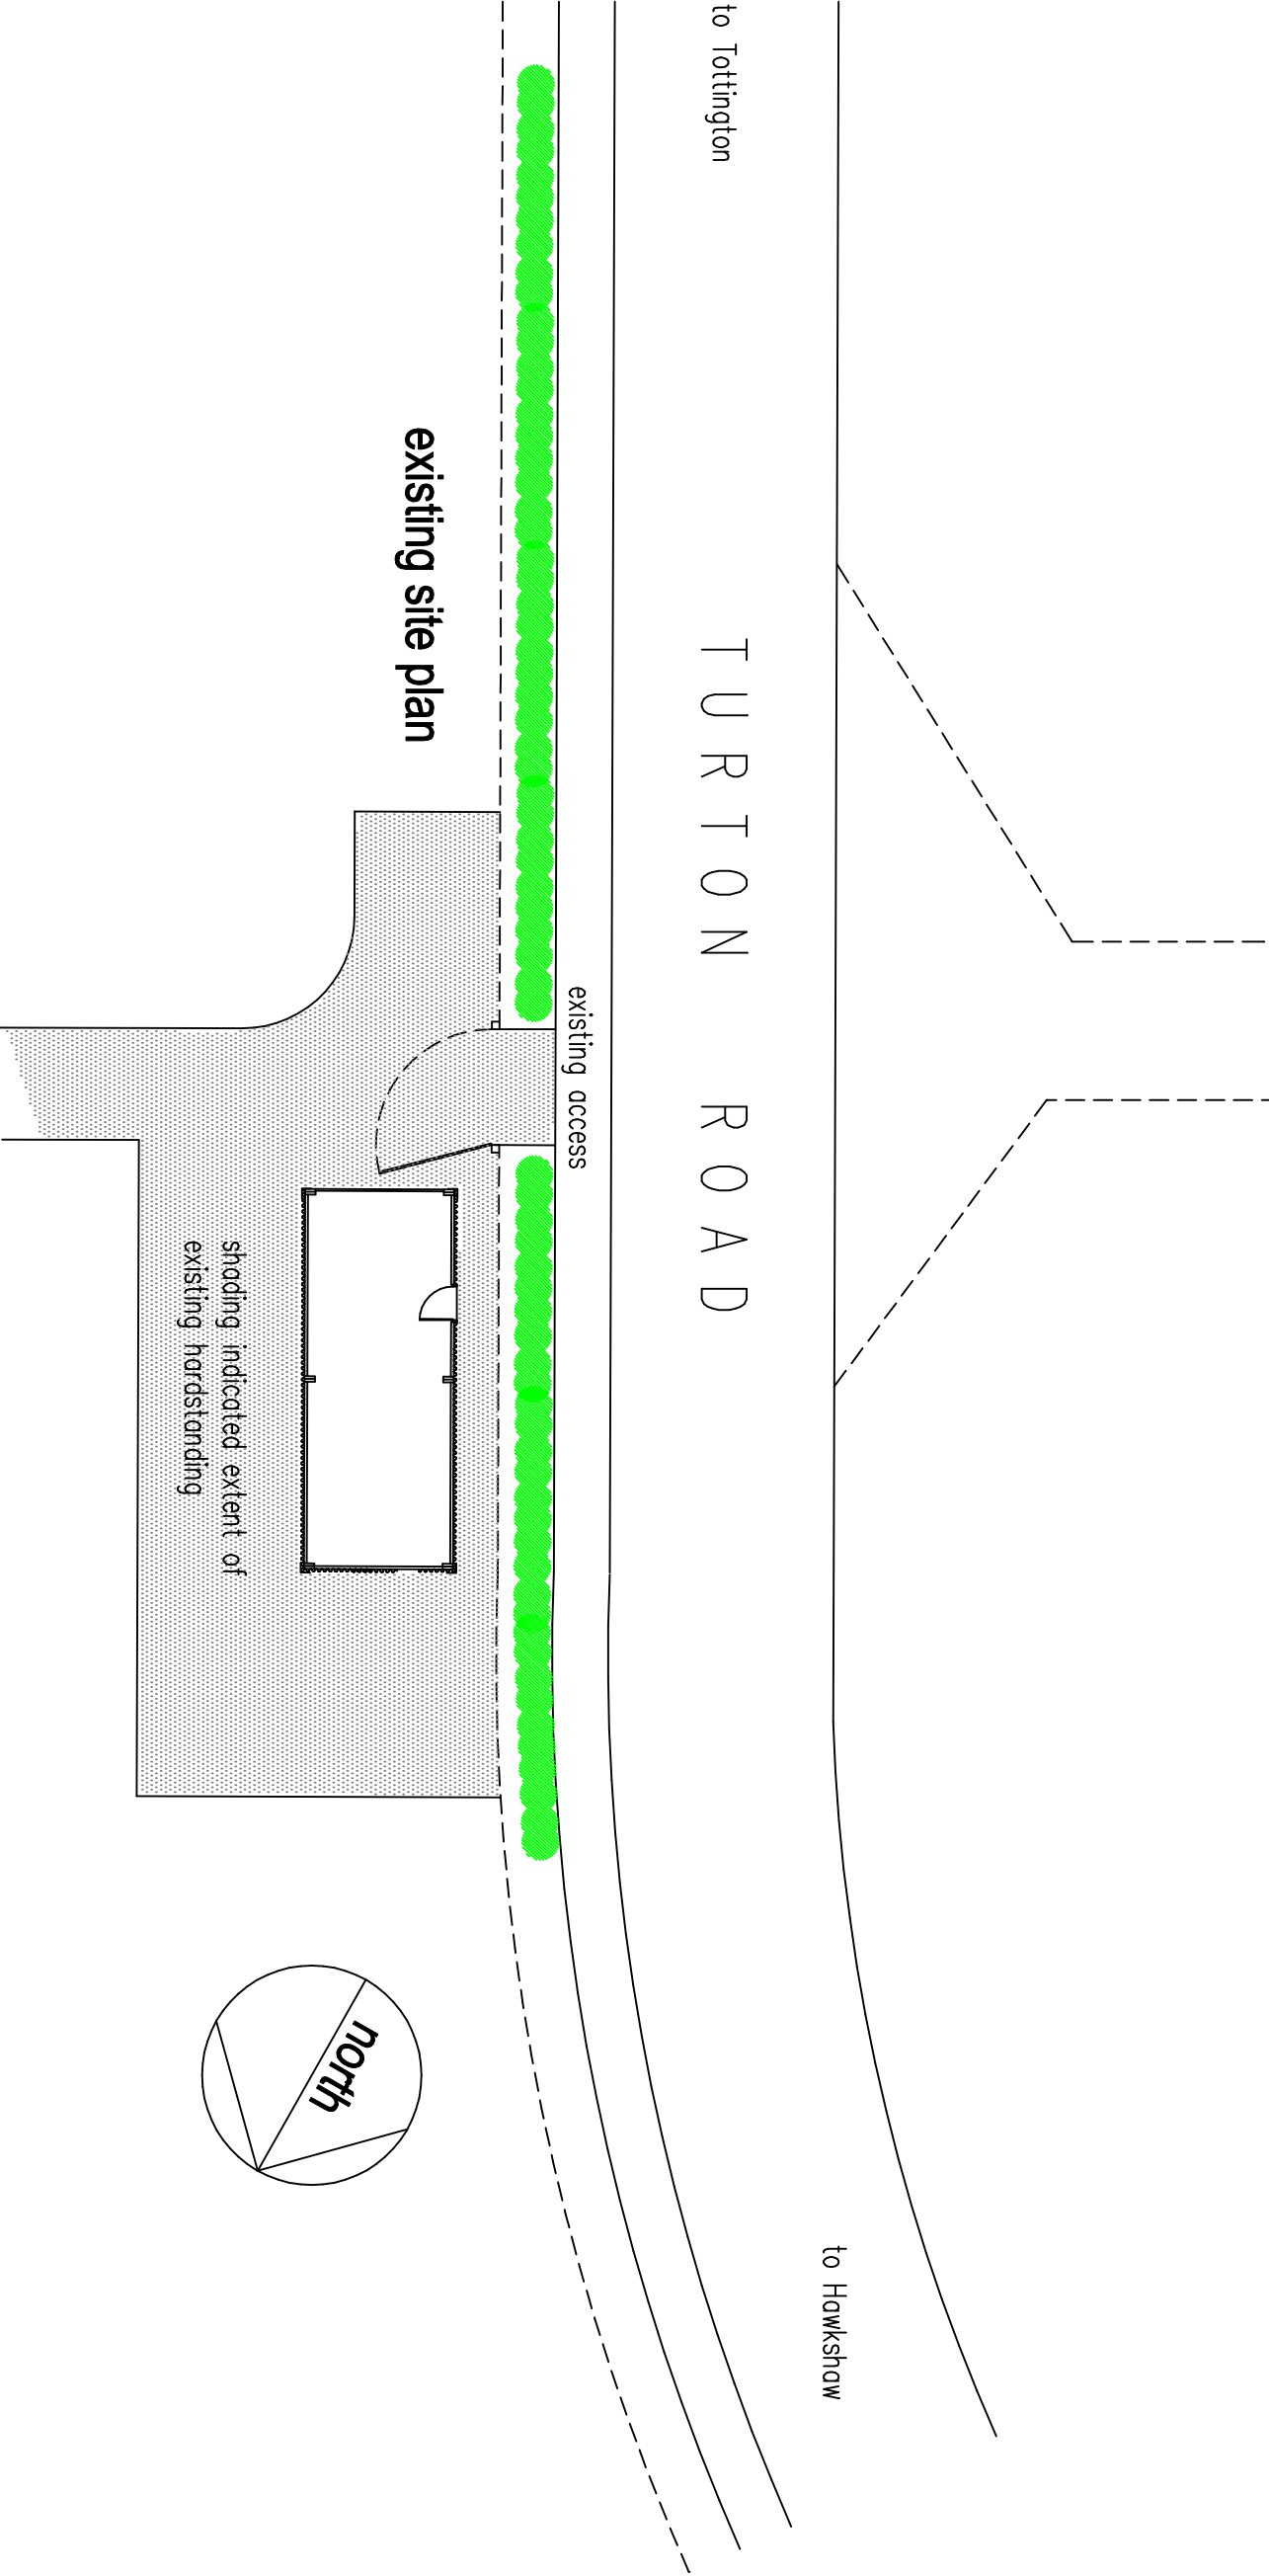

existing site plan

to Tottington

T U R T O N R O A D

to Hawkshaw

plan associated with 28 day prior notification application to convert agricultural building into 1 bed 1 person dwelling at

Tottington Manor Barn
Turon Road
Bury

scale 1:200 1:50 @ A1

0m 5m
linear scale 1:50 @ A1

Rae Cornell Associates Building Design and Planning Consultants
214 Burnley Road Bacup Lancashire
01706 873000