




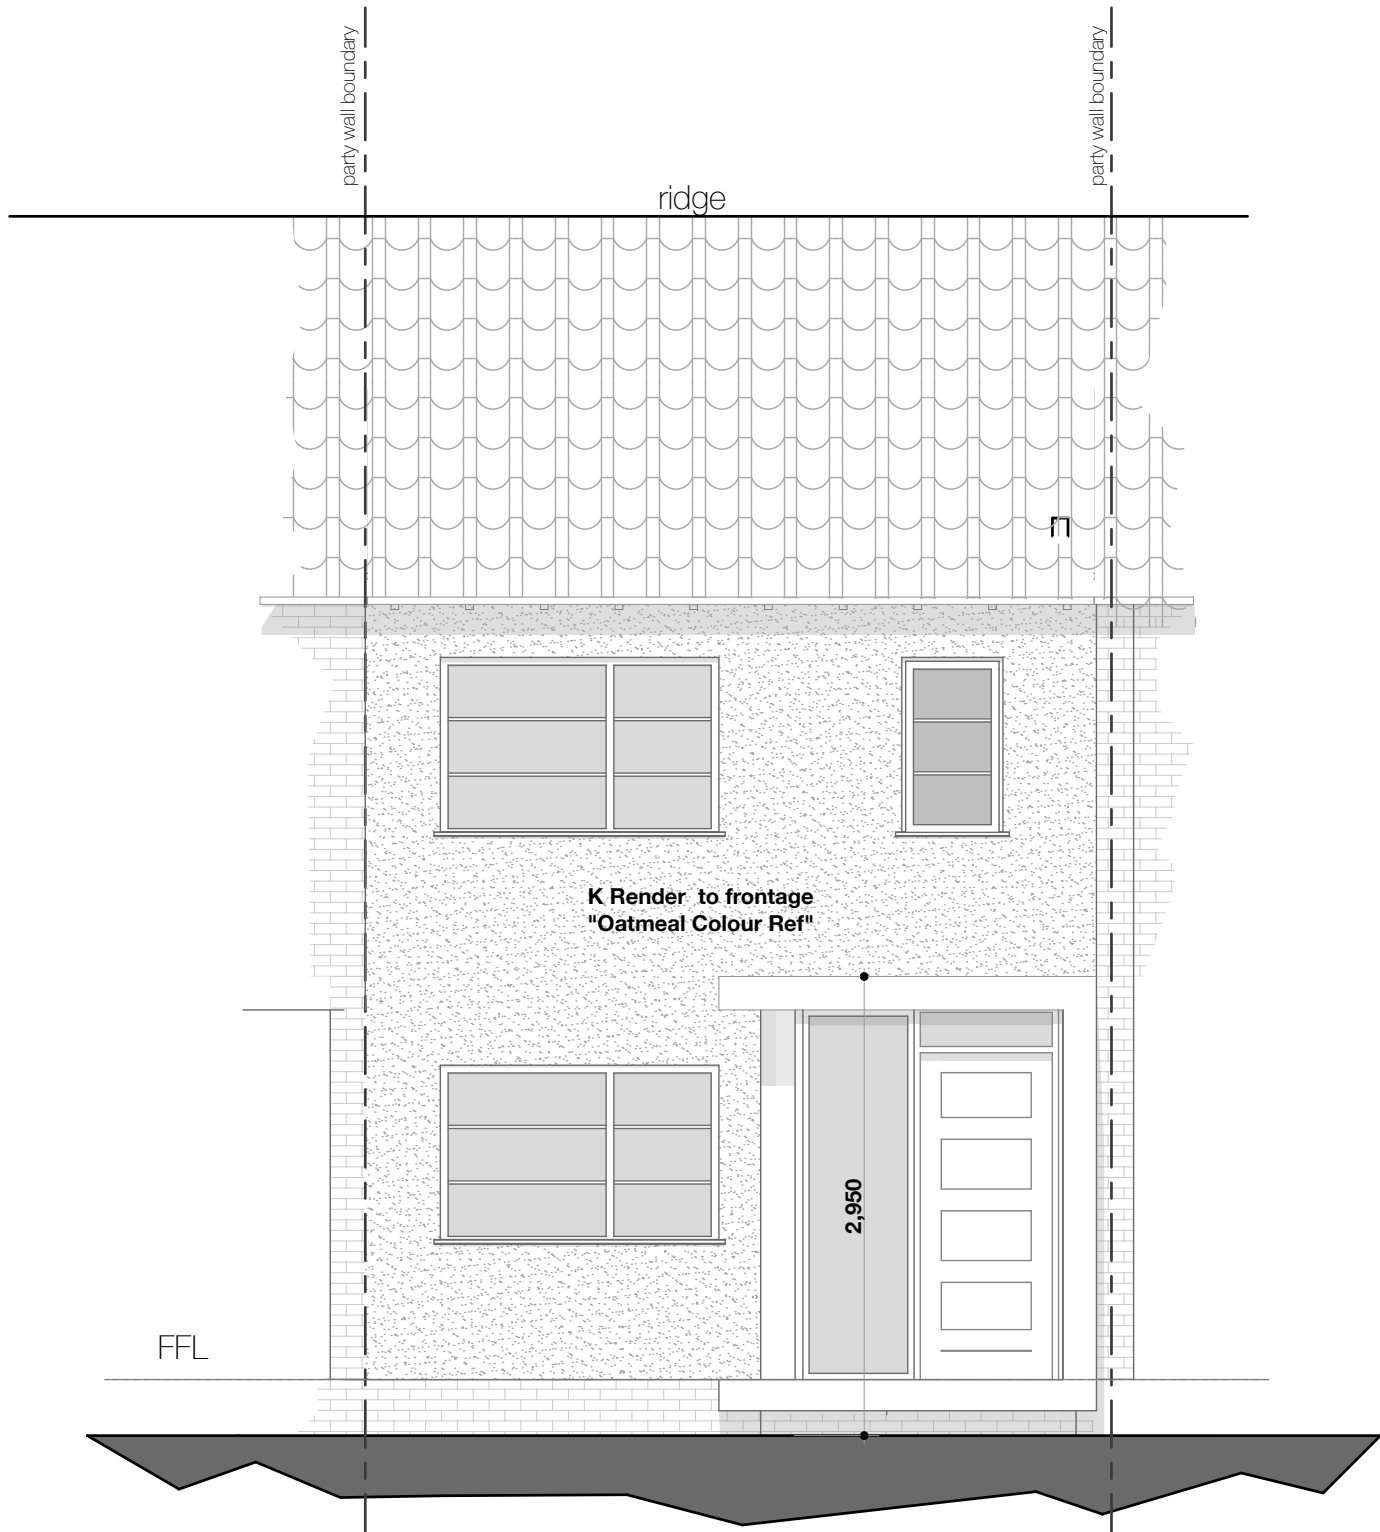


Proposed Front Elevation
scale 1:50 @ A1

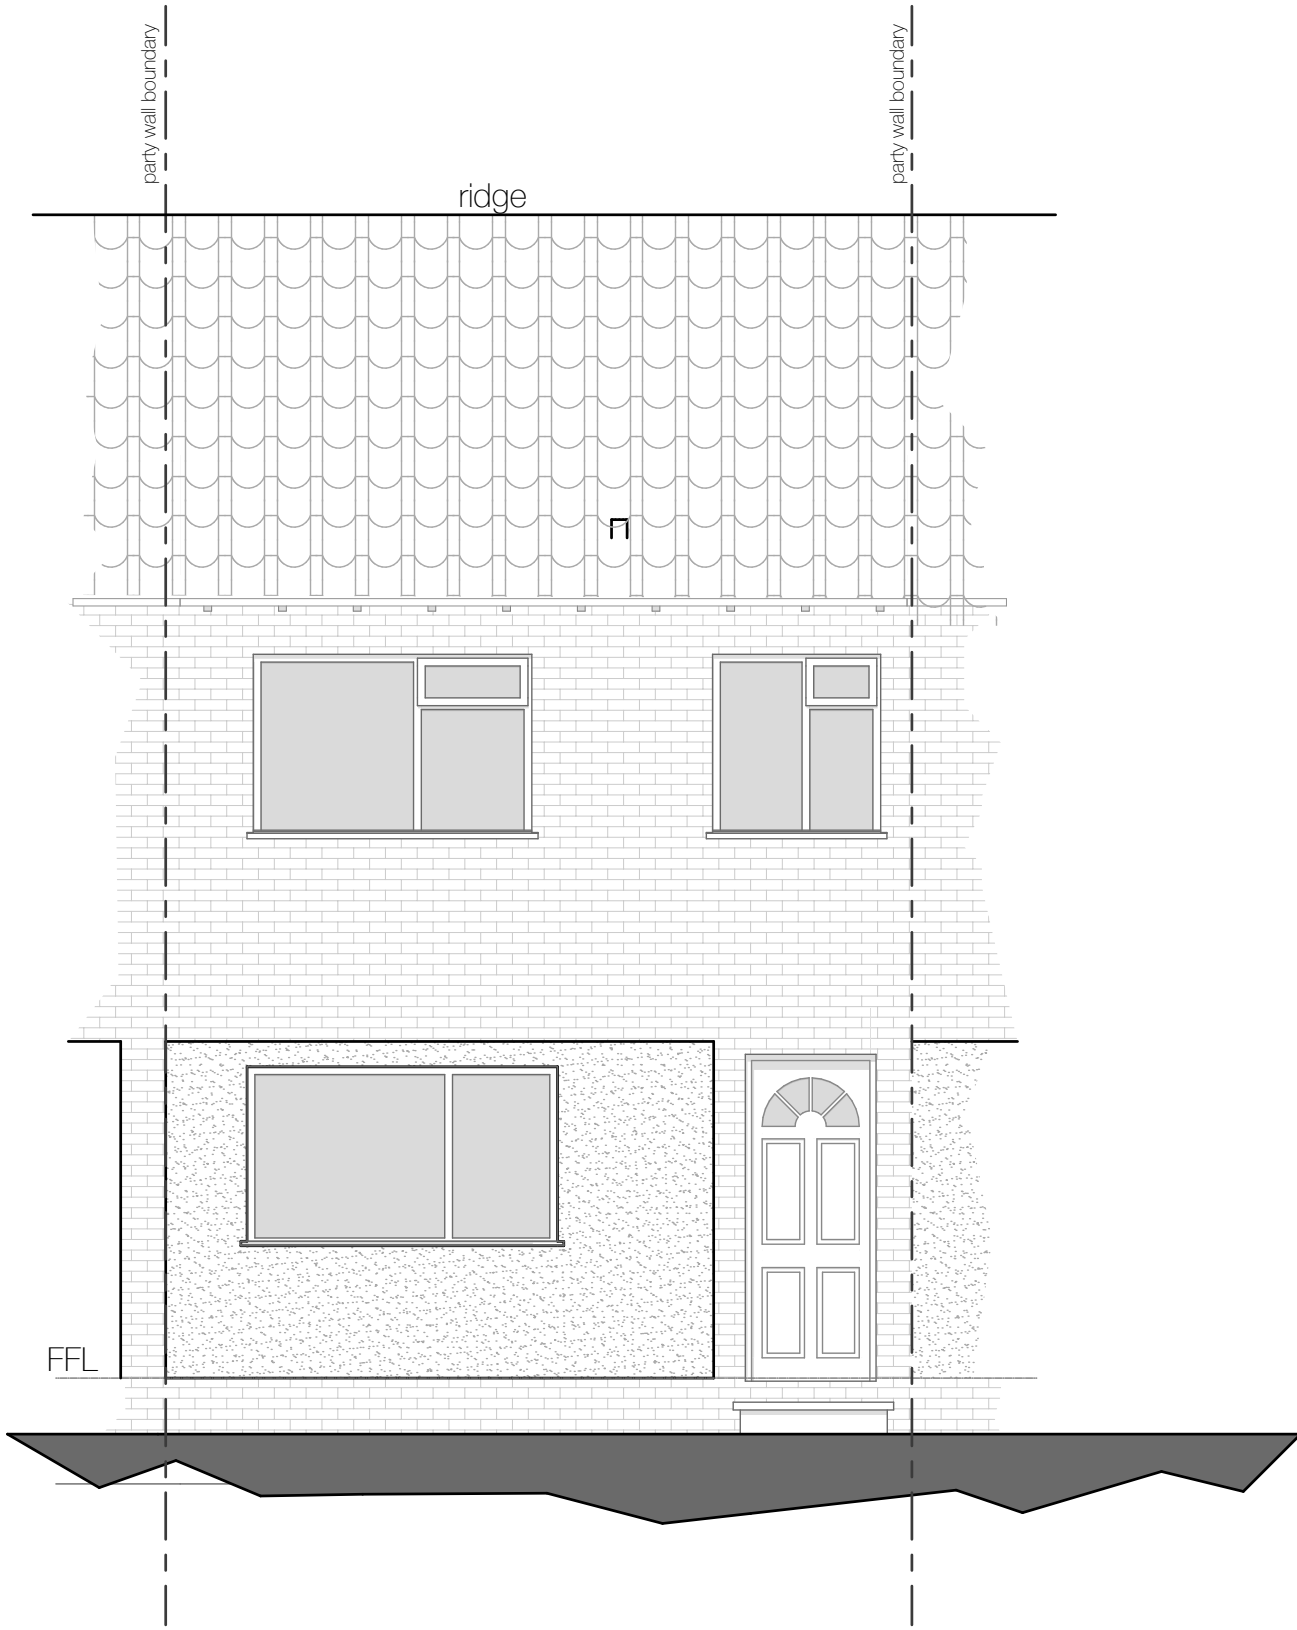

Existing Front Elevation
scale 1:50 @ A1

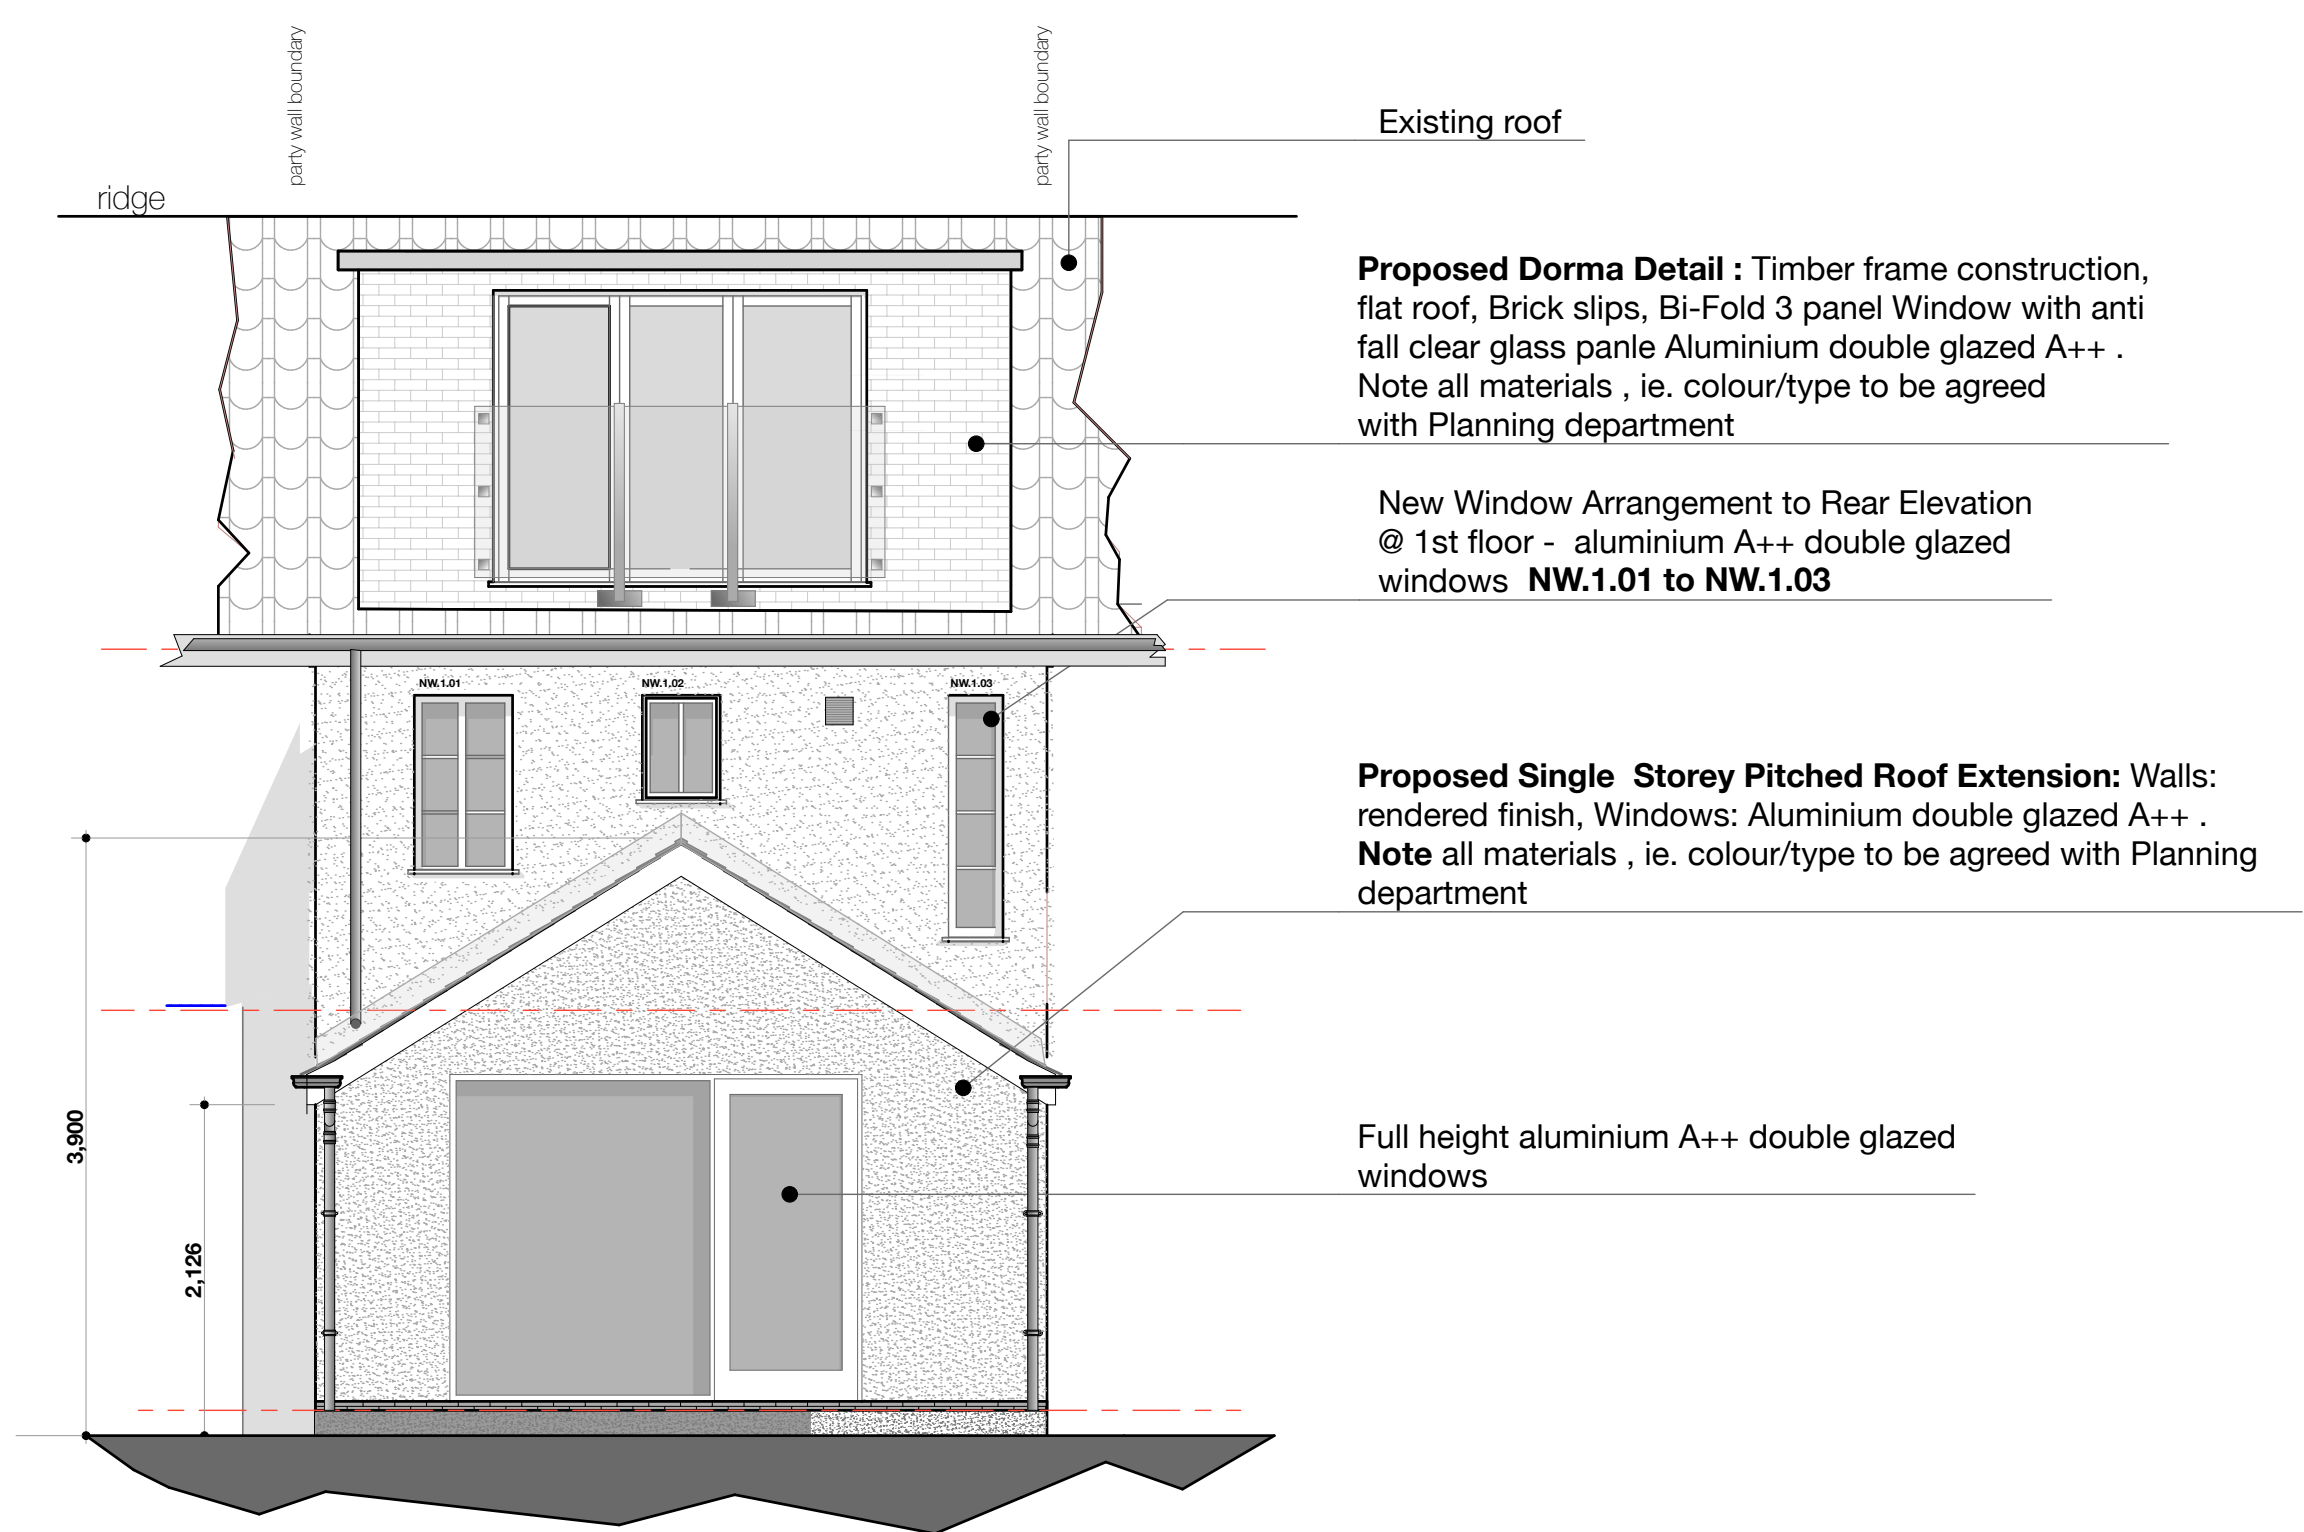

Proposed Rear Elevation
scale 1:50 @ A1

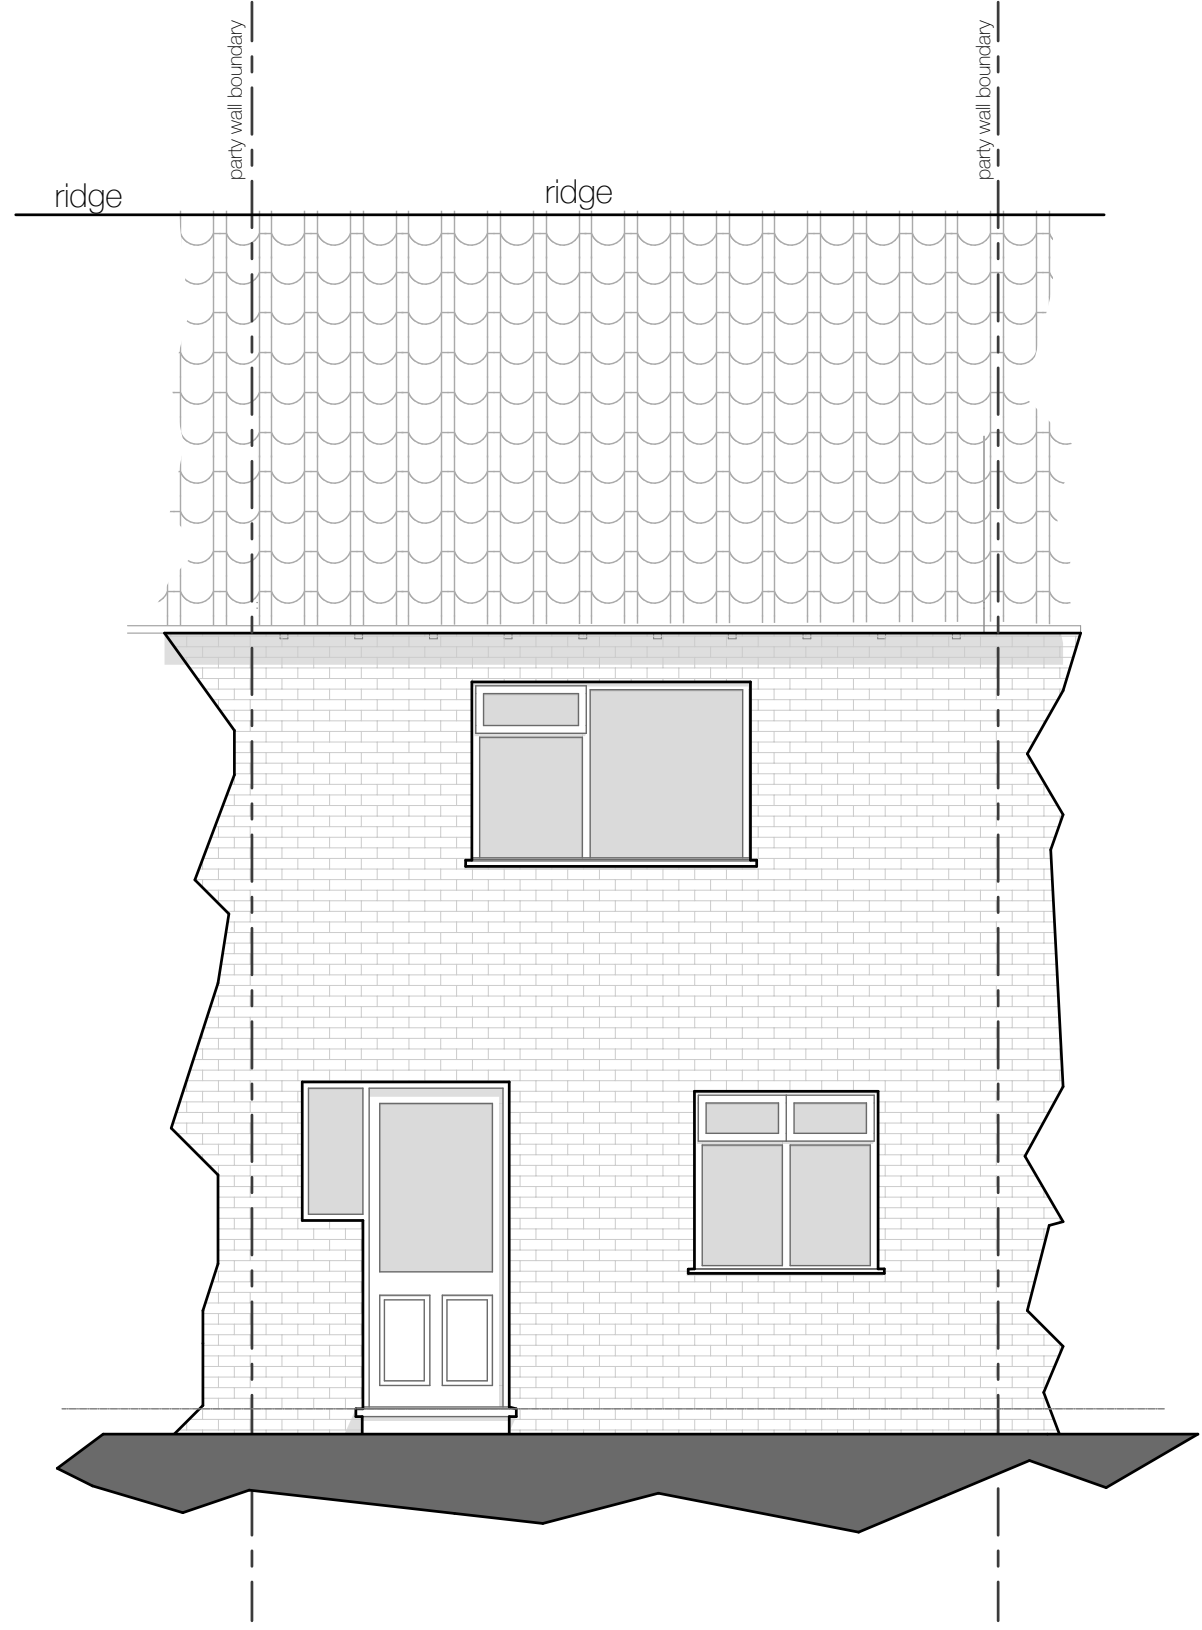

Existing Rear Elevation
scale 1:50 @ A1

DESIGN

A1

greentop
old mount road
marsden
HD7 6NN
T: 07545 696911
E: design.email@mac.com

Client
Mr R Crolla
Job Title
Rear Double Extension, Dorma & House Remodelling
Site Address
9 Hardman Close Radcliffe Manchester Lancs M26 4HY

Drawing Name
Existing & Proposed Elevations

Drawing Status
Planning

Issue Date:
11.01.2022 by : D Hobson

Drawing Scale
as indicated

Layout ID
RC.H.Plan: 03 Status Revision
C

11.01.2022
Rev C Revised Rear Extension, Dorma Window configuration altered
Pitched Roof Introduced to ground floor extension, Material
Change :Brickwork to Render

09.12.21:
Rev B Revised Rear Extension, 1st floor extension omitted,
Pitched Roof Introduced to ground floor extension, Material
Change :Brickwork to Render

30.09.21:
Rev A Revised Front and Rear Elevations - Re: agreed variations to
extension etc.

Construction Risks
Maintenance/Repairing Risks
Demolition/adaptation Risks

Notes
#####