


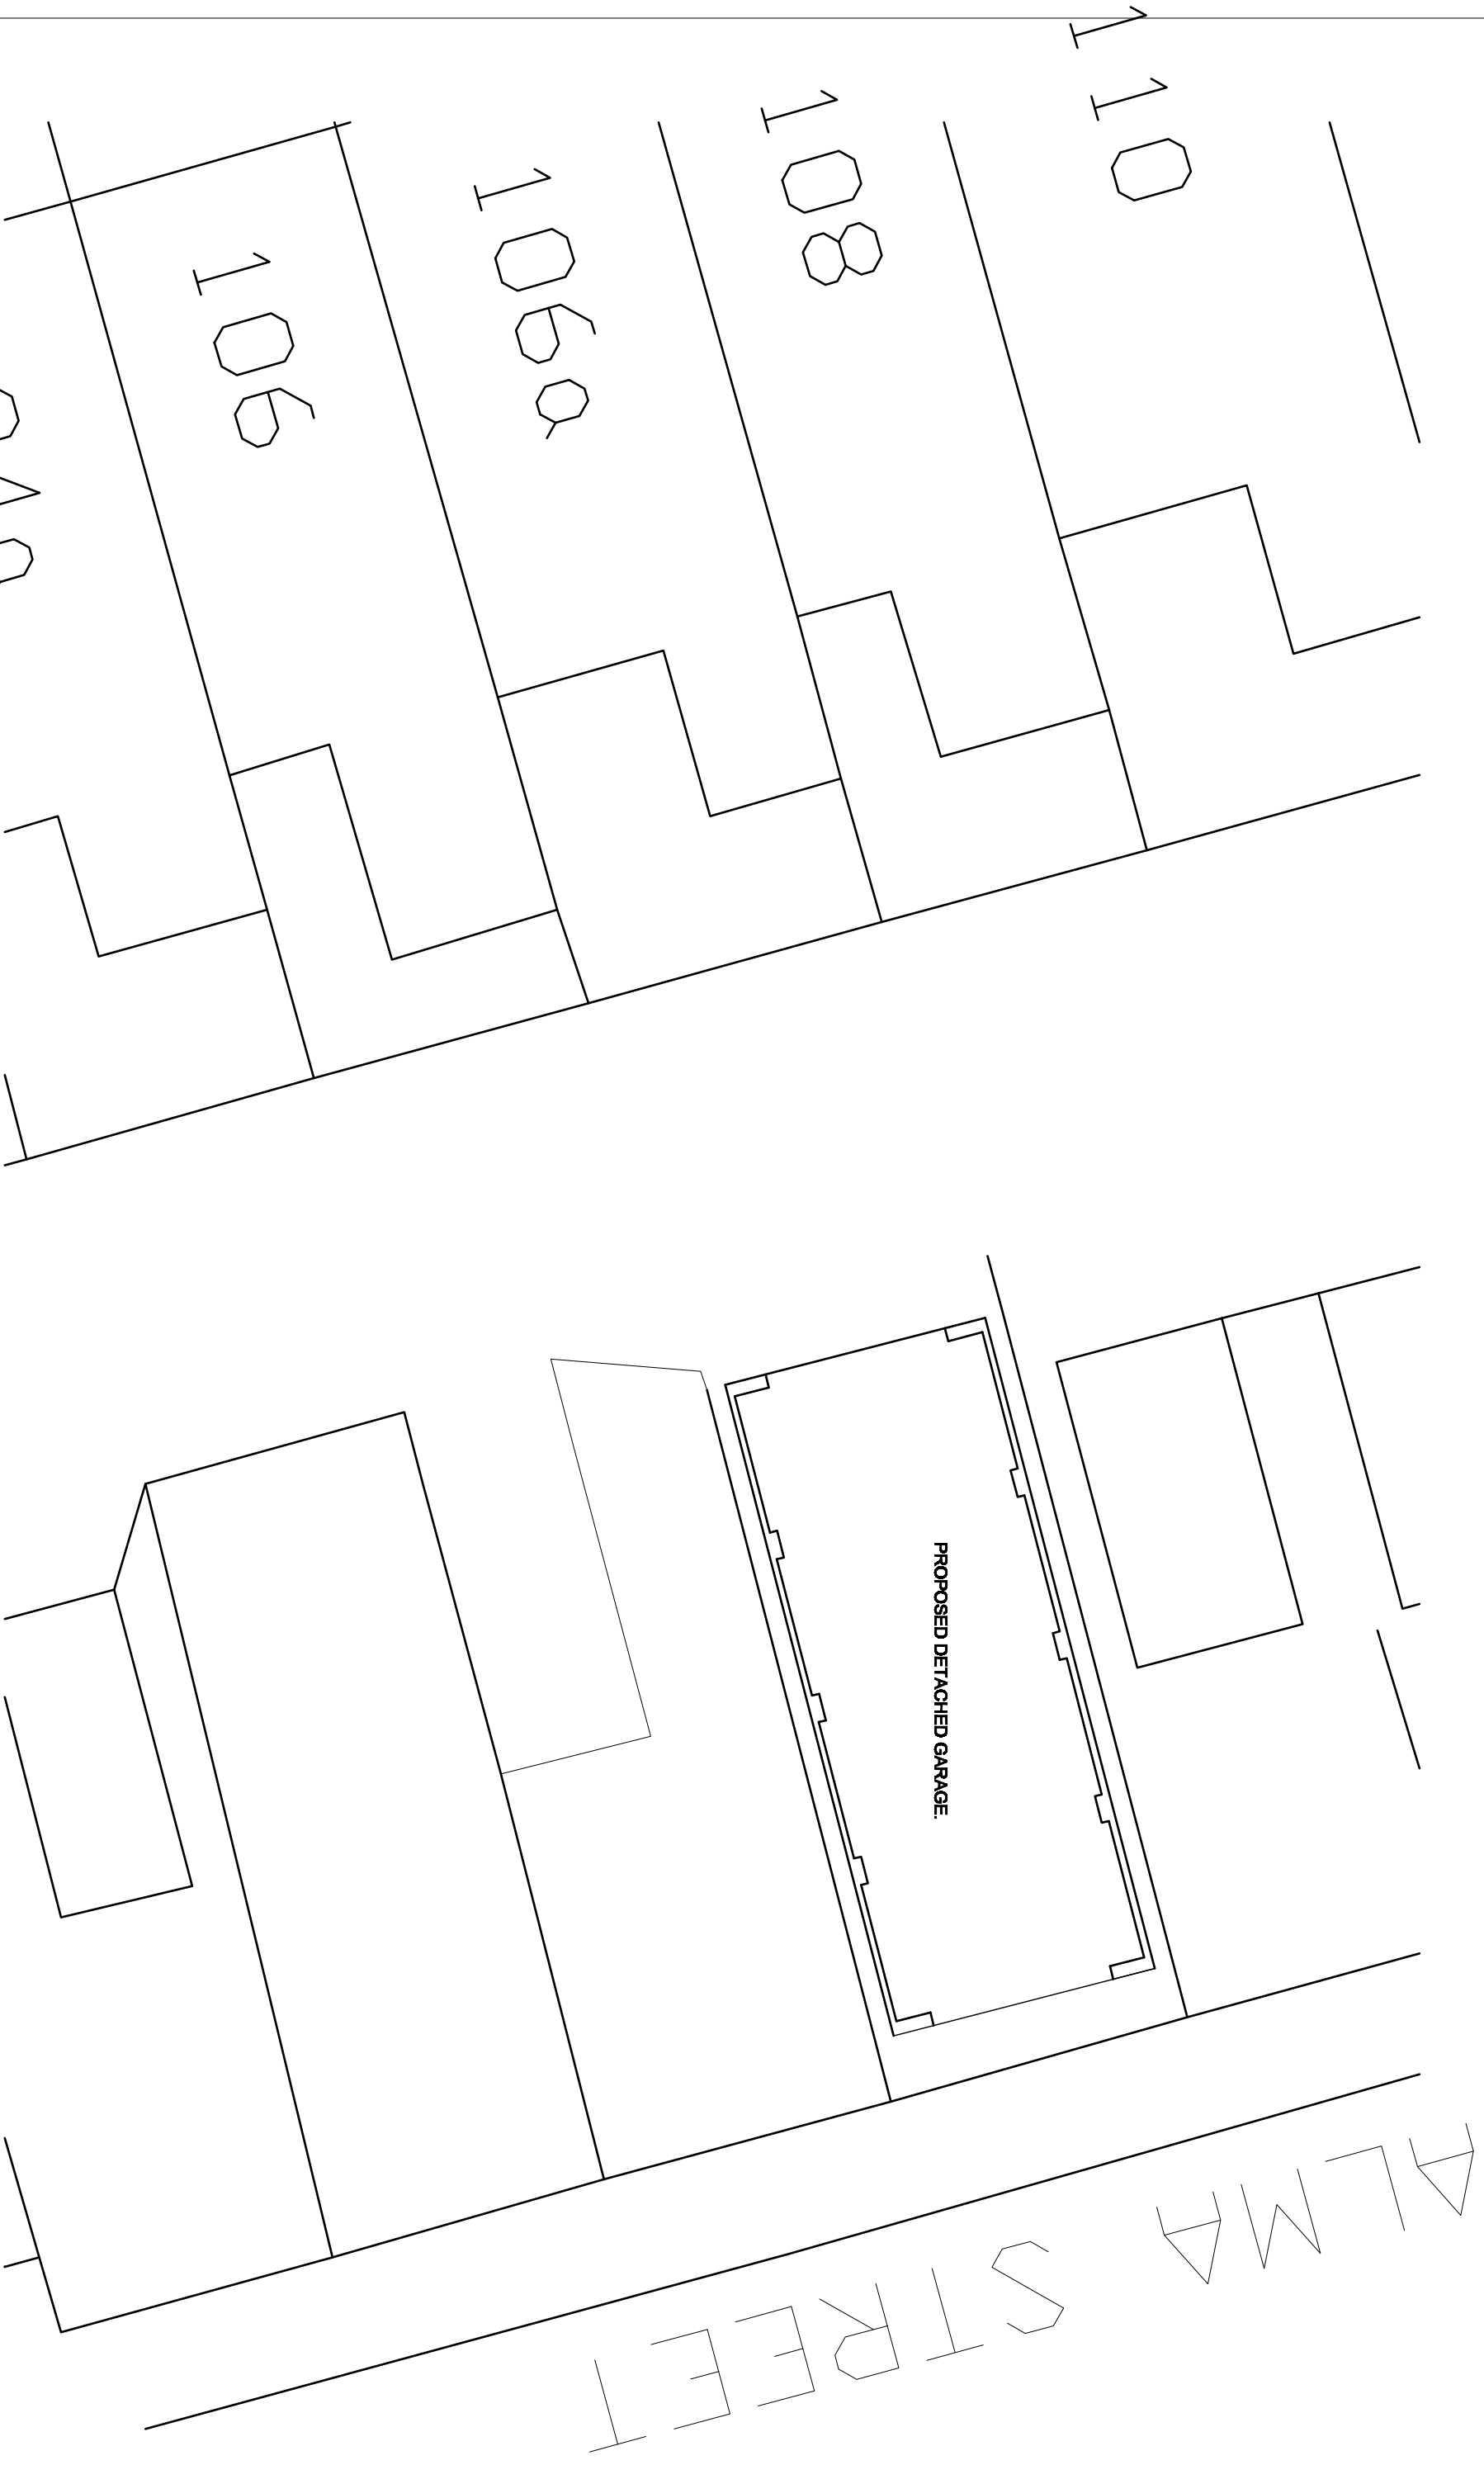

PROPOSED GROUND FLOOR/SITE PLAN.

Revision	Title : PROPOSED DETACHED GARAGE.	Project : Land At Rear of 106A, AINSWORTH ROAD, RADCLIFFE, MANCHESTER. M26 4ED	MTC Designs Scale 1:100 @ A3 Date: July 2023.	31 Exford Drive Bolton BL2 6TB T: 01204 418714 M: 07709026514 Email: michael@mtcdesigns.co.uk Drawing No: P02
---------------------	---	--	---	---