


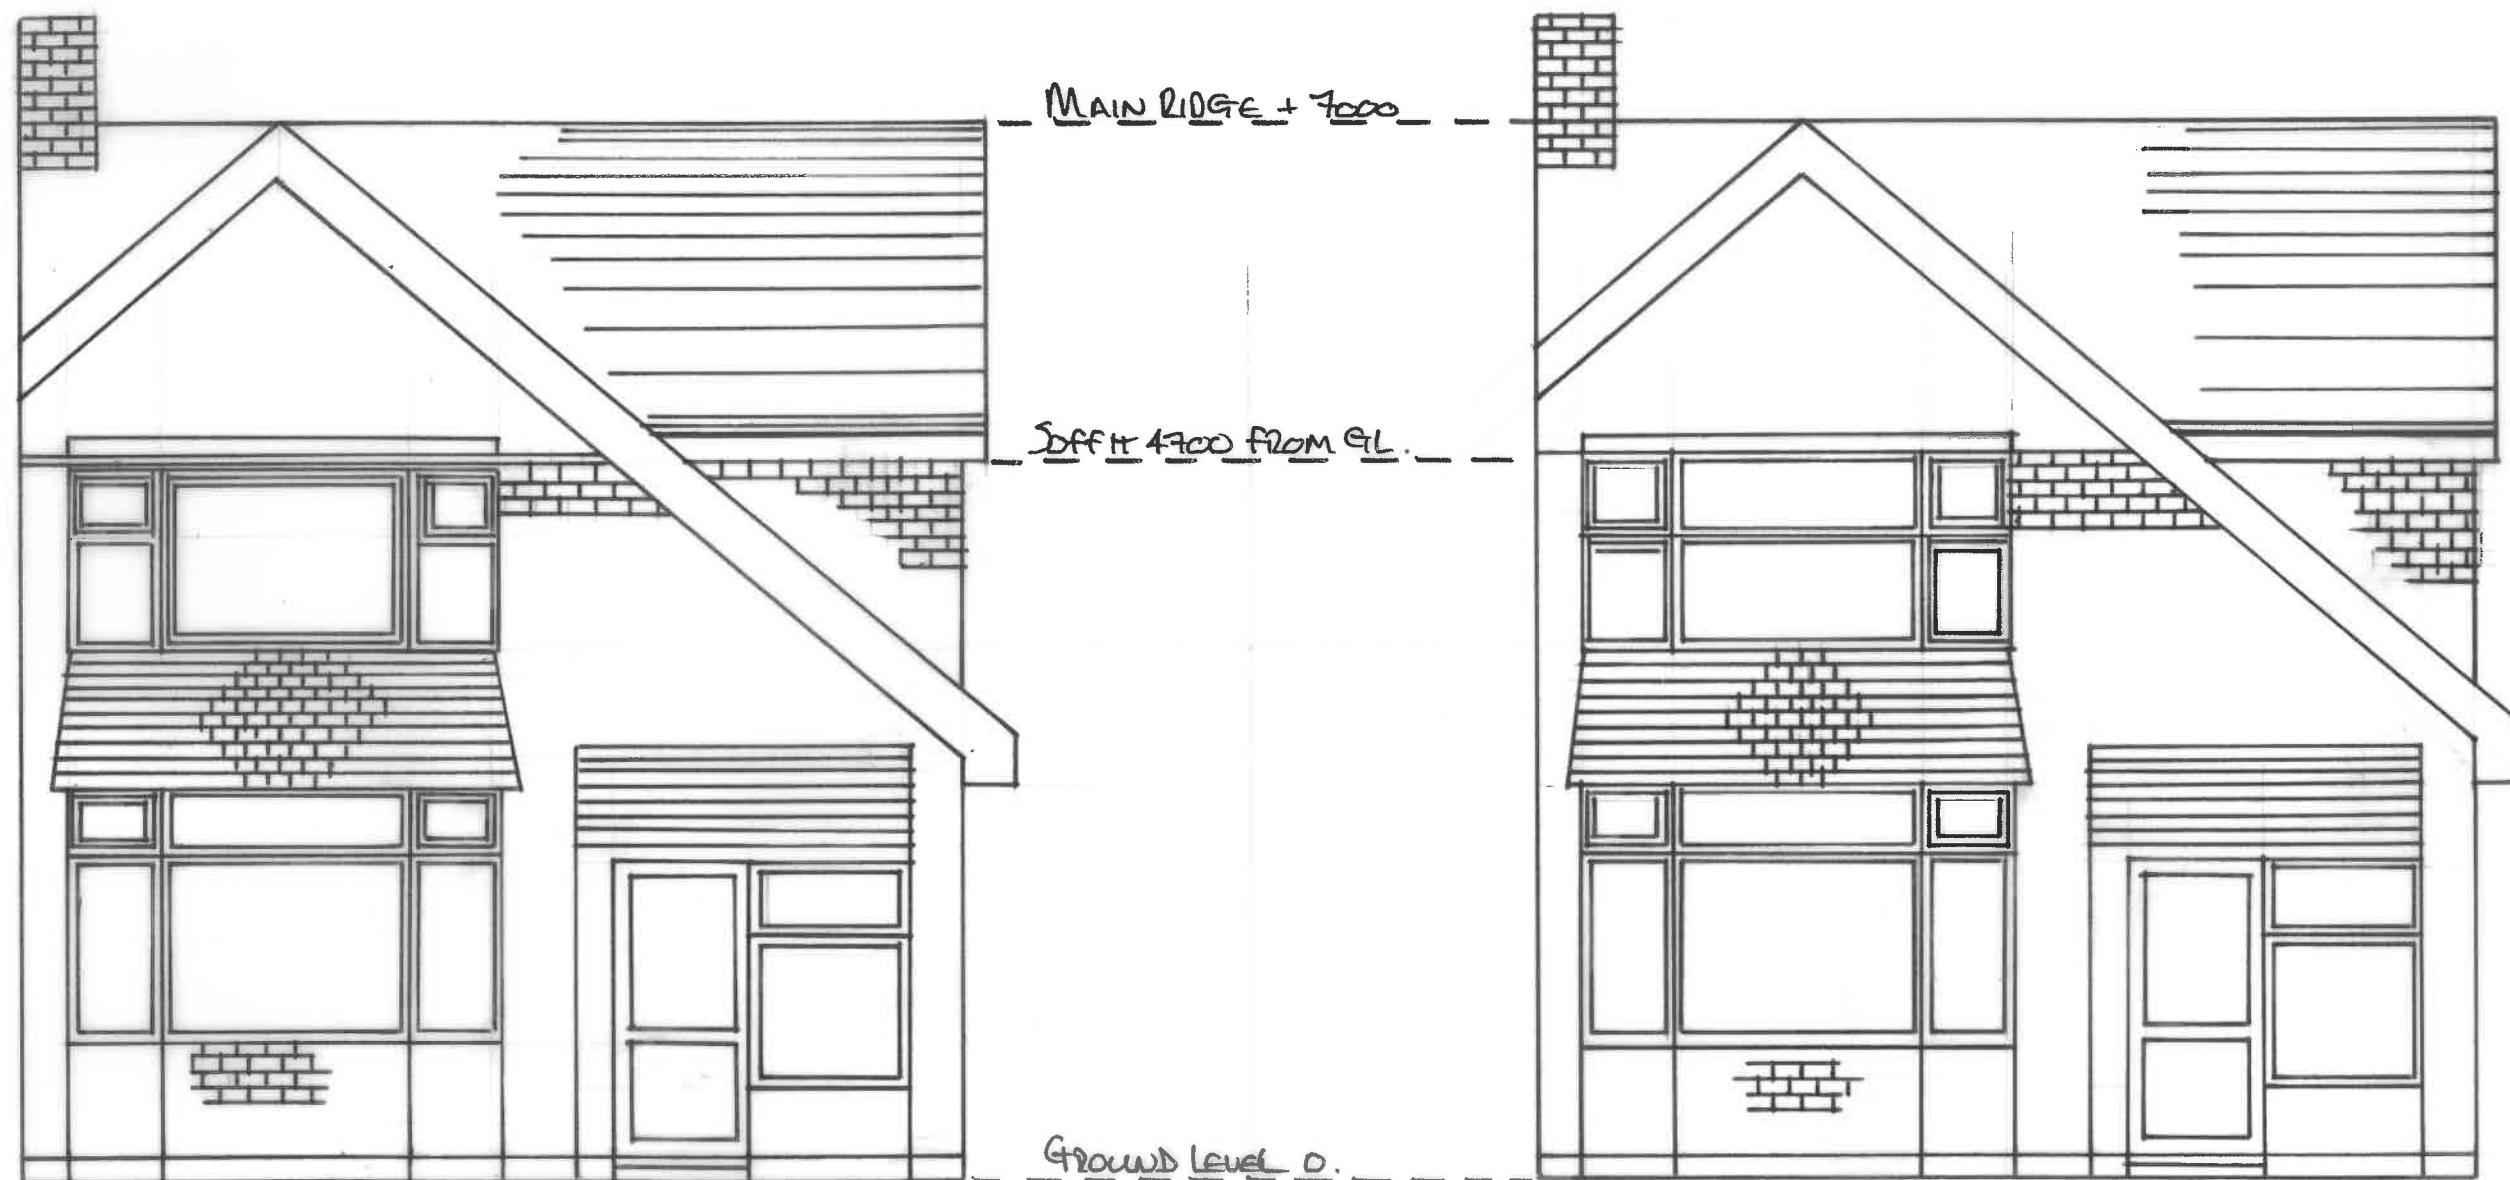

MAIN RIDGE + 7000

DIFF 4700 FROM GL

GROUND LEVEL 0

EXISTING AND PROPOSED
FRONT ELEVATION
SCALE 1/8" = 1'-0"