



0m 1m 2m 3m 4m 5m


VISUAL SCALE 1:100 @ A3

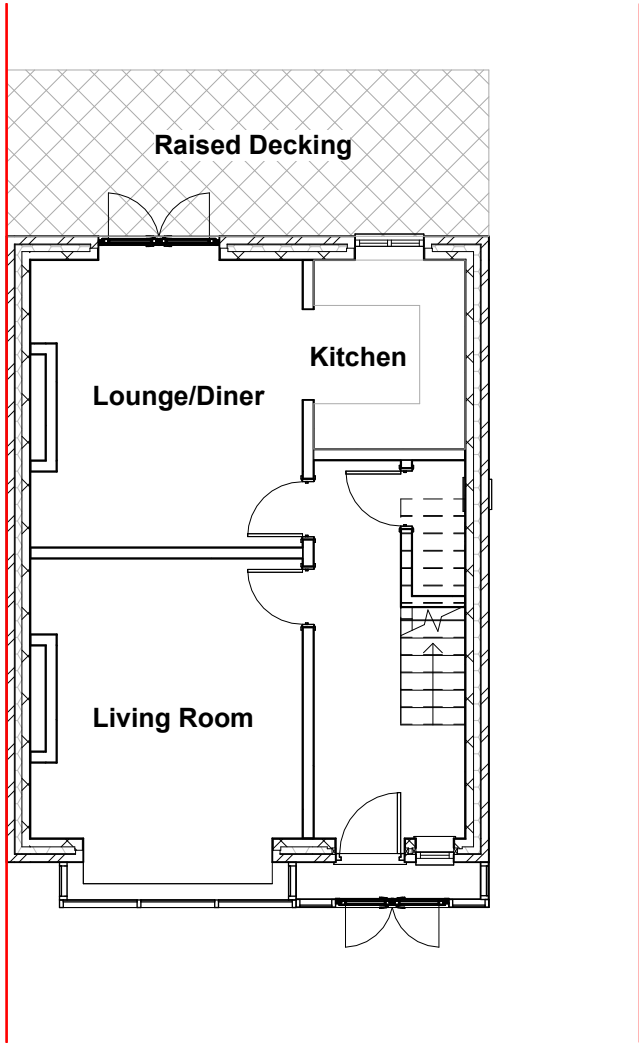

Ex Ground Floor
1 : 100

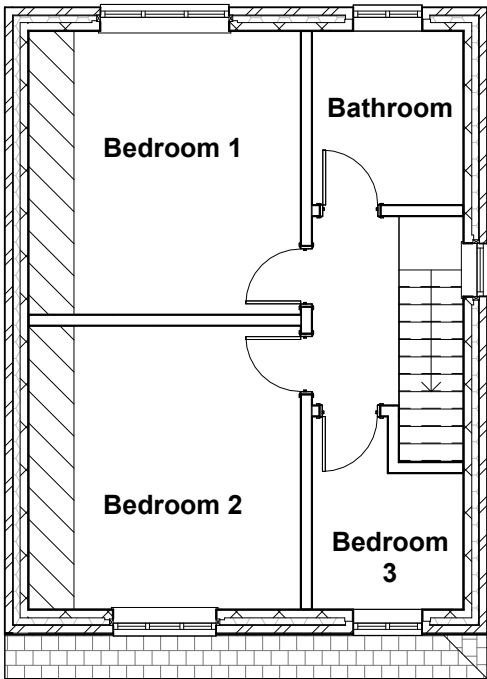

Ex First Floor
1 : 100

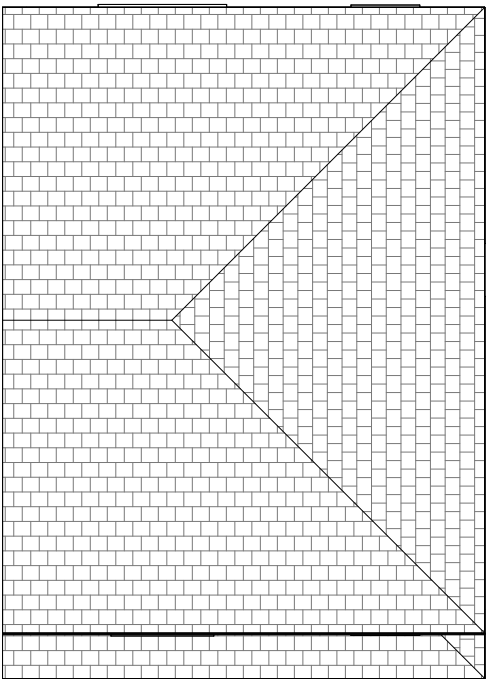

Ex Roof Plan
1 : 100

THIS DRAWING IS THE COPYRIGHT OF MD DESIGN CONSULTANCY. DO NOT SCALE FROM THESE DRAWINGS. ALL LEVELS/DIMENSIONS TO BE CHECKED ON SITE PRIOR TO WORKS COMMENCING. REPORT ALL DISCREPANCIES TO CLIENT/DESIGNER.

CIAT

affiliate



MD DESIGN
CONSULTANCY
07728417797
dabeer@mddesigns.co.uk

Proposed Change Of Use

74 Bury Road, Radcliffe, Manchester M26 2UU

Existing Plans
(DR) A100

Project Number
0078

Client Name
Mohammed Sajjad


Drawn By
MDR

Rev
A


Description
Issue To Client

Date
16.09.25


Revision **A**

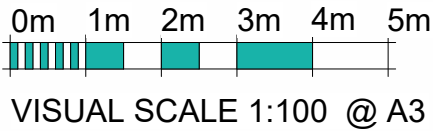


Ex Front Elevation
1 : 100

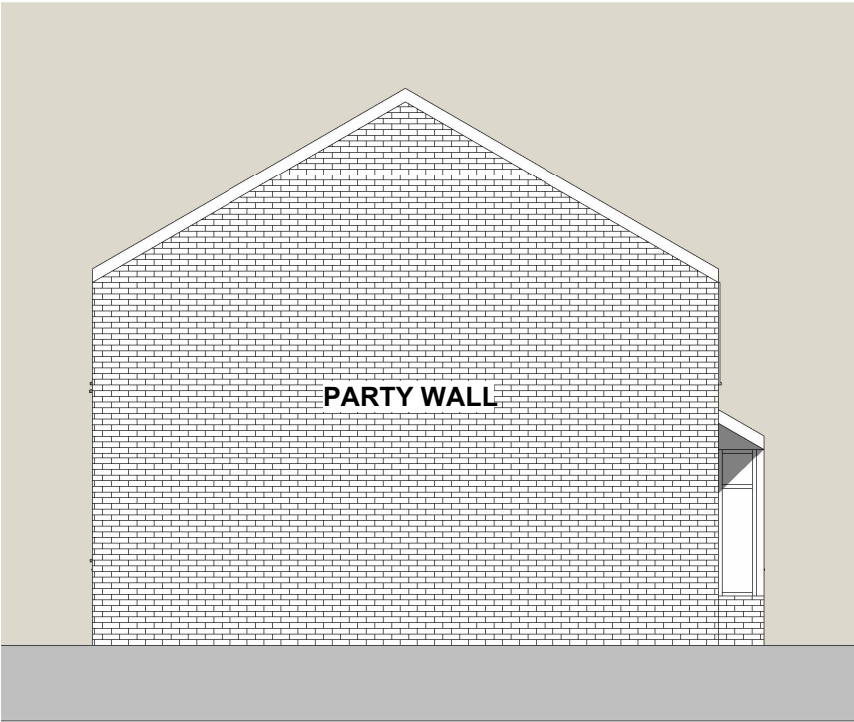

Ex LHS Elevation
1 : 100

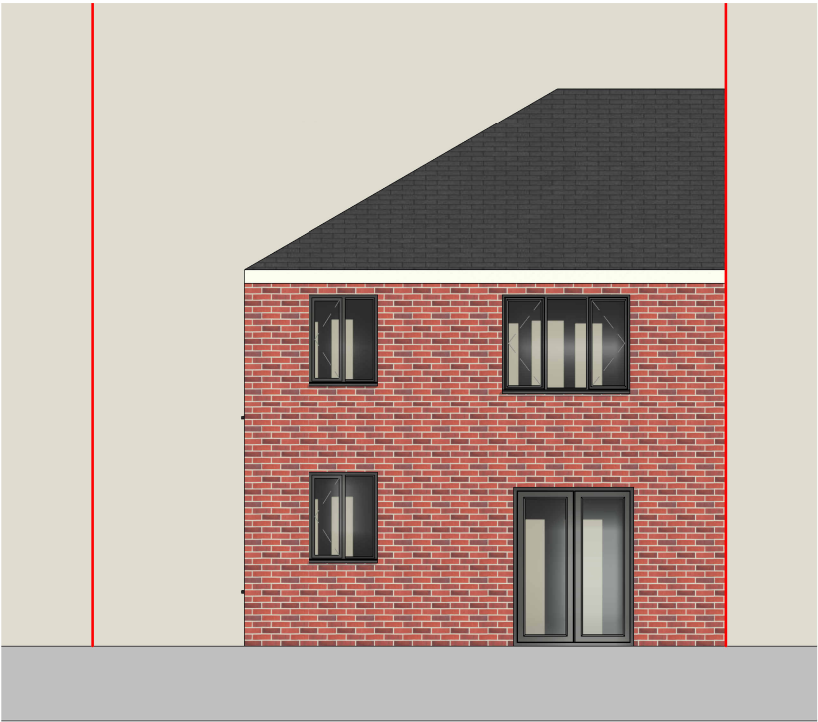

Ex Rear Elevation
1 : 100

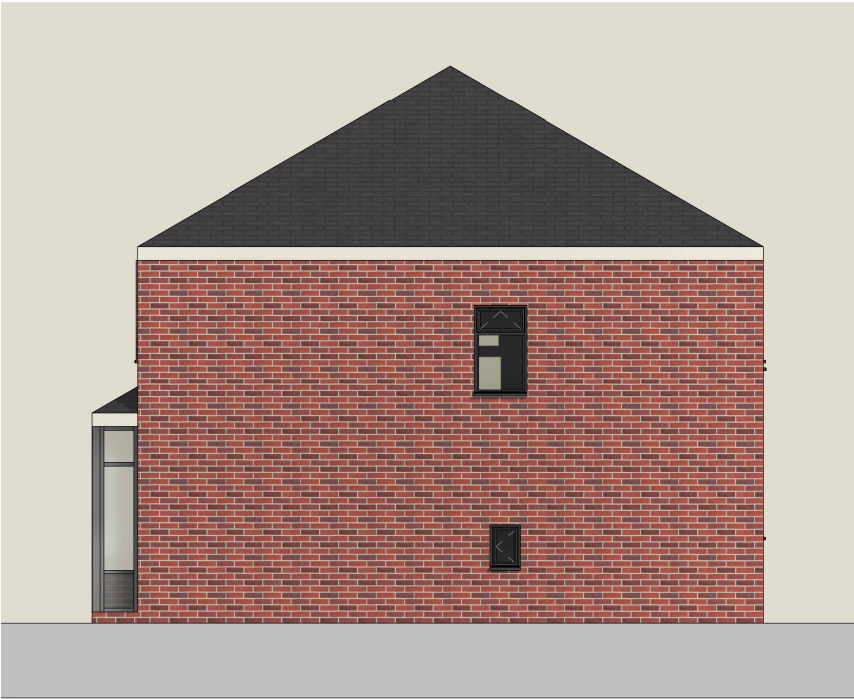


Ex RHS Elevation
1 : 100

THIS DRAWING IS THE COPYRIGHT OF MD DESIGN CONSULTANCY. DO NOT SCALE FROM THESE DRAWINGS. ALL LEVELS/DIMENSIONS TO BE CHECKED ON SITE PRIOR TO WORKS COMMENCING. REPORT ALL DISCREPANCIES TO CLIENT/DESIGNER.

CIAT affiliate	 MD DESIGN CONSULTANCY <u>07728417797</u> dabeer@mddesigns.co.uk	Proposed Change Of Use 74 Bury Road, Radcliffe, Manchester M26 2UU	Existing Elevations (DR) A101	Client Name Mohammed Sajjad	Rev A	Description Issue To Client	Date 16.09.25
			Project Number 0078	Drawn By MDR			
			Revision A				




VISUAL SCALE 1:50 @ A3

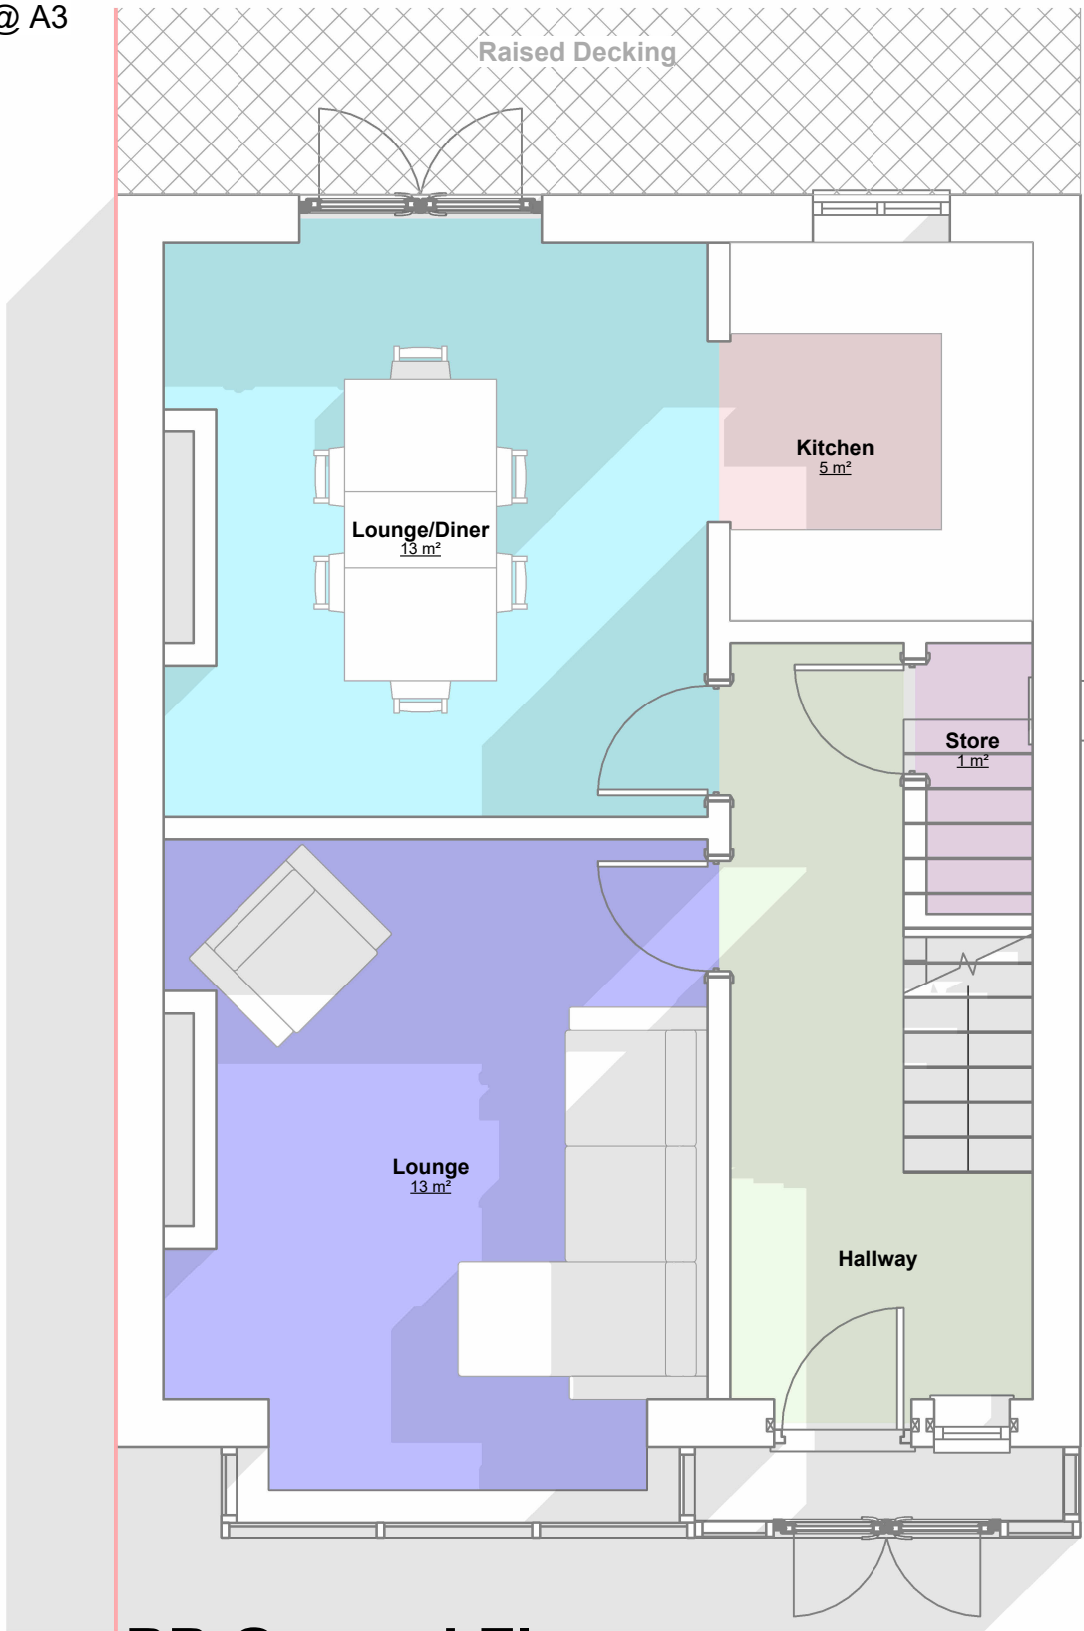

PP Ground Floor

1 : 50

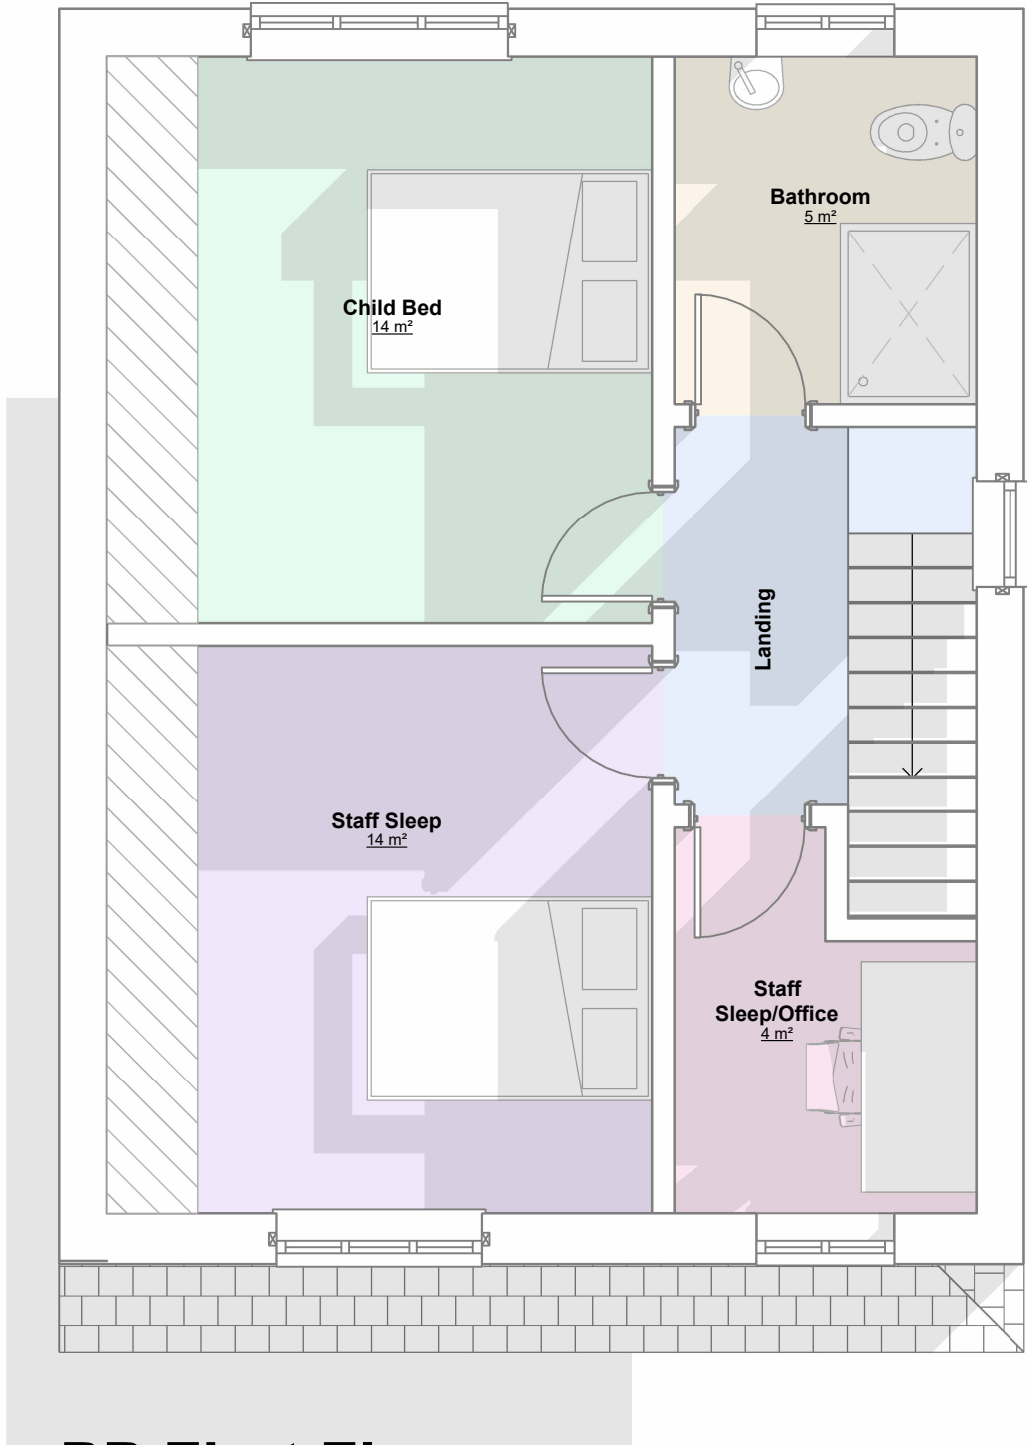

PP First Floor

1 : 50

THIS DRAWING IS THE COPYRIGHT OF MD DESIGN CONSULTANCY. DO NOT SCALE FROM THESE DRAWINGS. ALL LEVELS/DIMENSIONS TO BE CHECKED ON SITE PRIOR TO WORKS COMMENCING. REPORT ALL DISCREPANCIES TO CLIENT/DESIGNER.

Proposed Change Of Use

74 Bury Road, Radcliffe, Manchester M26 2UU

Proposed Plans
(DR) A200

Project Number
0078

Client Name
Mohammed Sajjad

Drawn By
MDR

Rev
A Description
Issue To Client

Date
16.09.25

Revision A



CIAT

affiliate



MD DESIGN
CONSULTANCY

07728417797
dabeer@mddesigns.co.uk

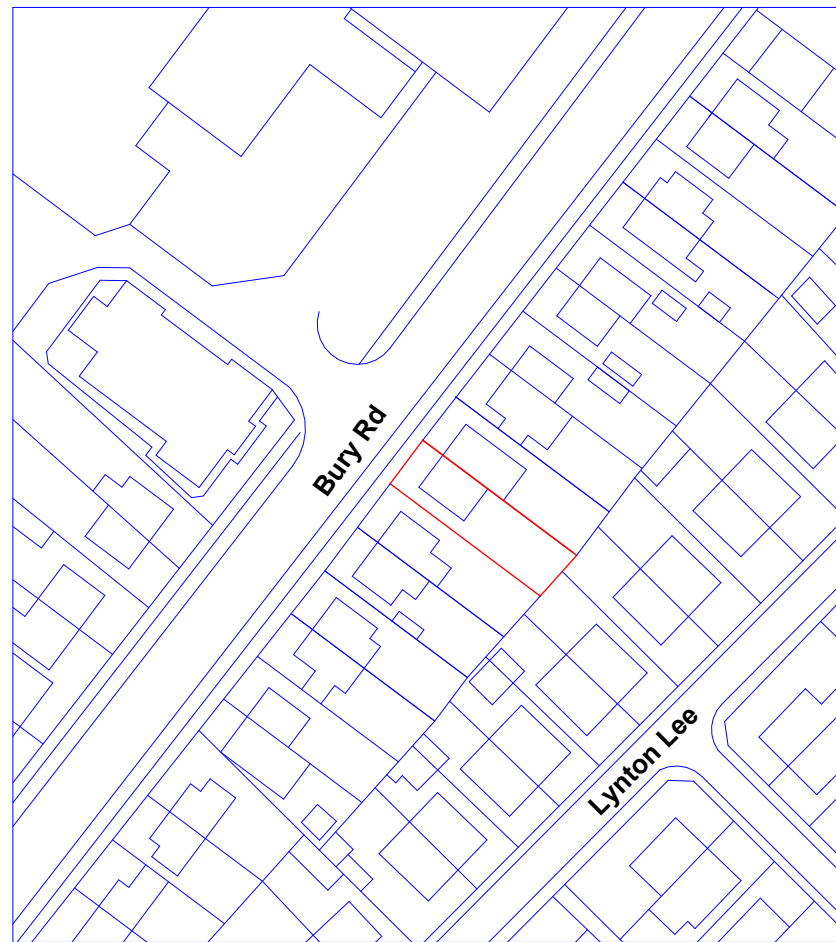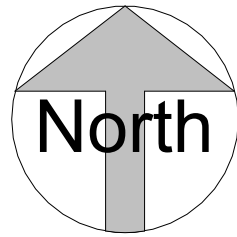


Location Plan



1 : 1250



VISUAL SCALE 1:1250 @ A3

 

VISUAL SCALE 1:200 @ A3

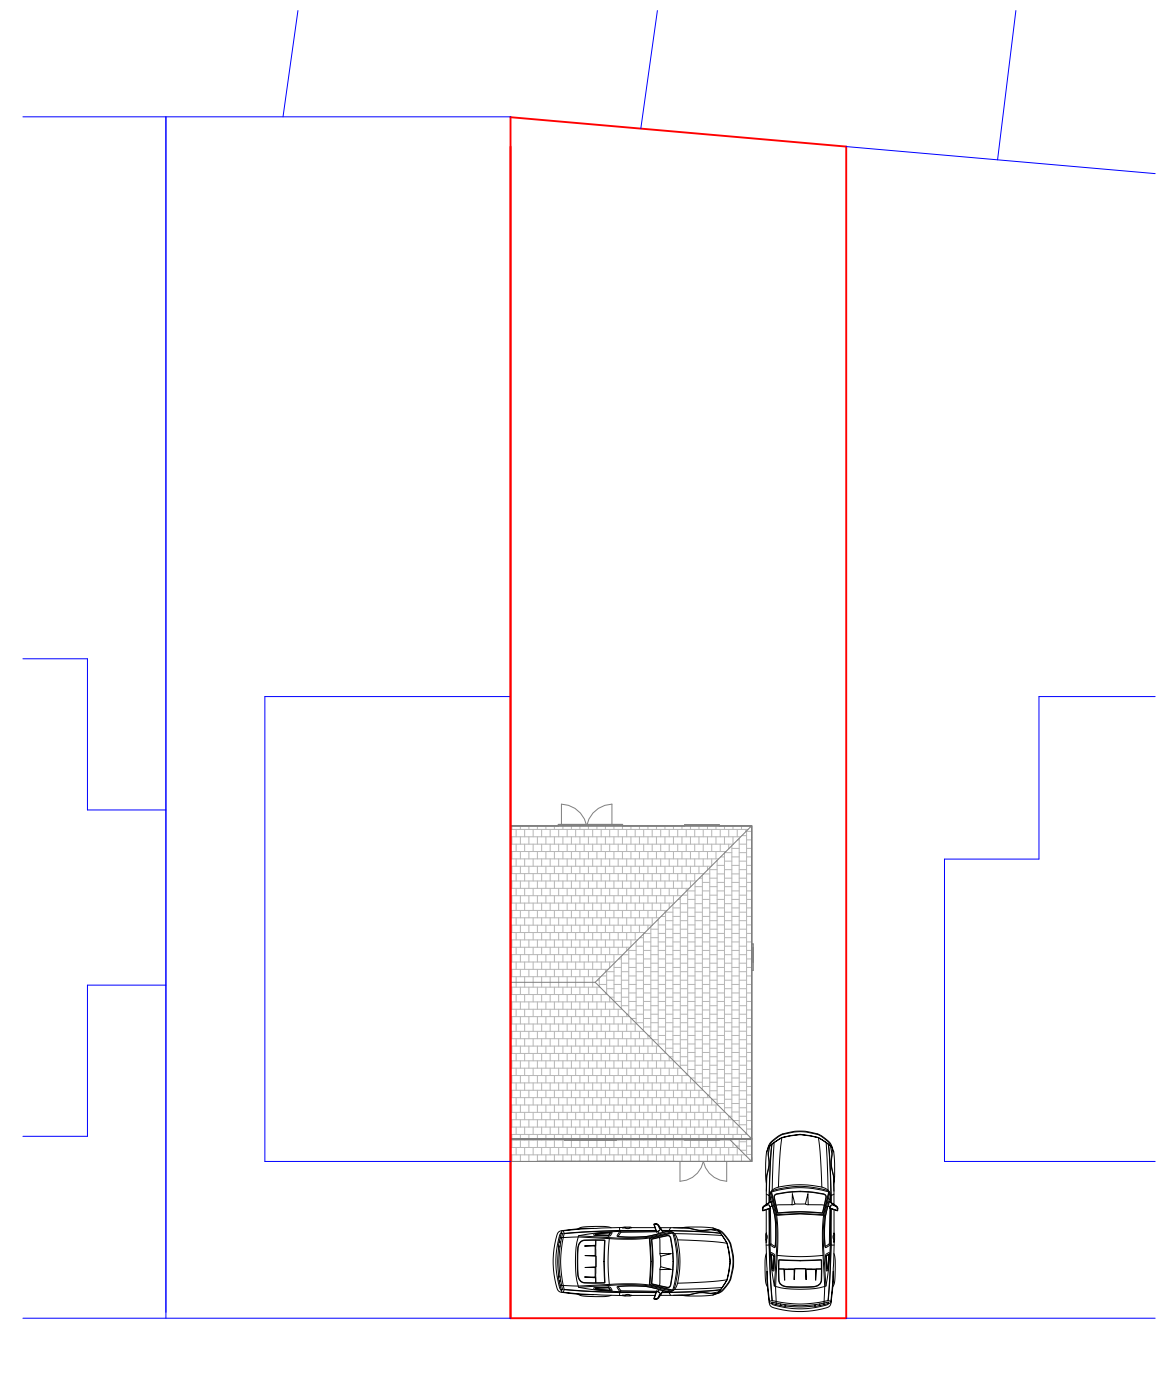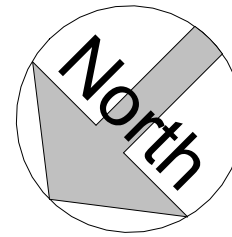

Site Plan

1 : 200

THIS DRAWING IS THE COPYRIGHT OF MD DESIGN CONSULTANCY. DO NOT SCALE FROM THESE DRAWINGS. ALL LEVELS/DIMENSIONS TO BE CHECKED ON SITE PRIOR TO WORKS COMMENCING. REPORT ALL DISCREPANCIES TO CLIENT/DESIGNER.

CIAT affiliate	 MD DESIGN CONSULTANCY <u>07728417797</u> dabeer@mddesigns.co.uk	Proposed Change Of Use 74 Bury Road, Radcliffe, Manchester M26 2UU	Location & Site Plan (DR) A201	Client Name Mohammed Sajjad	Rev A	Description Issue To Client	Date 16.09.25
			Project Number 0078	Drawn By MDR			
Revision A							