



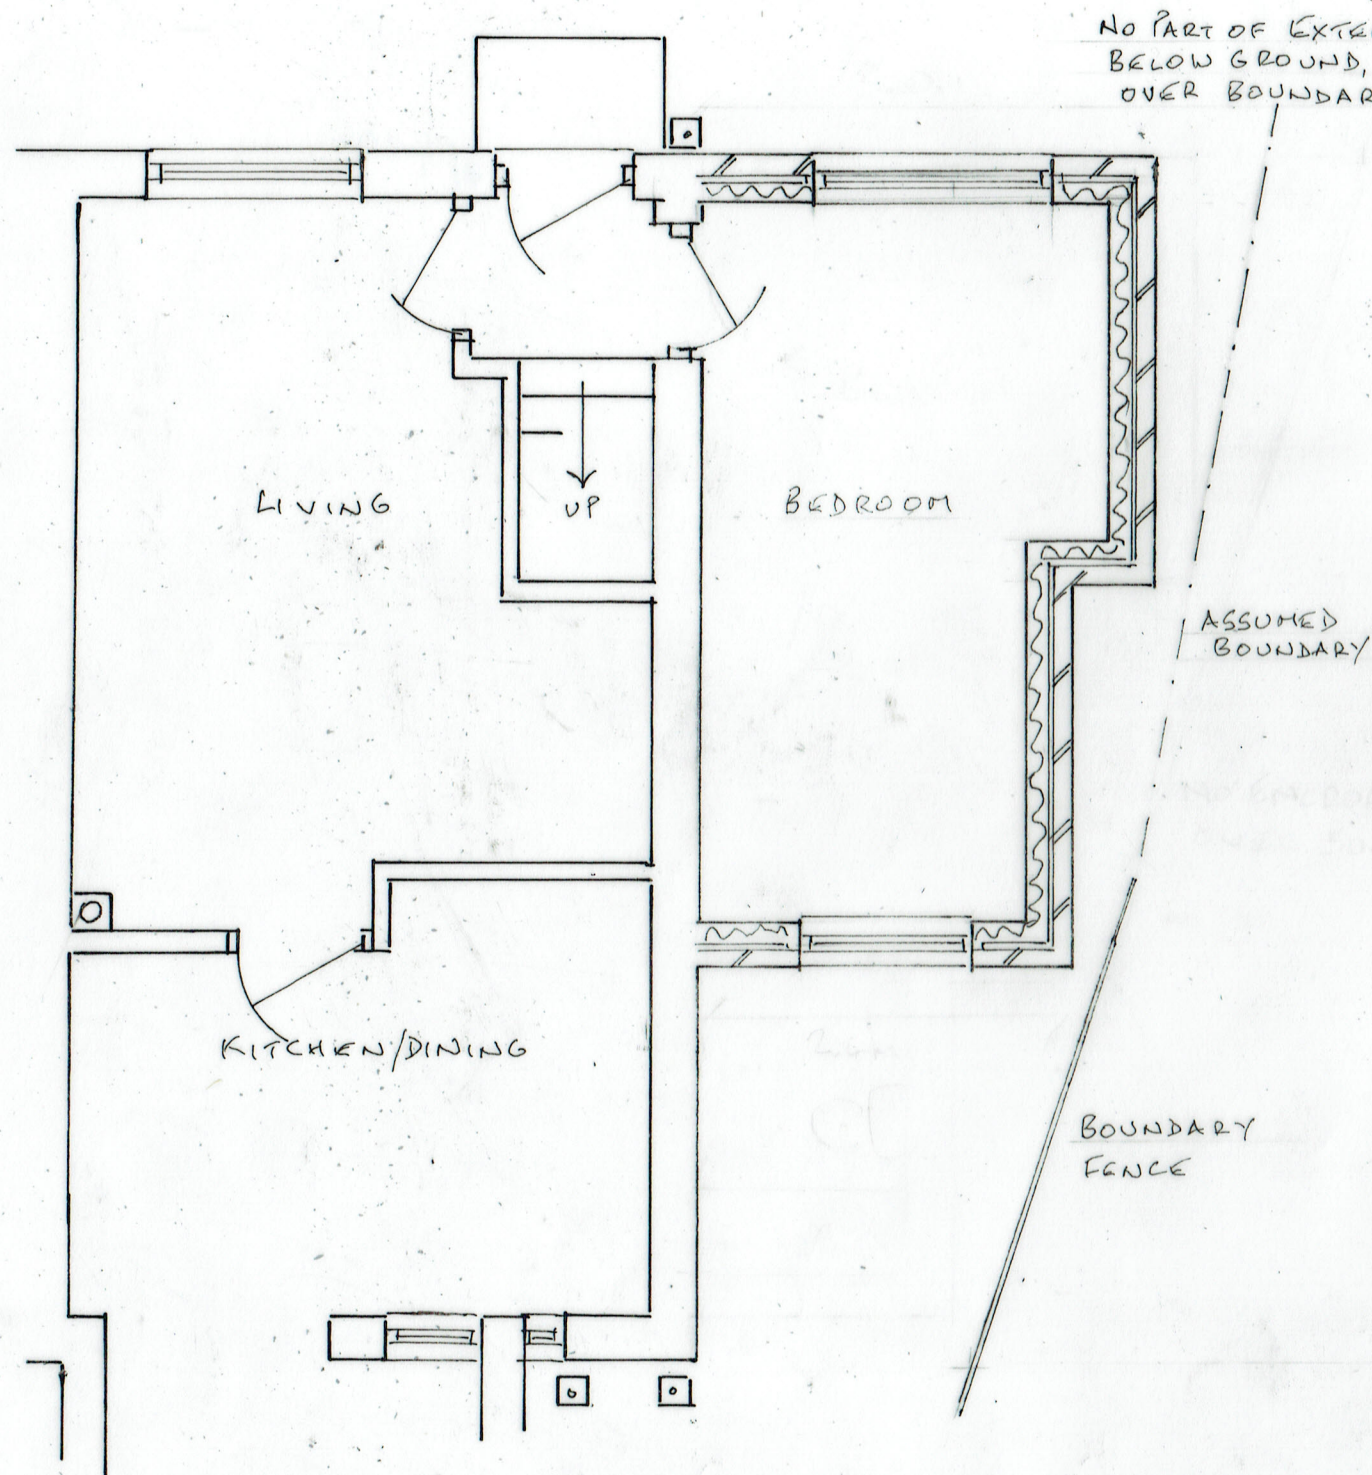

GROUND FLOOR PLAN

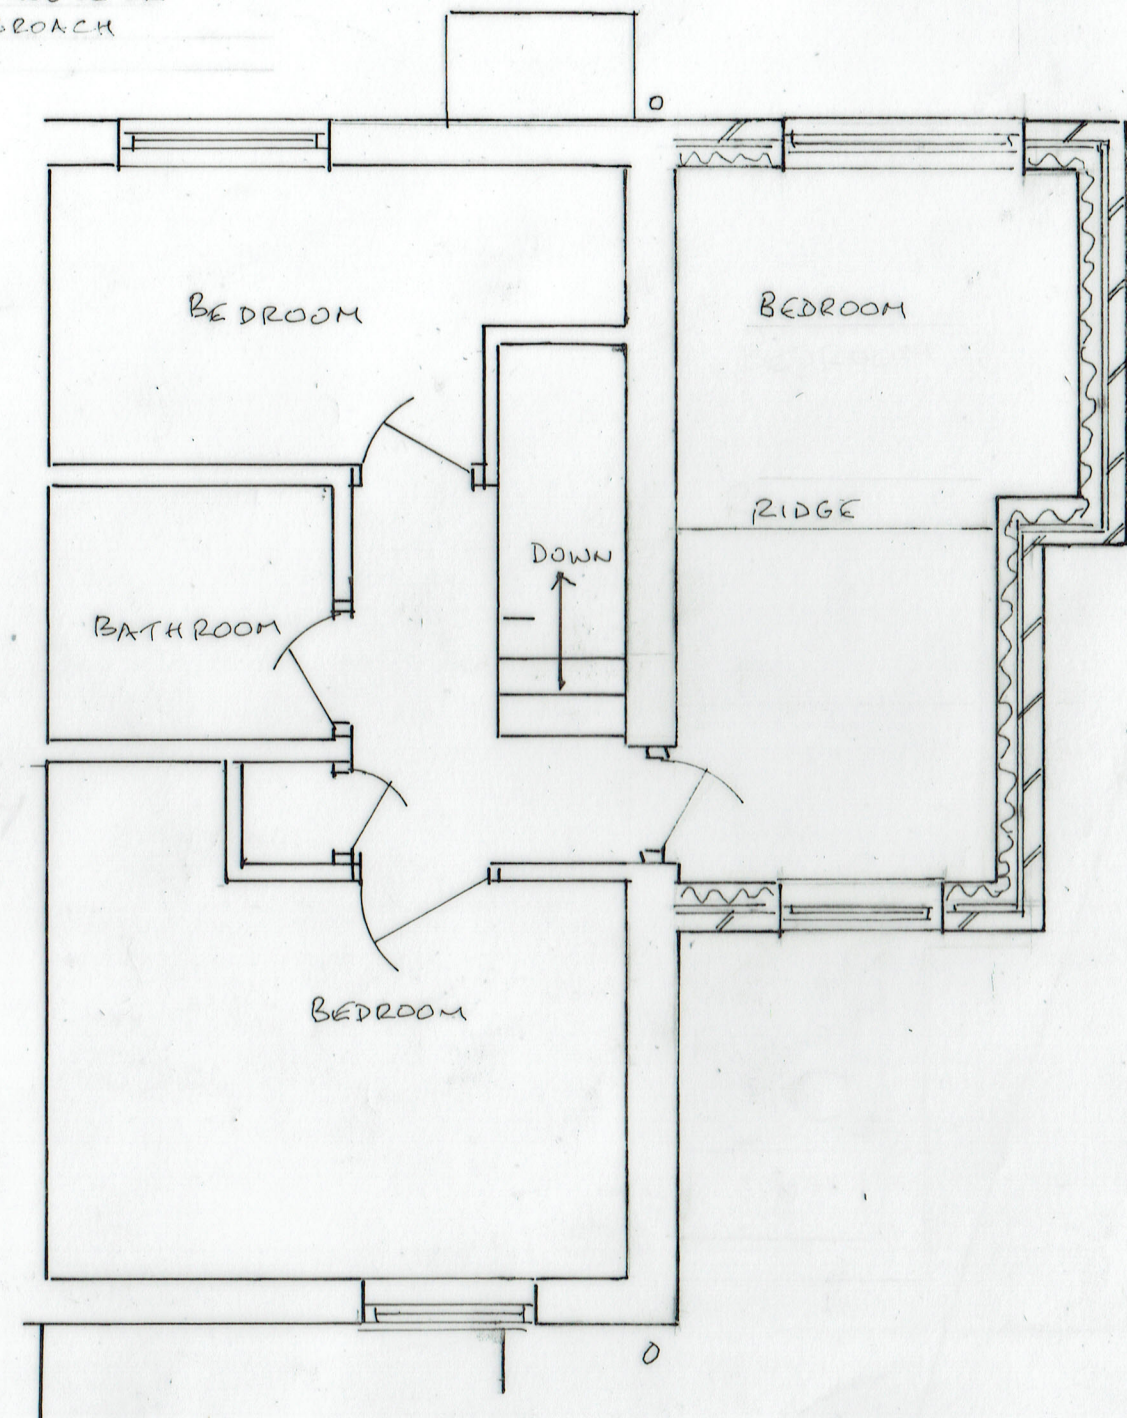

FIRST FLOOR PLAN

2 PROPOSED PLANS

0 METRES 5
SCALE 1:500 A3

12/10/22

22/11/02

TWO STOREY SIDE EXTENSION
8 ORCHID DRIVE, BURY BL9 9EL