



THE BUILDER MUST CHECK THE SITE AND THE APPROVED DRAWINGS BEFORE COMMENCING THE WORKS AND MUST TAKE ANY WORKING MEASUREMENTS AS NECESSARY.ANY DISCREPANCY IN THE DRAWING MUST BE REPORTED TO THE CLIENT .

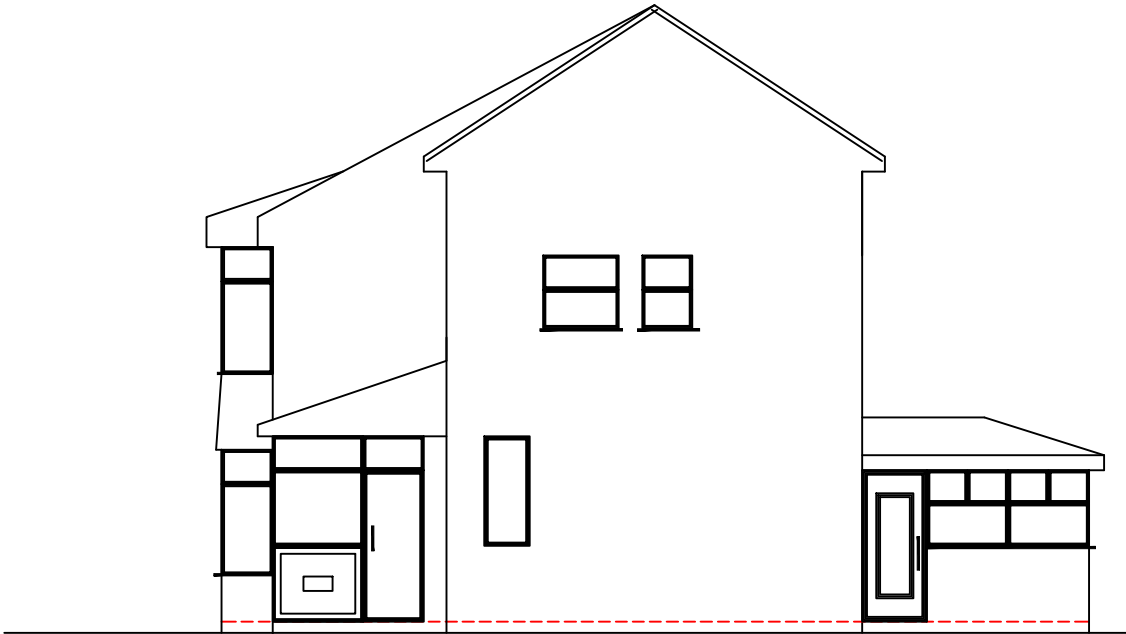

Front Elevation



Elevation From No 35

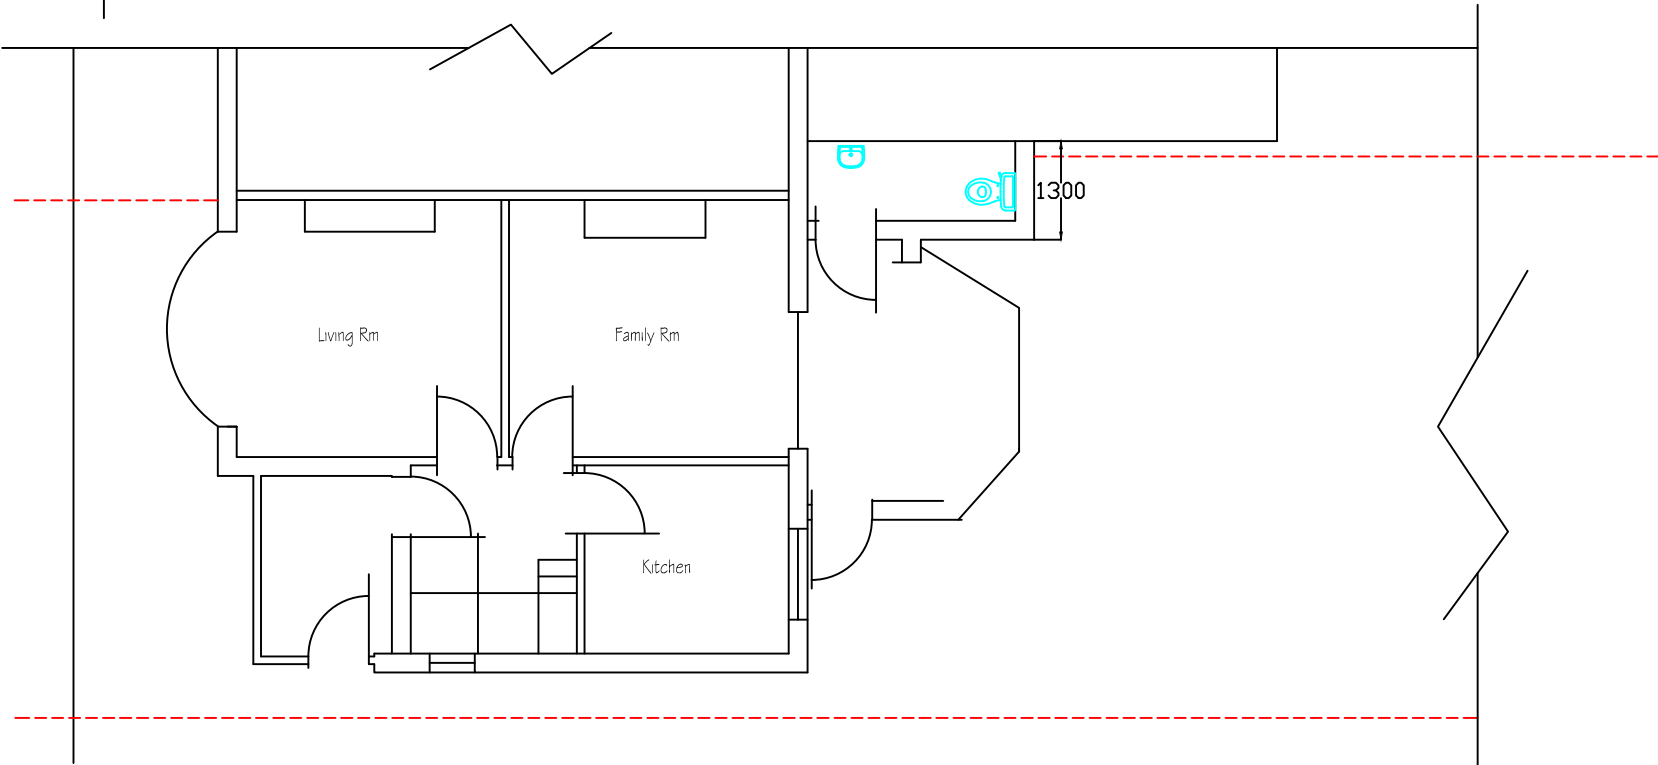

Ground Floor Plan

Date	Rev	Description	
15.10.20	A	Panning	

H S H

Engineering Design Services

428 Cheetham Hill Road Cheetham Manchester

M8 9LE. UK 01617956385,07940197 333

project title	Proposed 1st floor extension including a ground floor to create an additional living space.		
client	Mr & Mrs Mehboob Alam		
dwg. title	Existing Plans & Elevations		
dwg.no.	sheet no.	scale.	job no.
02A		1:100 @ A3	
33 Bury New Road Whitefield M45 7FL			
drawn by.	checked by.	approved by.	date
TZ		-	Nov 19