




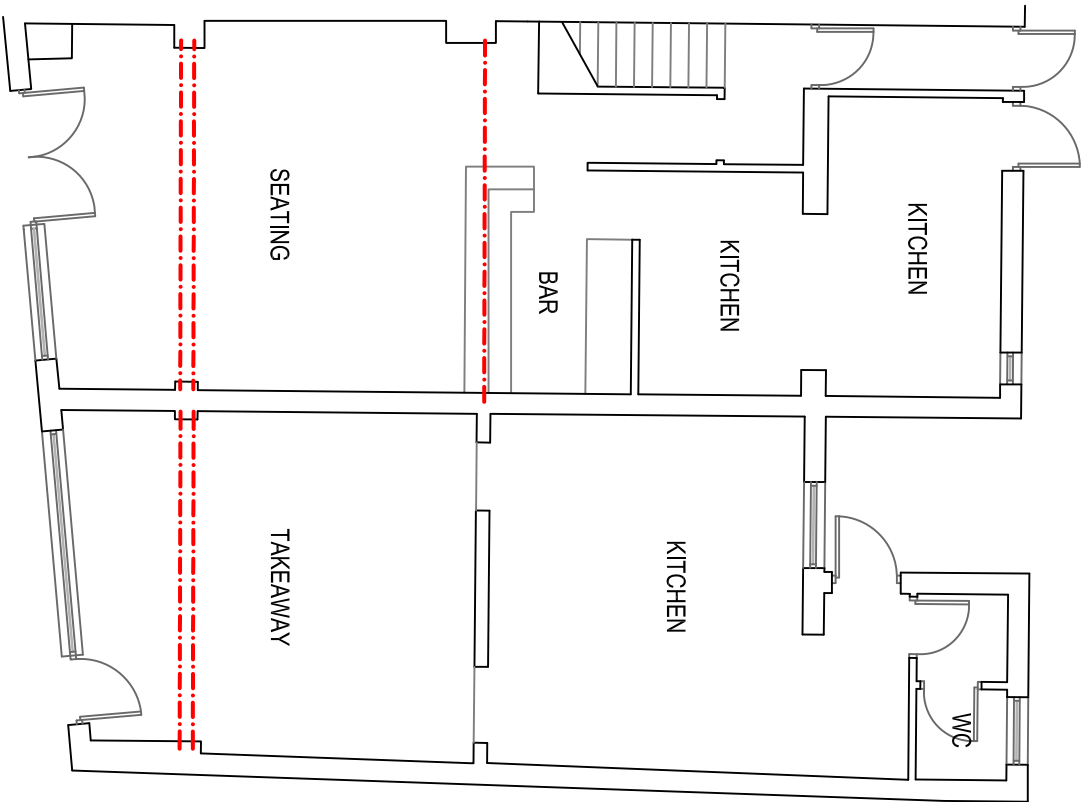


EXISTING GF PLAN 1:100

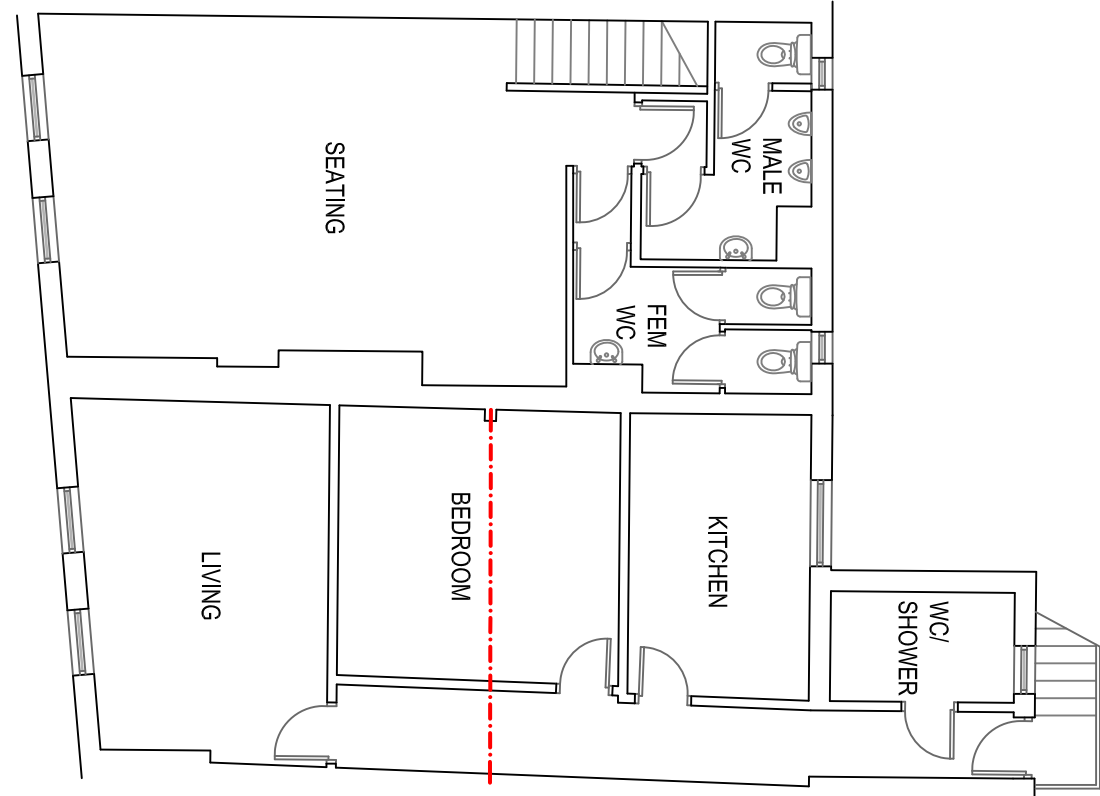


EXISTING FF PLAN 1:100

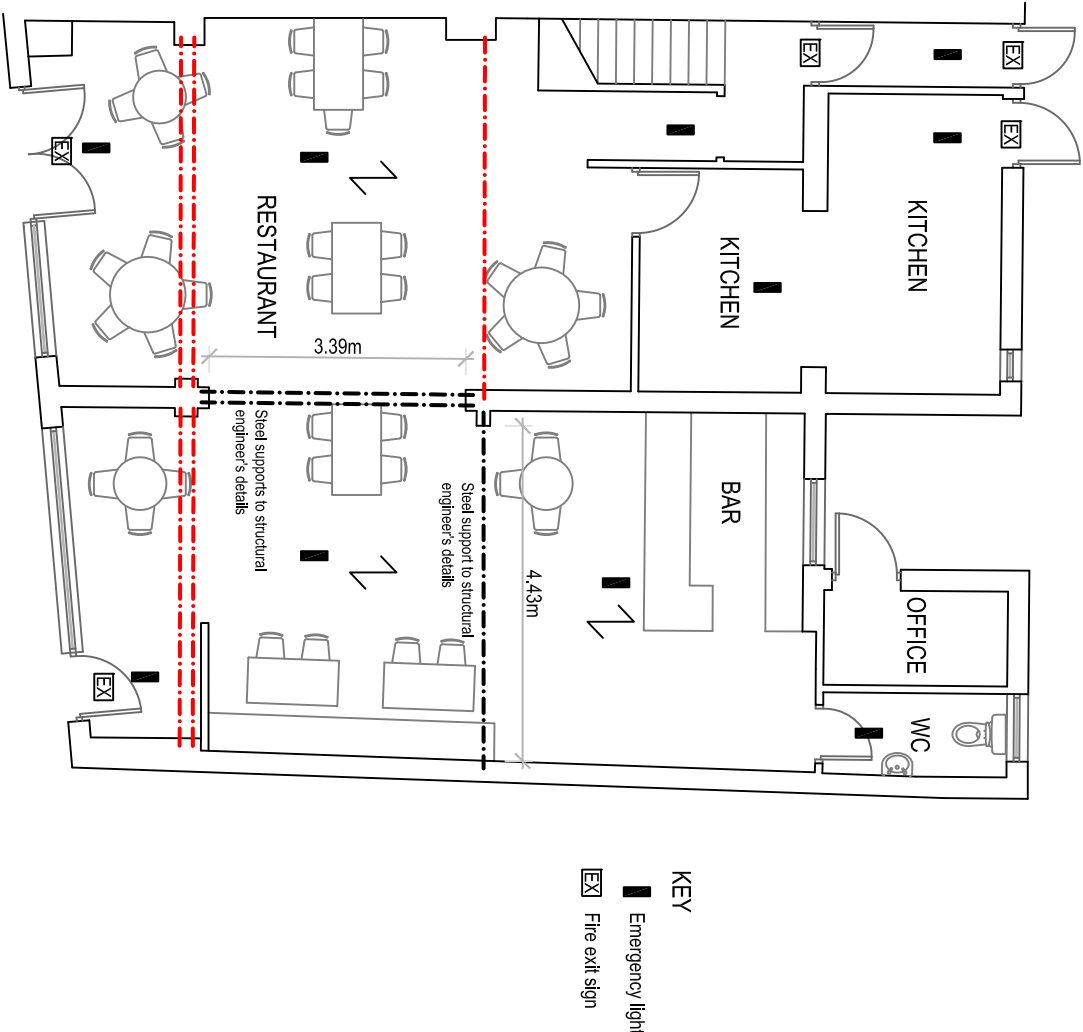


PROPOSED GF PLAN 1:100

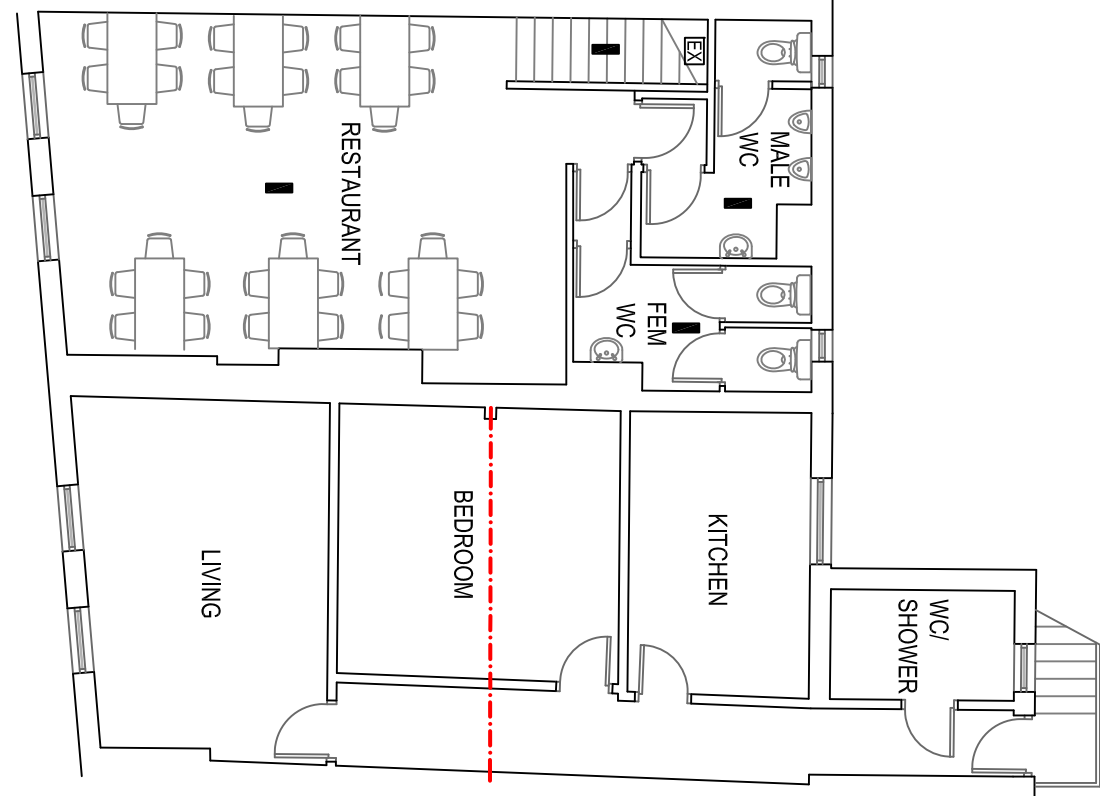


PROPOSED FF PLAN 1:100

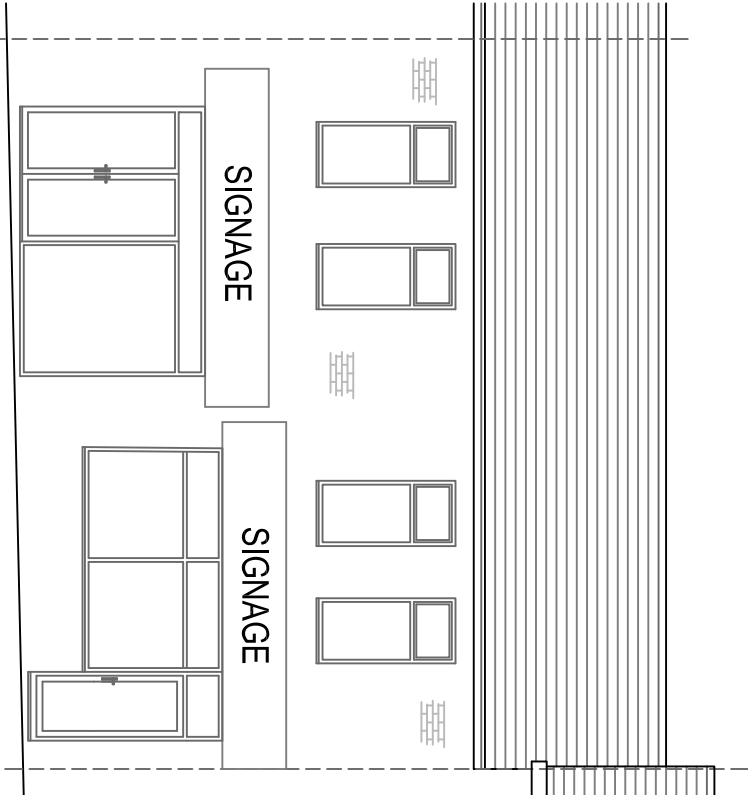


EXISTING FRONT ELEVATION
1:100

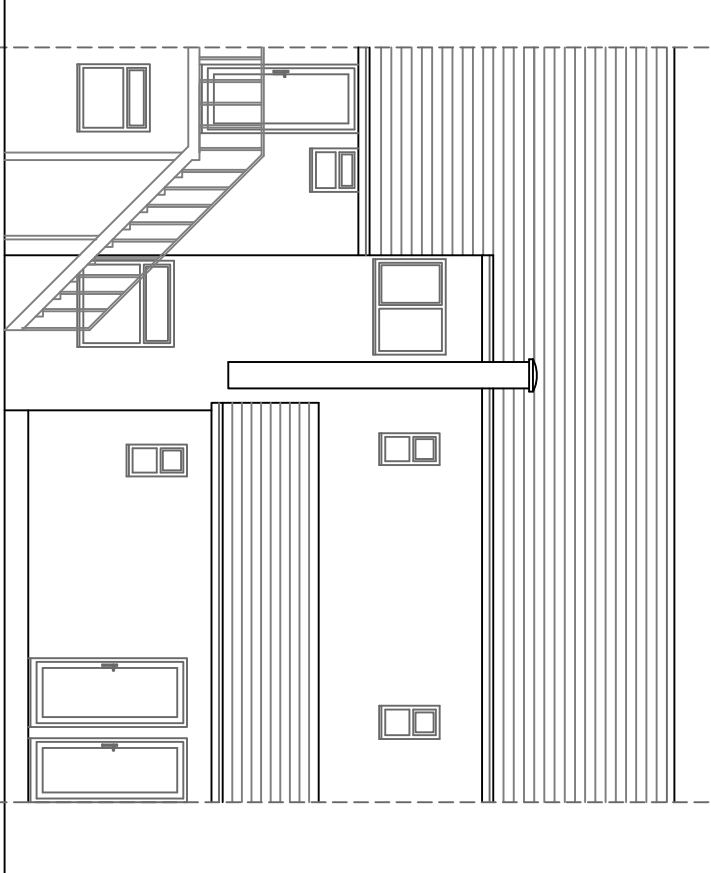


EXISTING REAR ELEVATION
1:100

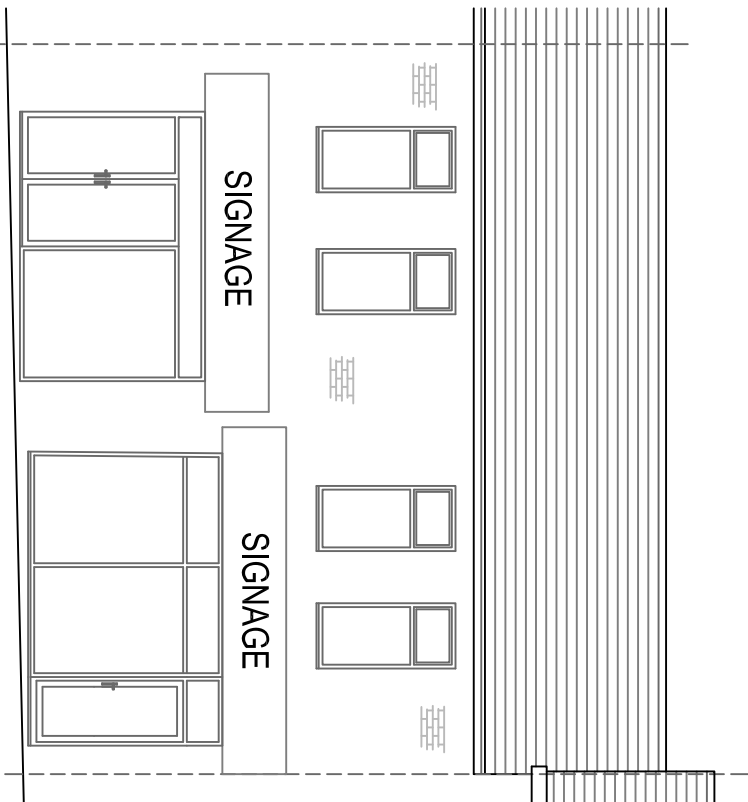


PROPOSED FRONT ELEVATION
1:100

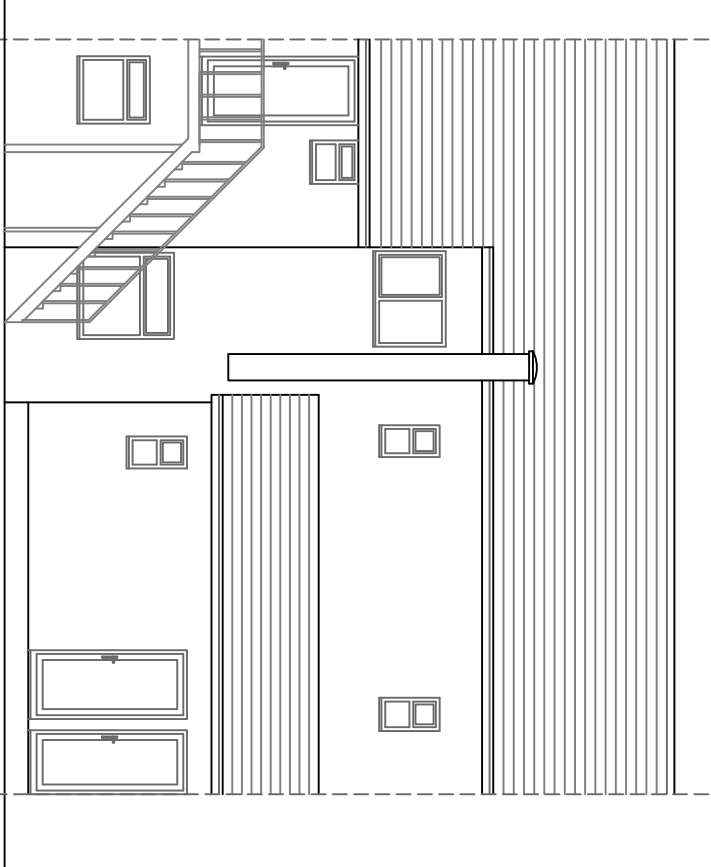


PROPOSED REAR ELEVATION
1:100

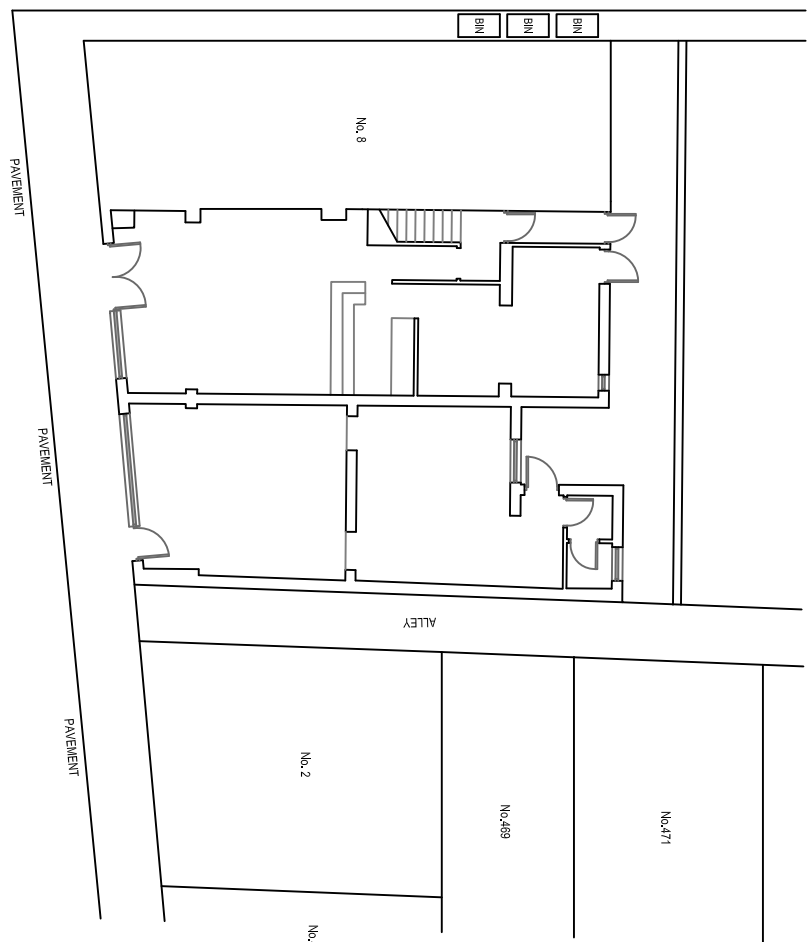

EXISTING SITE PLAN 1:200

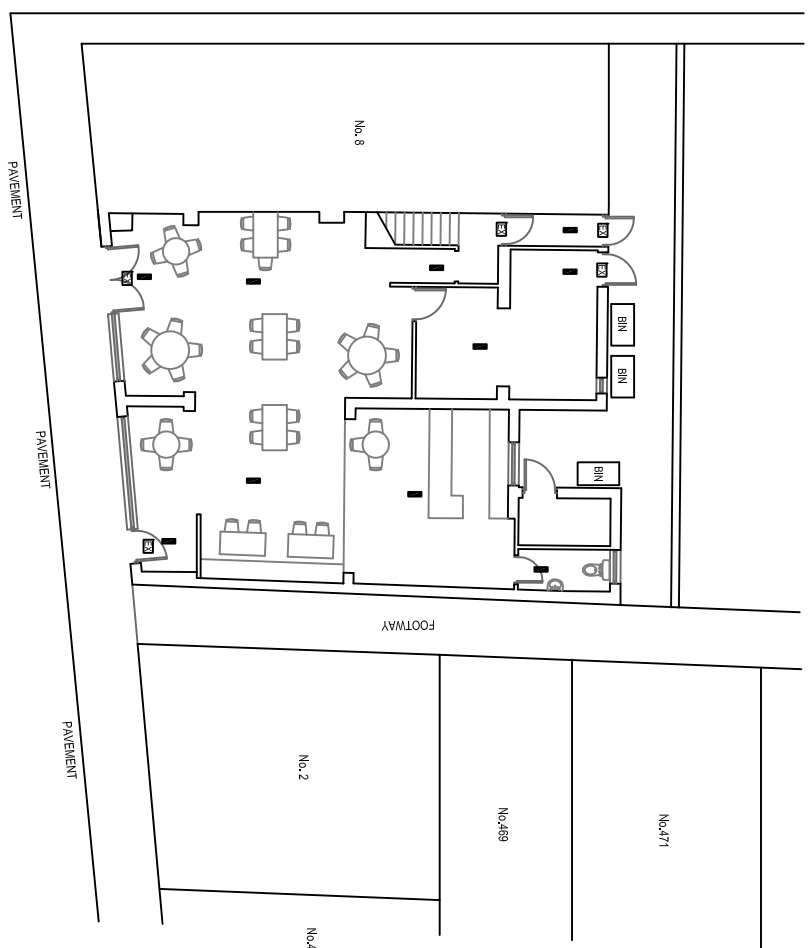

PROPOSED SITE PLAN 1:200

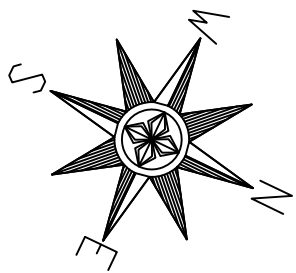

SCALE : 0 2 4 6 8 10
1M

SCALE : 0 2 4 6 8 10
10M

REV D Revision to bids
REV C General amendments
REV A General amendments
M25 3HQ

4-6 Clifton Road
Prestwich, Manchester
M25 3HQ

Existing & Proposed Plans
and Elevations

Drawn: CDW
Scale: 1:100 @ A1
Date: January 2022

2399_PRE_01_Planning_Rev_D