



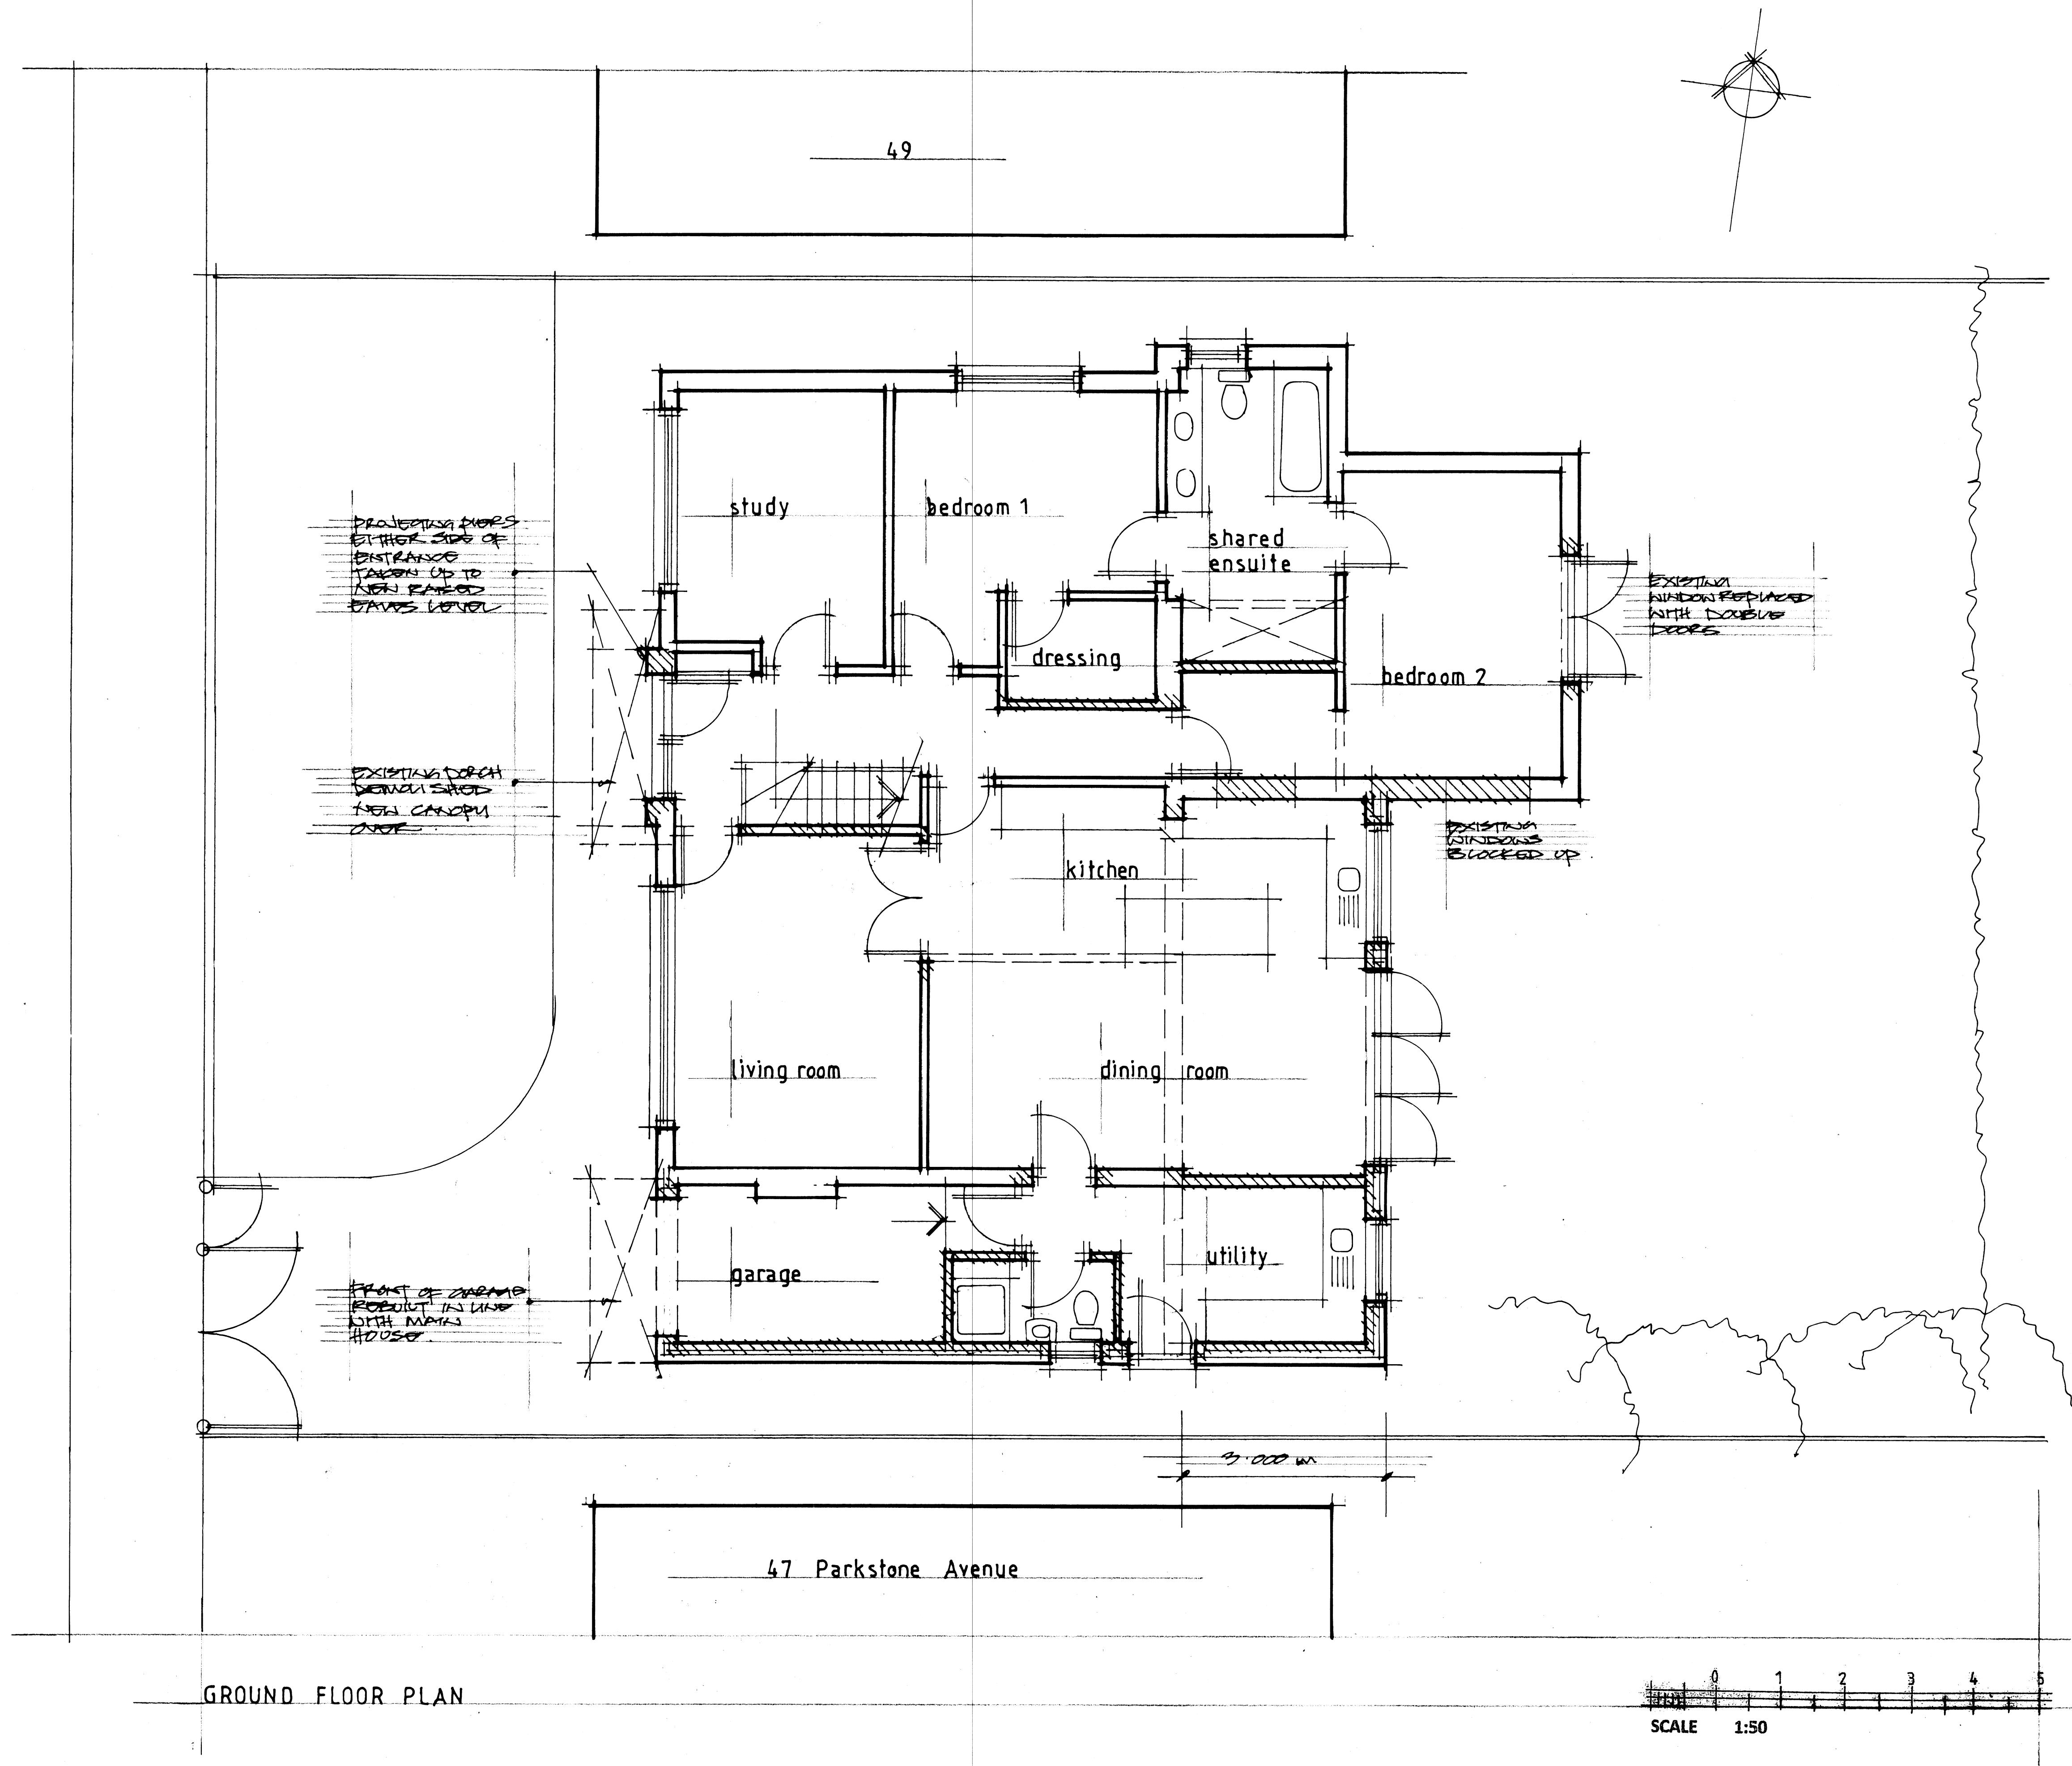

DESCRIPTION	DATE	REV

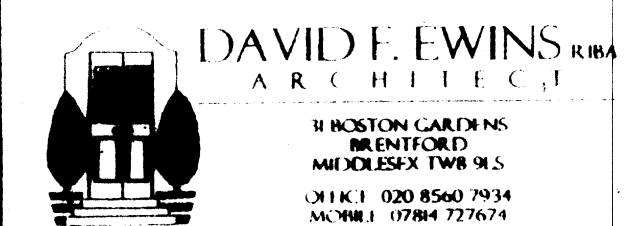

CLIENT

JOB
51 WOODHALL AVENUE
WHITE FIELD

DRAWING TITLE
AS PROPOSED
ground floor plan

DATE MARCH 2022	DRAWN DE
SCALE 1:50 @ A1 SIZE	

JOB No 1732	DRAWING No 201	REVISION
----------------	-------------------	----------