



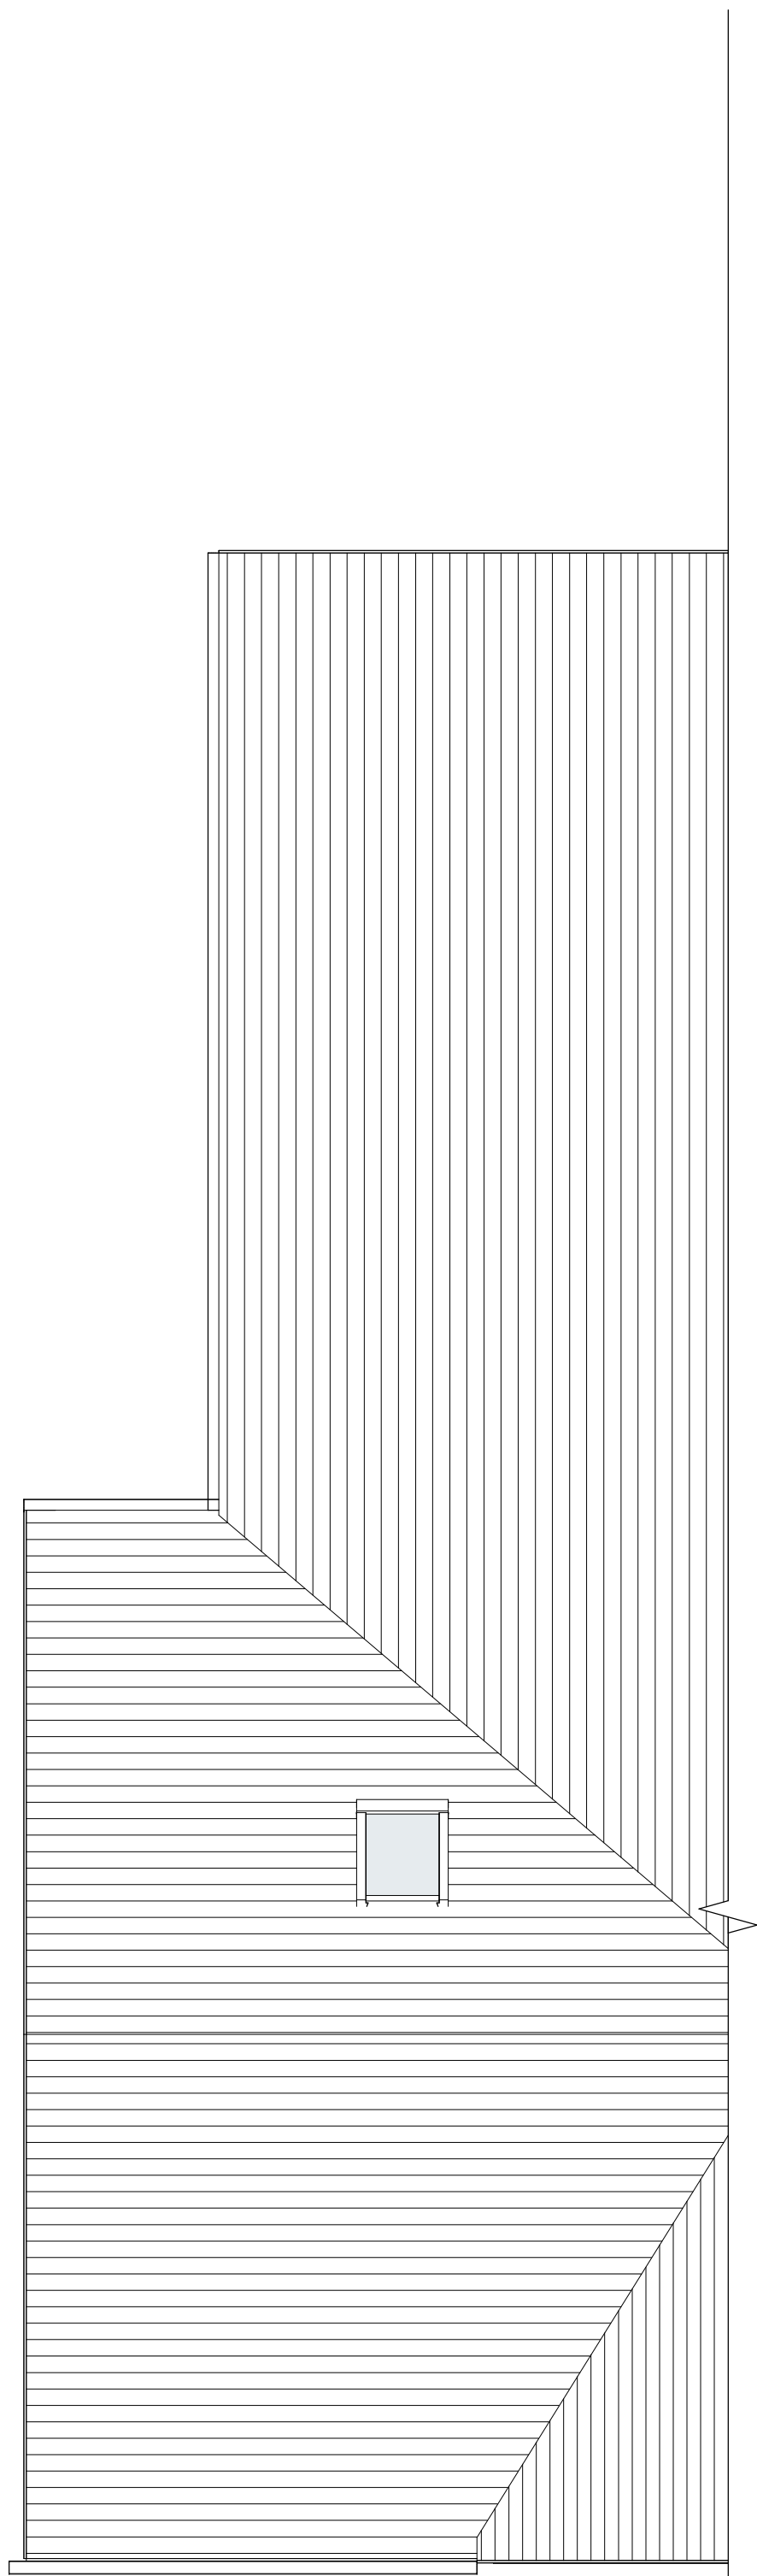

1 Level Roof - Existing
1 : 50

 

2 Level Roof - Proposped
1 : 50

0.5 0 0.5 1 1.5 2 2.5
SCALE 50
1: m

1 0 1 2 3 4 5
SCALE 100
1: m

No. Description Date

PROJECT 64 Kings Road

TITLE Existing and Proposed Roof Plan

CLIENT Stroth

STATUS DESIGN

DRAWN BY	DATE	SCALE (@ A1)
CB	09/11/2023	1 : 50

PROJECT NUMBER	DRAWING NUMBER	REV
GSS23106	003A	

GOLD SKETCH
S T U D I O S
www.goldsketch.co.uk info@goldsketch.co.uk 0161 792 9595

NOTES
© COPYRIGHT ALL RIGHTS RESERVED.
NO PART OF THIS DRAWING IS TO BE REPRODUCED WITHOUT WRITTEN CONSENT.
DRAWING TO BE USED FOR THE STATUS INDICATED ONLY. ANY DISCREPANCIES TO BE REPORTED TO THE
DESIGNER PRIOR TO THE COMMENCEMENT OF ANY WORK. ALL WORK AND MATERIALS TO BE IN ACCORDANCE WITH CURRENT UK BUILDING
REGULATIONS, RELEVANT CODES OF PRACTICE AND BRITISH STANDARDS. ALL DIMENSIONS ON THIS DRAWING ARE IN MILLIMETRES UNLESS
OTHERWISE STATED.