




front elevation

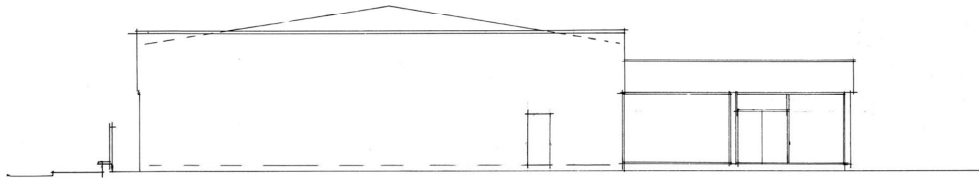

rear elevation

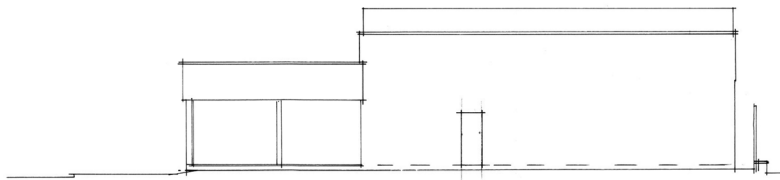

return elevation

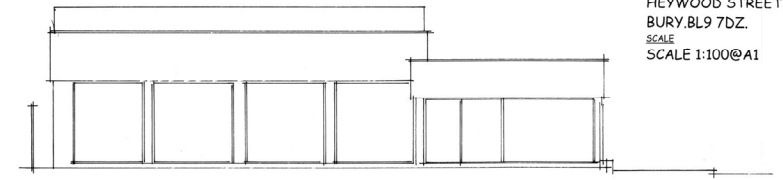

side elevation

DRAWING TITLE
EXISTING FLOOR PLAN
& ELEVATIONS

PERFORMANCE HOUSE,
HEYWOOD STREET,
BURY, BL9 7DZ.
SCALE
SCALE 1:100@A1

