




front elevation

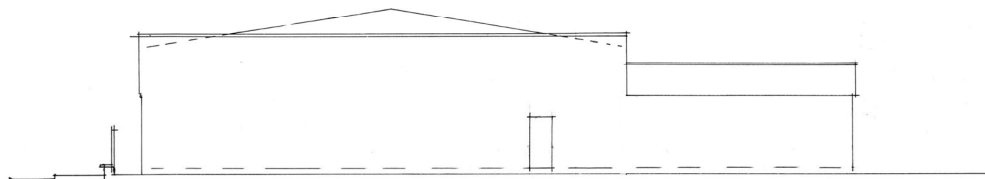

rear elevation

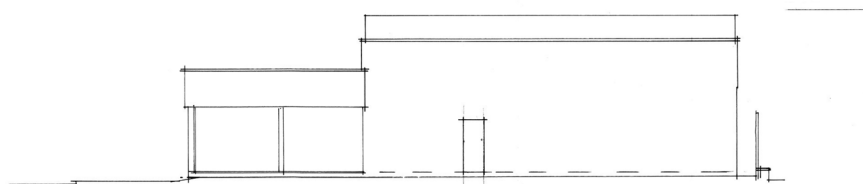

return elevation

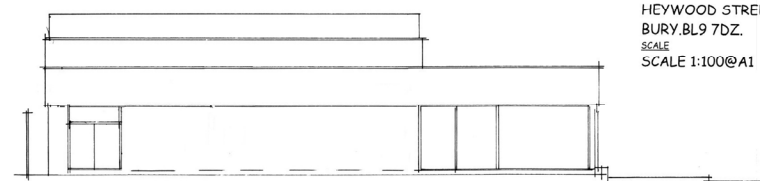


side elevation

DRAWING TITLE

PROPOSED FLOOR PLAN
& ELEVATIONS

PERFORMANCE HOUSE,
HEYWOOD STREET,
BURY, BL9 7DZ.

SCALE
SCALE 1:100 @ A1

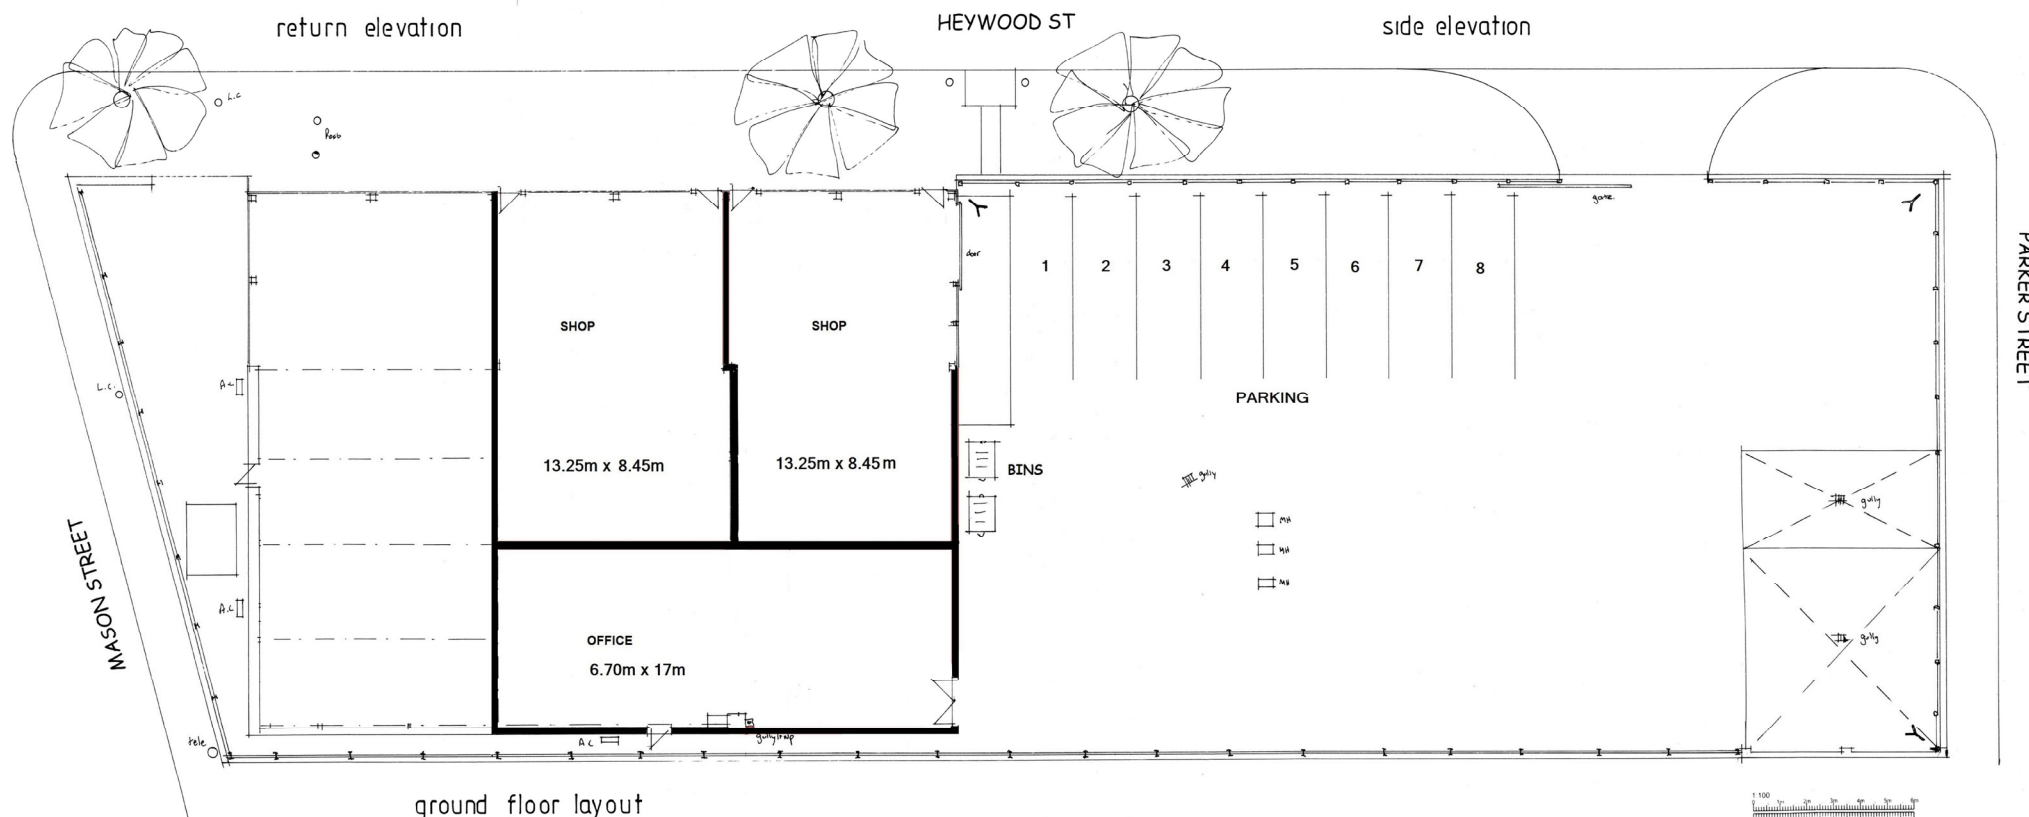

ground floor layout