


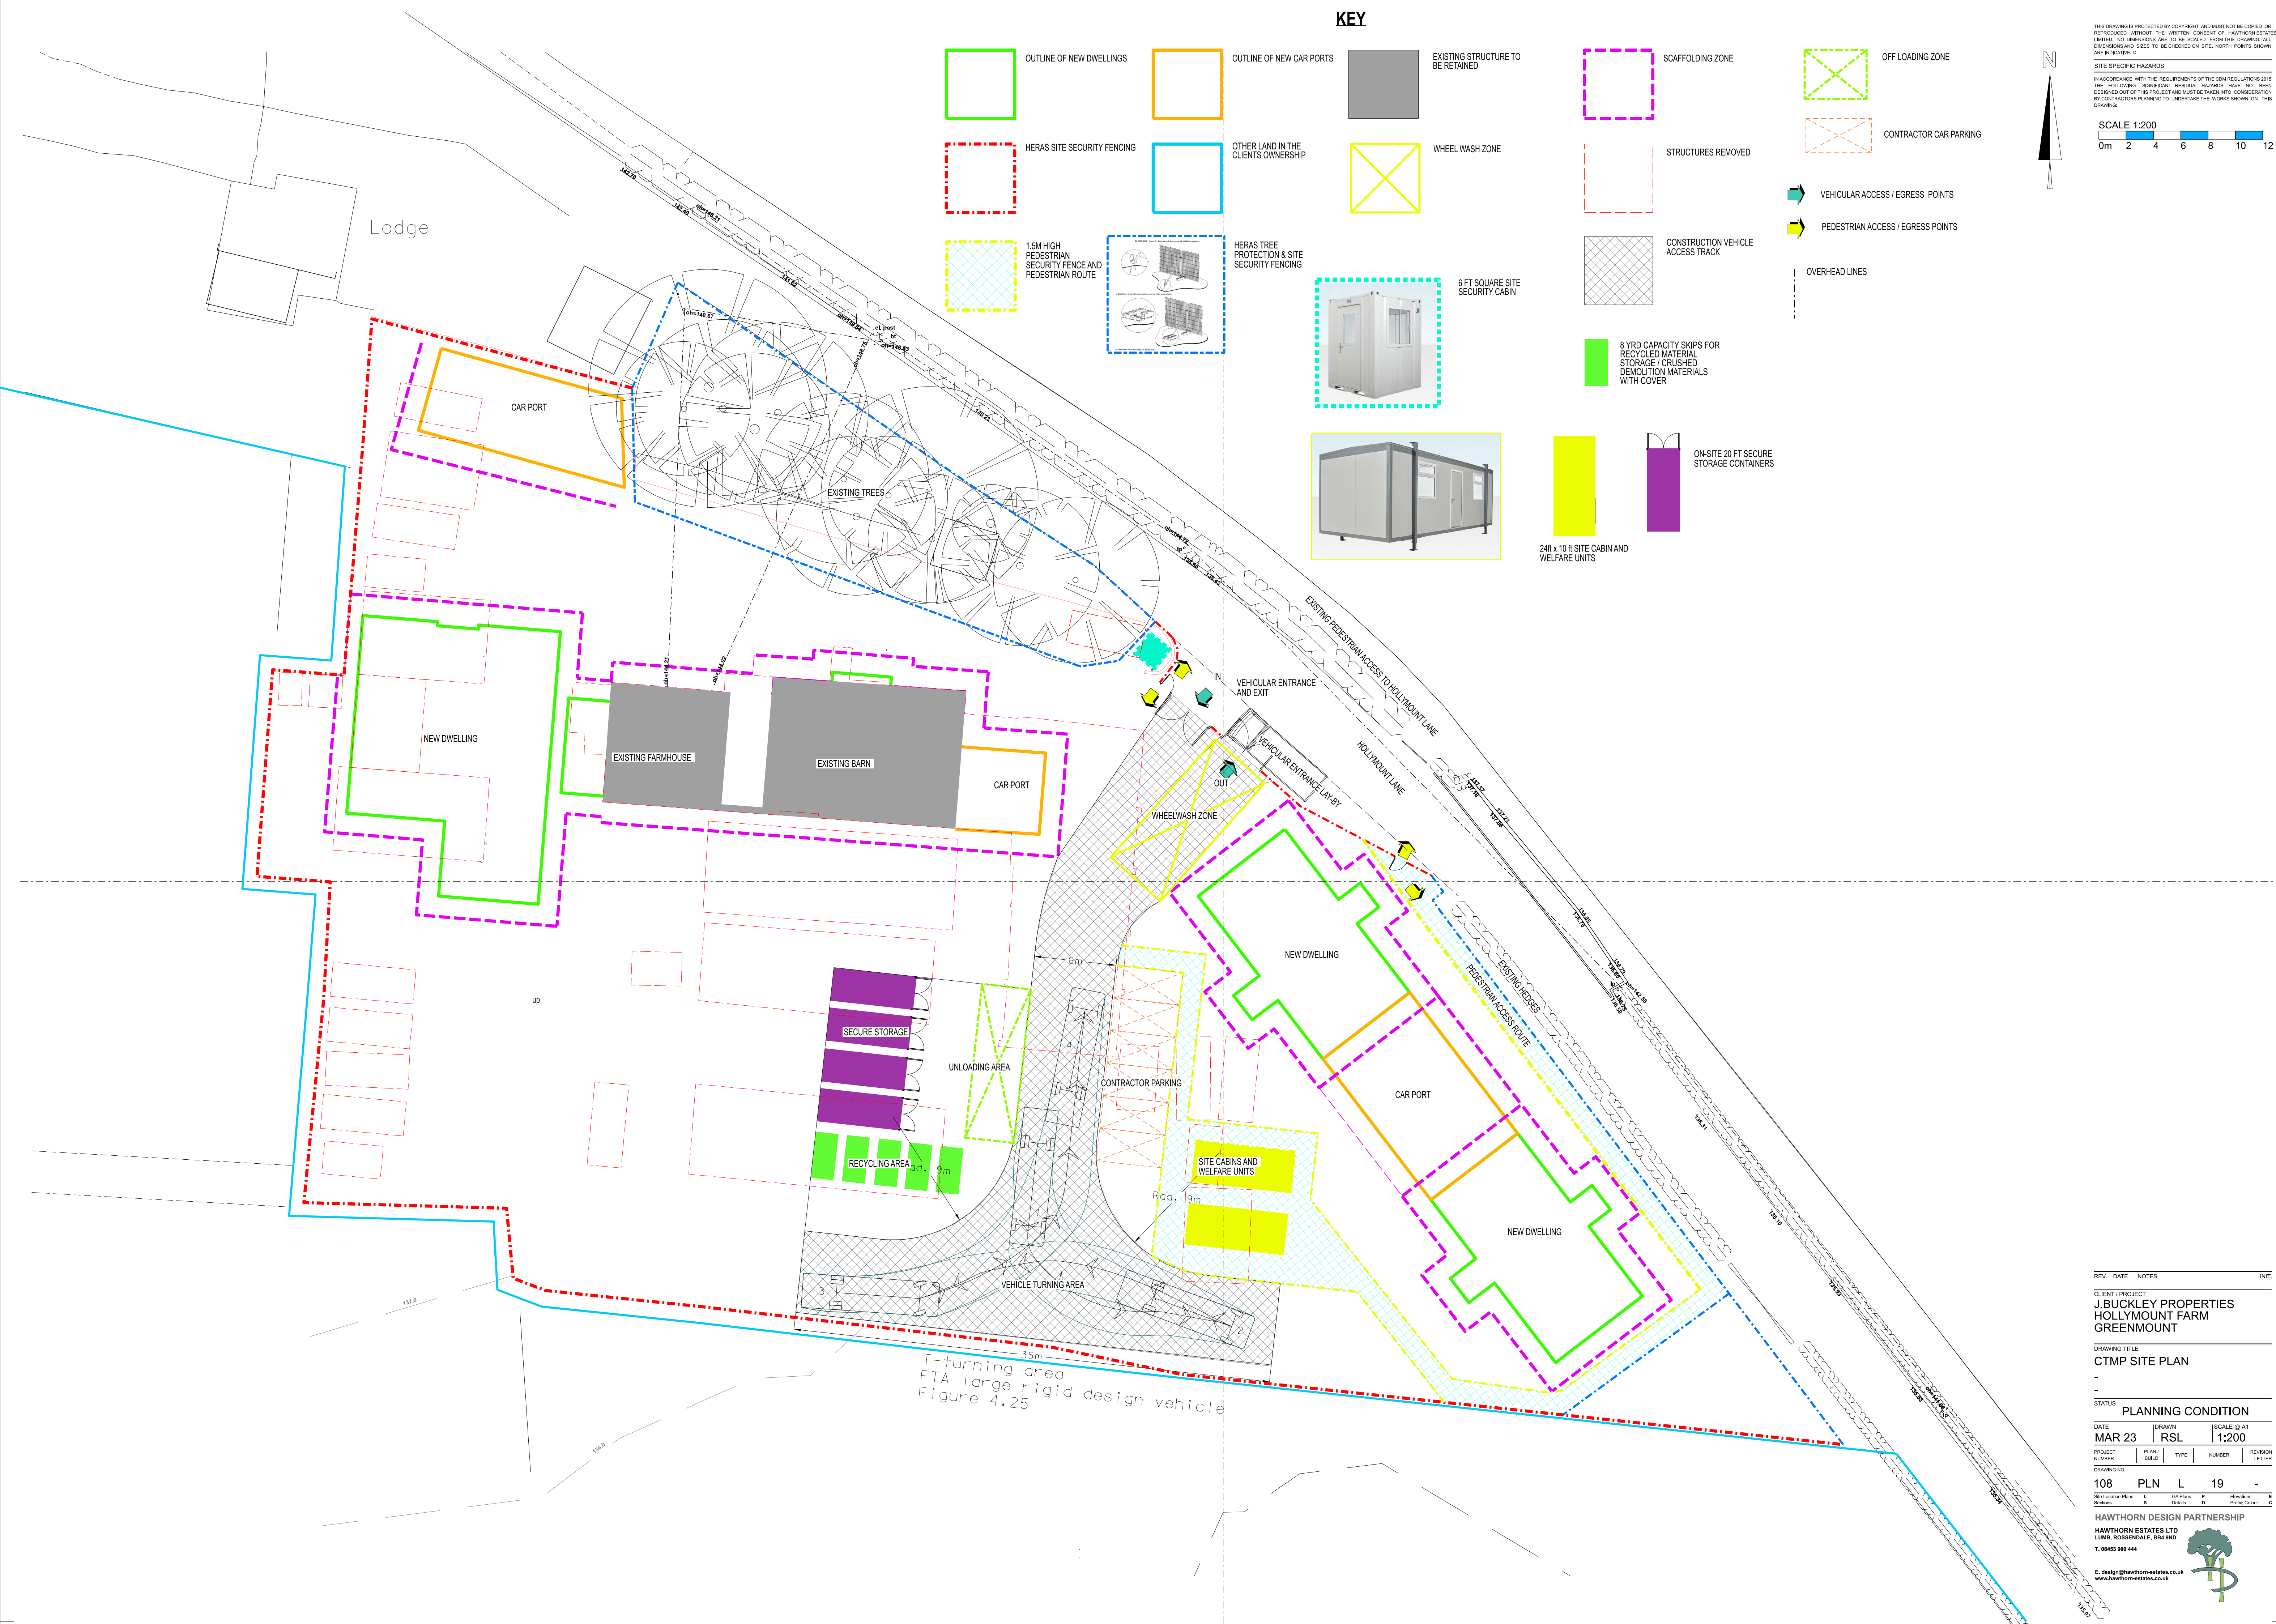


KEY



OUTLINE OF NEW DWELLINGS




OUTLINE OF NEW CAR PORTS

 

EXISTING STRUCTURE TO BE RETAINED



SCAFFOLDING ZONE

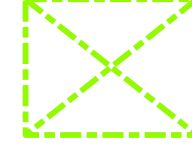


OFF LOADING ZONE




HERAS SITE SECURITY FENCING




OTHER LAND IN THE CLIENTS OWNERSHIP

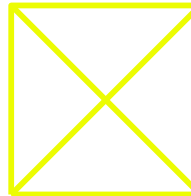


WHEEL WASH ZONE

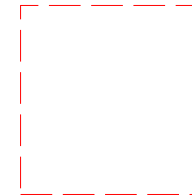


STRUCTURES REMOVED

 

CONTRACTOR CAR PARKING

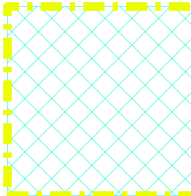


1.5M HIGH PEDESTRIAN SECURITY FENCE AND PEDESTRIAN ROUTE

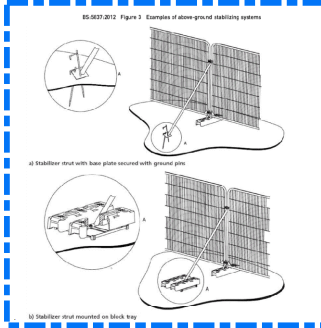


HERAS TREE PROTECTION & SITE SECURITY FENCING



6 FT SQUARE SITE SECURITY CABIN

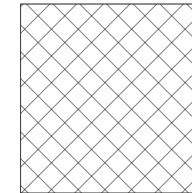

CONSTRUCTION VEHICLE ACCESS TRACK

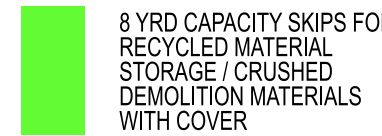


8 YRD CAPACITY SKIPS FOR RECYCLED MATERIAL STORAGE / CRUSHED DEMOLITION MATERIALS WITH COVER



VEHICULAR ACCESS / EGRESS POINTS



PEDESTRIAN ACCESS / EGRESS POINTS

 

OVERHEAD LINES



24ft x 10 ft SITE CABIN AND WELFARE UNITS




ON-SITE 20 FT SECURE STORAGE CONTAINERS

THE DRAWINGS PROTECTED BY COPYRIGHT AND MUST NOT BE COPIED OR REPRODUCED WITHOUT THE WRITTEN CONSENT OF HAWTHORN ESTATES LIMITED. NO DIMENSIONS ARE TO BE SCALED FROM THIS DRAWING. ALL DIMENSIONS AND SIZES TO BE CHECKED ON SITE. NORTH POINTS SHOWN ARE INDICATIVE. ©

SITE SPECIFIC HAZARDS

IN ACCORDANCE WITH THE REQUIREMENTS OF THE CDM REGULATIONS 2015 THE FOLLOWING SIGNIFICANT RESIDUAL HAZARDS HAVE NOT BEEN DEMONSTRATED OUT OF THIS PROJECT AND MUST BE TAKEN INTO CONSIDERATION BY CONTRACTORS PLANNING TO UNDERTAKE THE WORKS SHOWN ON THIS DRAWING:

 

REV.	DATE	NOTES	INIT.
CLIENT / PROJECT J.BUCKLEY PROPERTIES HOLLYMOUNT FARM GREENMOUNT			
DRAWING TITLE CTMP SITE PLAN			
STATUS PLANNING CONDITION			
DATE	DRAWN	SCALE @ A1	
MAR 23	RSL	1:200	
PROJECT NUMBER	PLAN / BUILD	TYPE	REVISION NUMBER LETTER
DRAWING NO. 108			
PLN			
L			
19			
-			
HAWTHORN DESIGN PARTNERSHIP			
HAWTHORN ESTATES LTD LUMB, ROSENDALE, B84 9ND T. 08453 900 444			
E. design@hawthorn-estates.co.uk www.hawthorn-estates.co.uk			

