




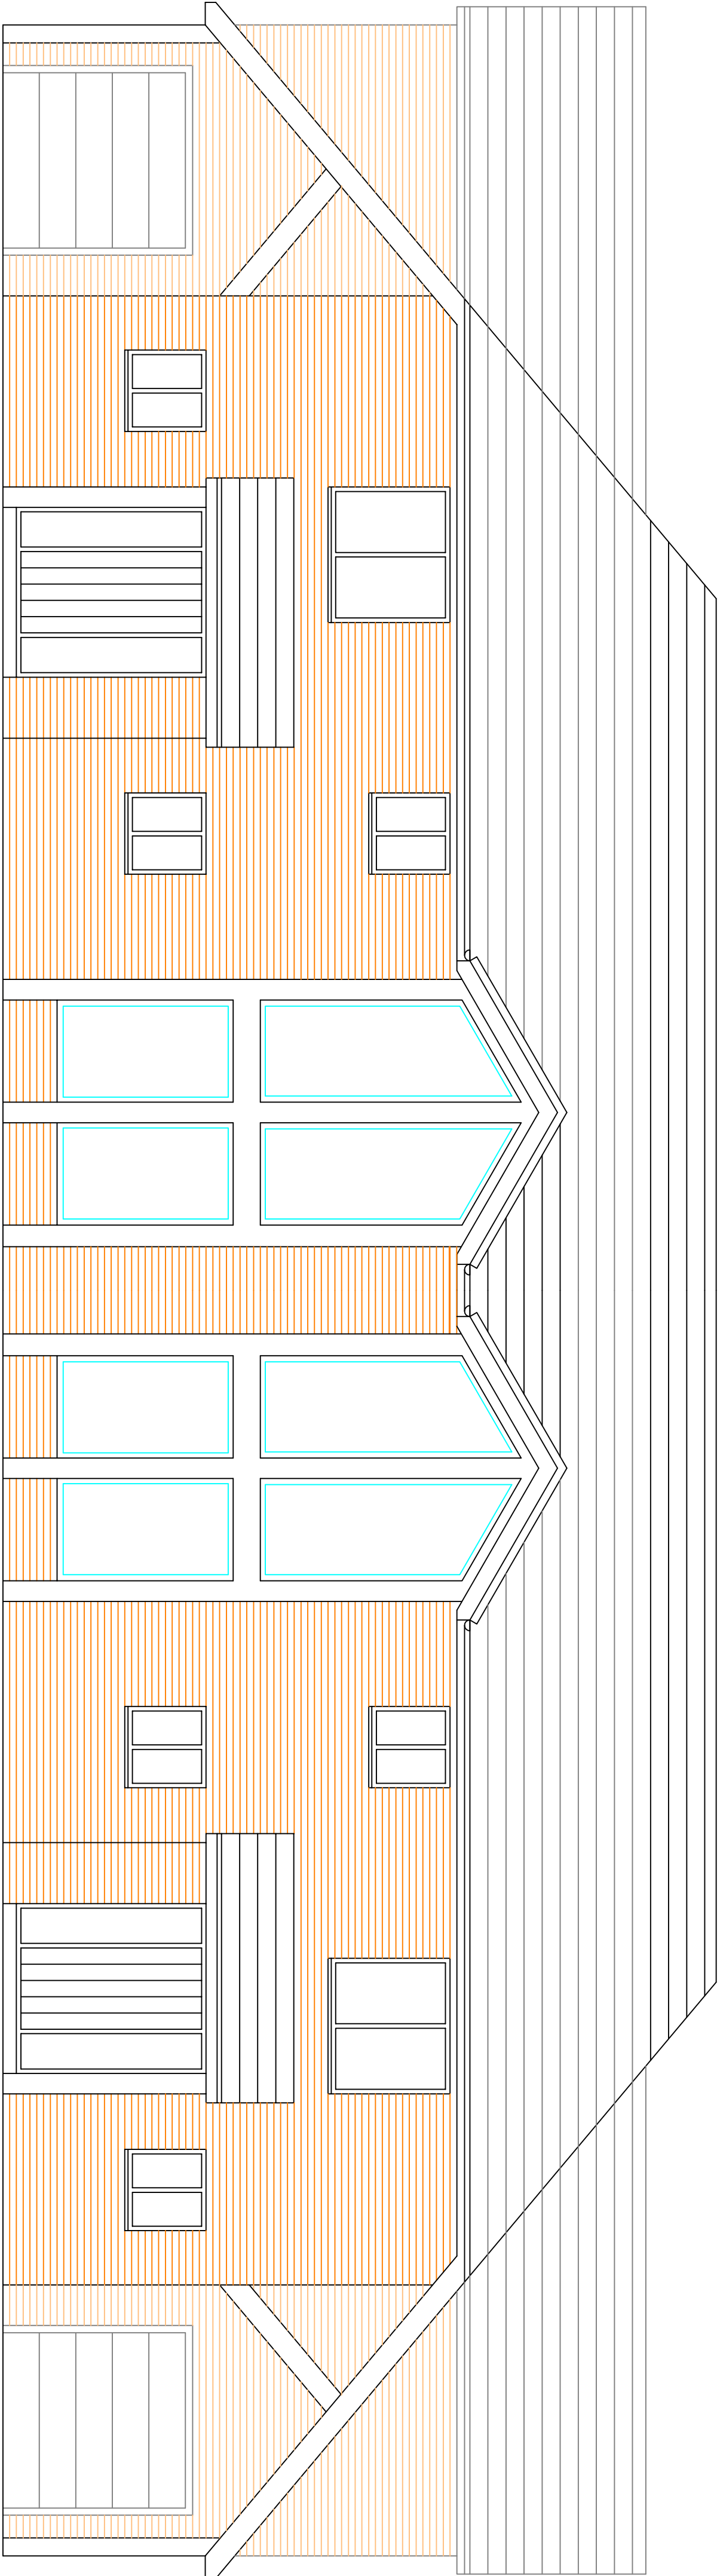


Proposed Front Elevation

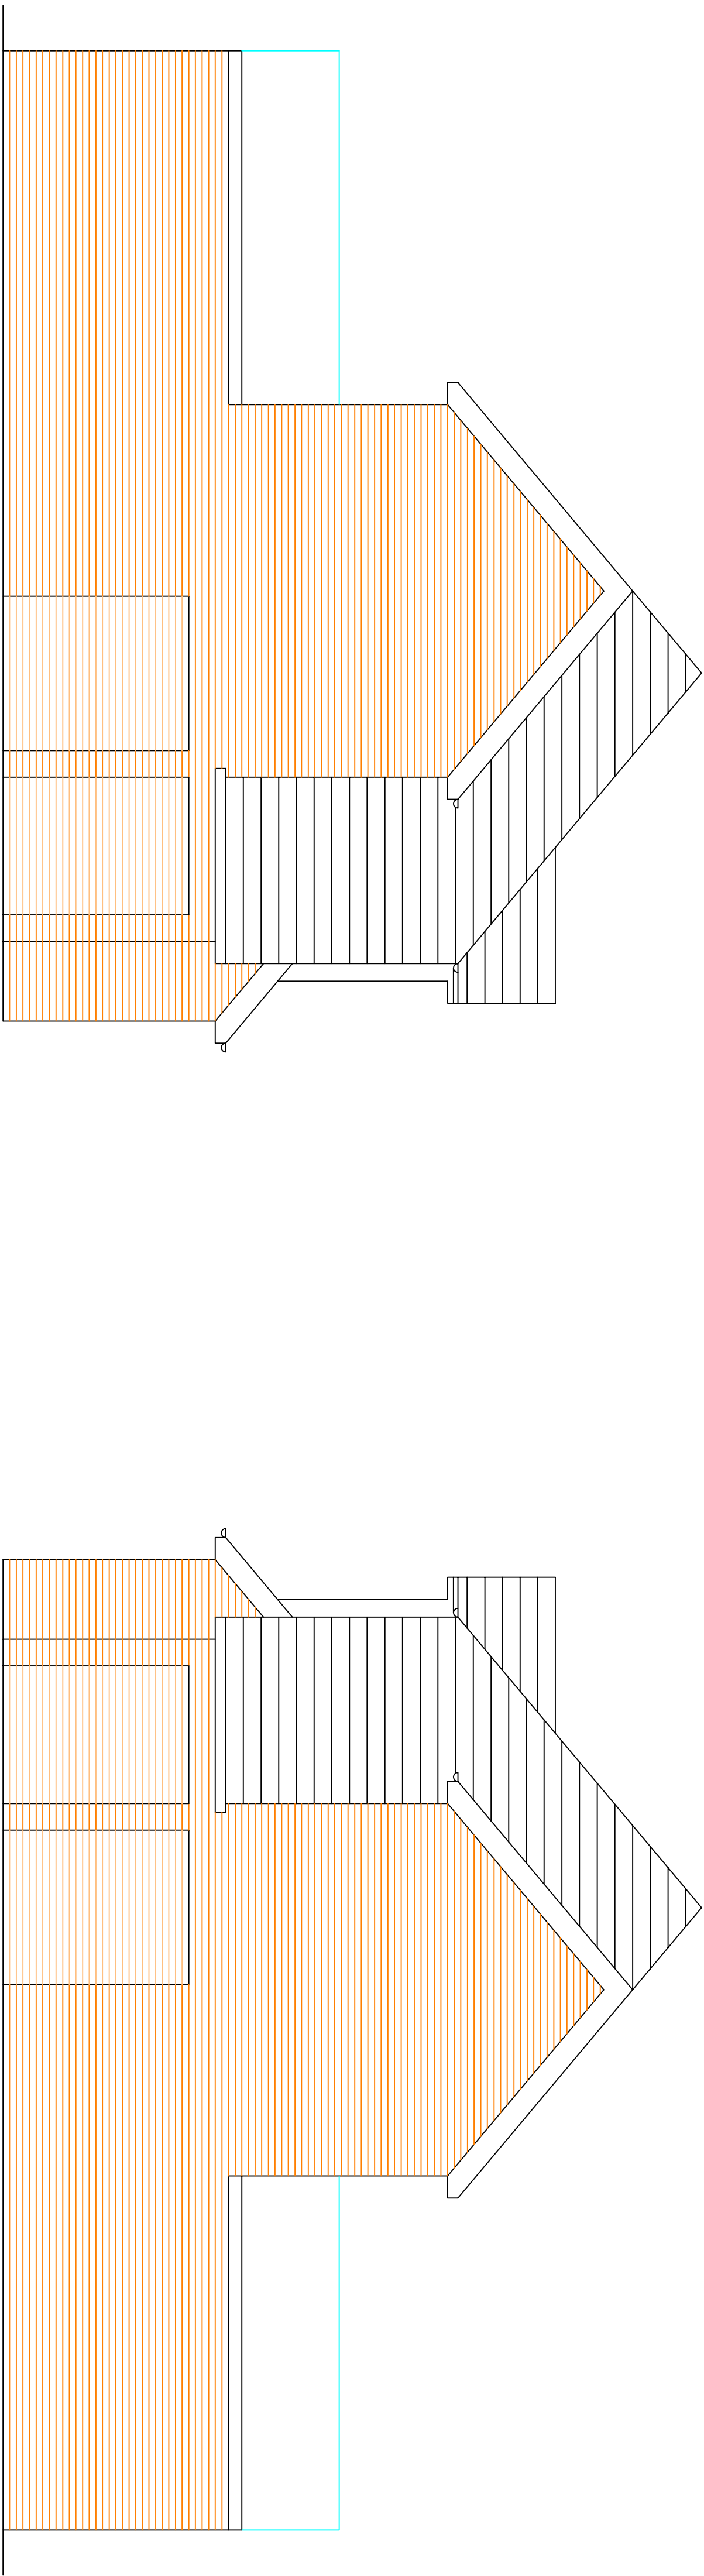

Proposed Side Elevation

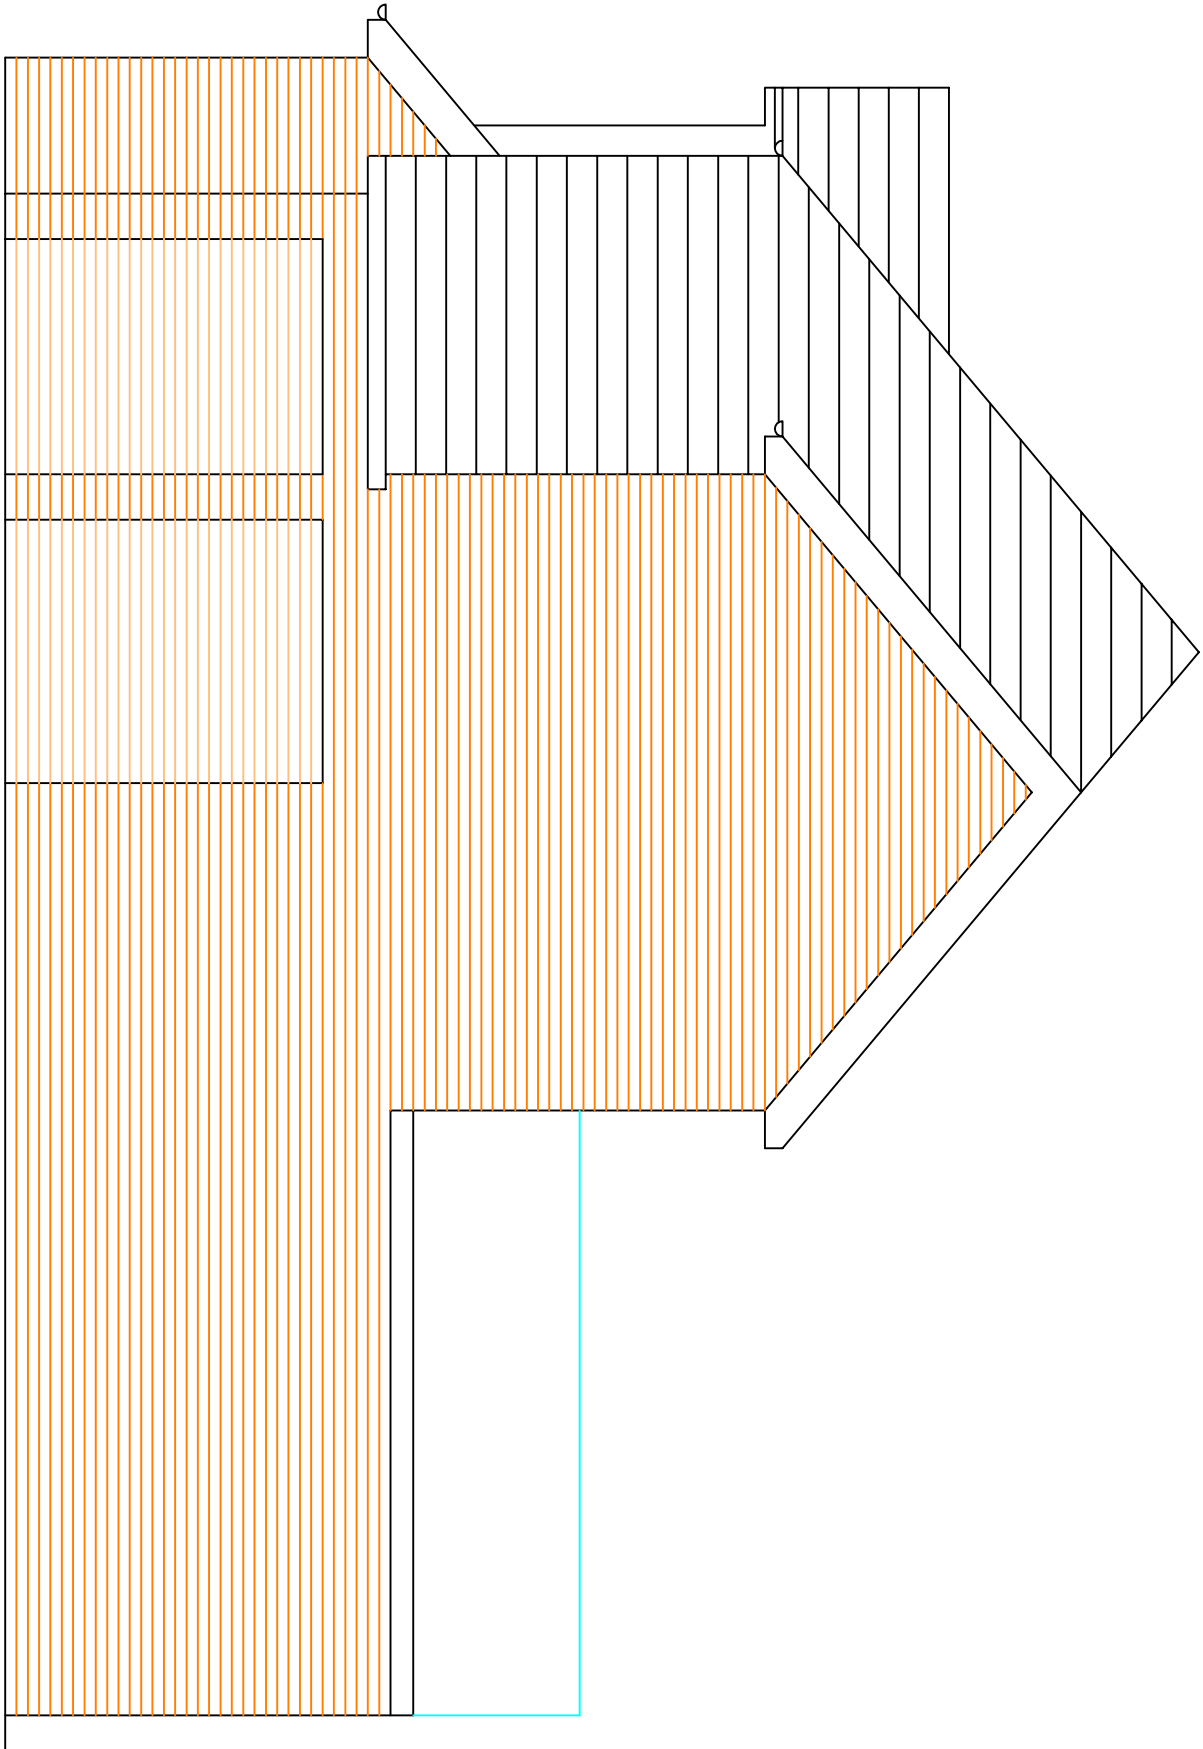

Proposed Side Elevation

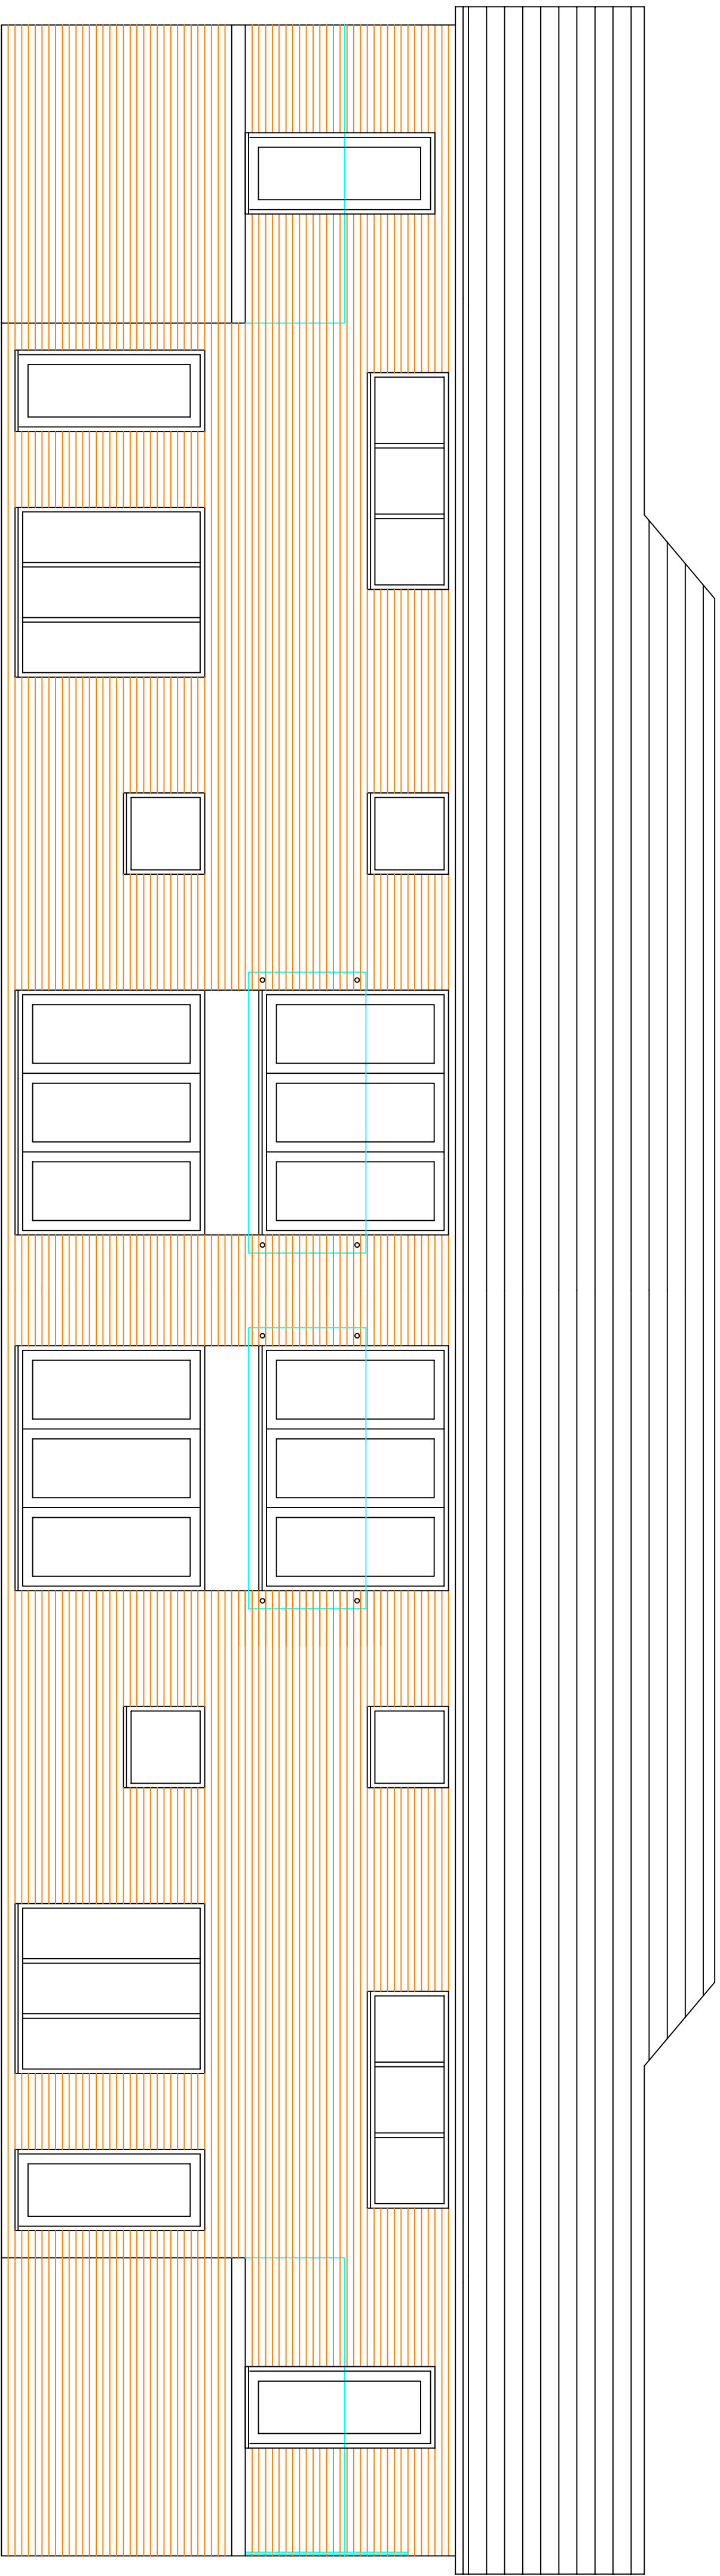

Proposed Side Elevation

This drawing and design concept is the property of PPV design. It should not be reproduced without written permission

0 1 2 3 m

Land adjacent 51 Humber Drive
Bury
BL9 6SJ

scale 1:50 at A1
March 2022

SBI-06

Proposed Elevations

PPV design Ltd

2 Helmshore Road, Holcombe Village
Ramsbottom, Lancashire BL8 4PA
Gary Pearson (Architect) DipArch RIBA
gary@ppv-design.co.uk www.ppv-design.co.uk
T. 0706 822751 M. 07112 669482