



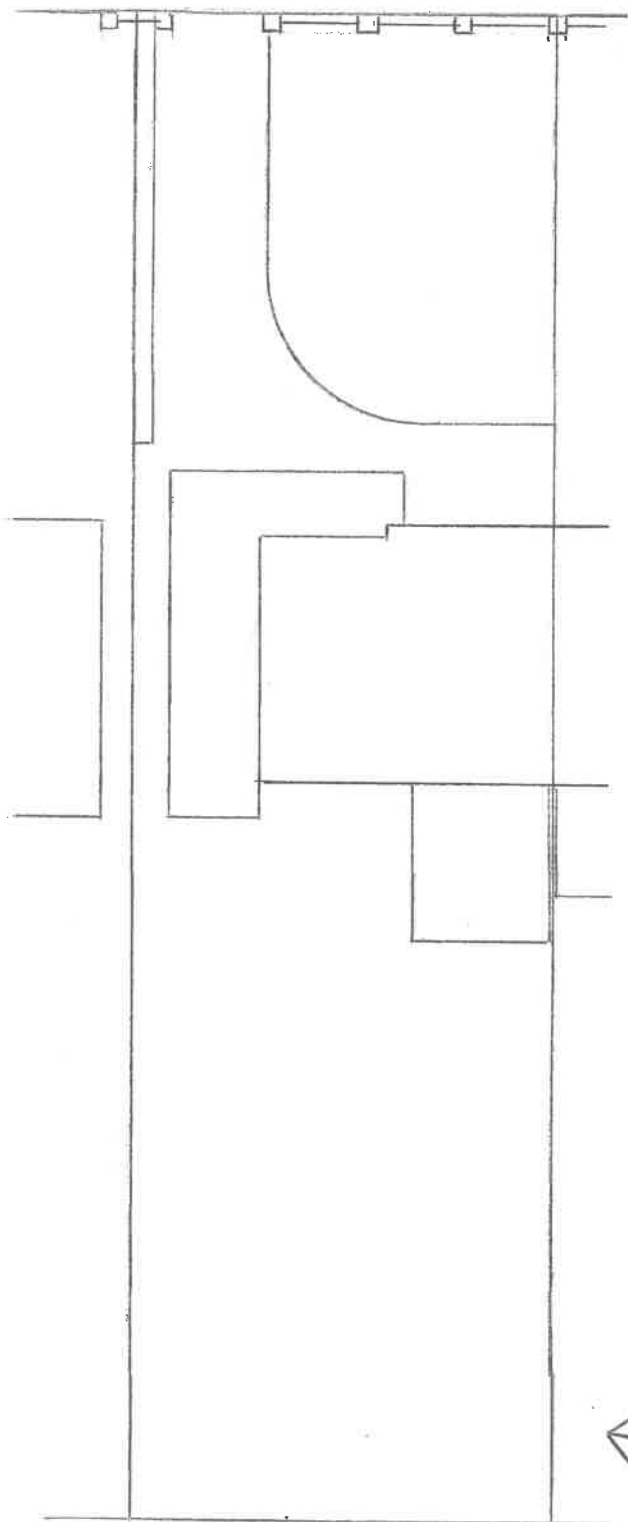

EXISTING SITE PLAN

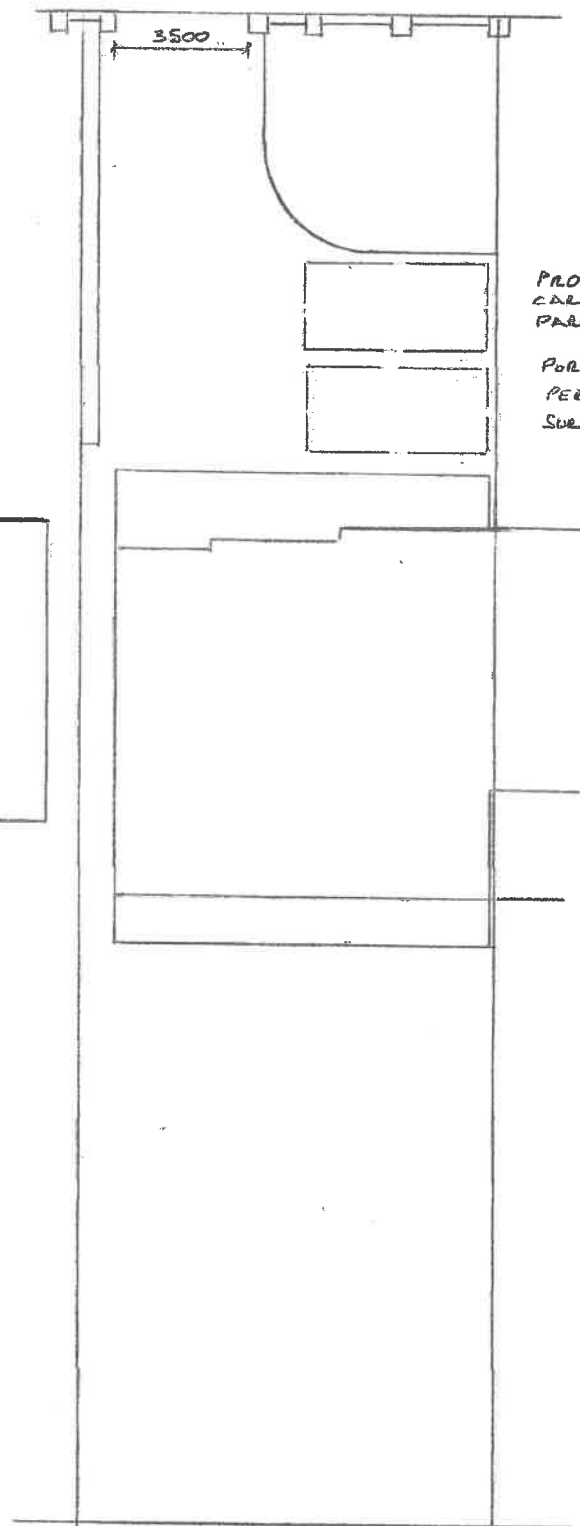

PROPOSED SITE PLAN

SCALE 1:200