




1 Site Section E-E
Scale: 1 : 200

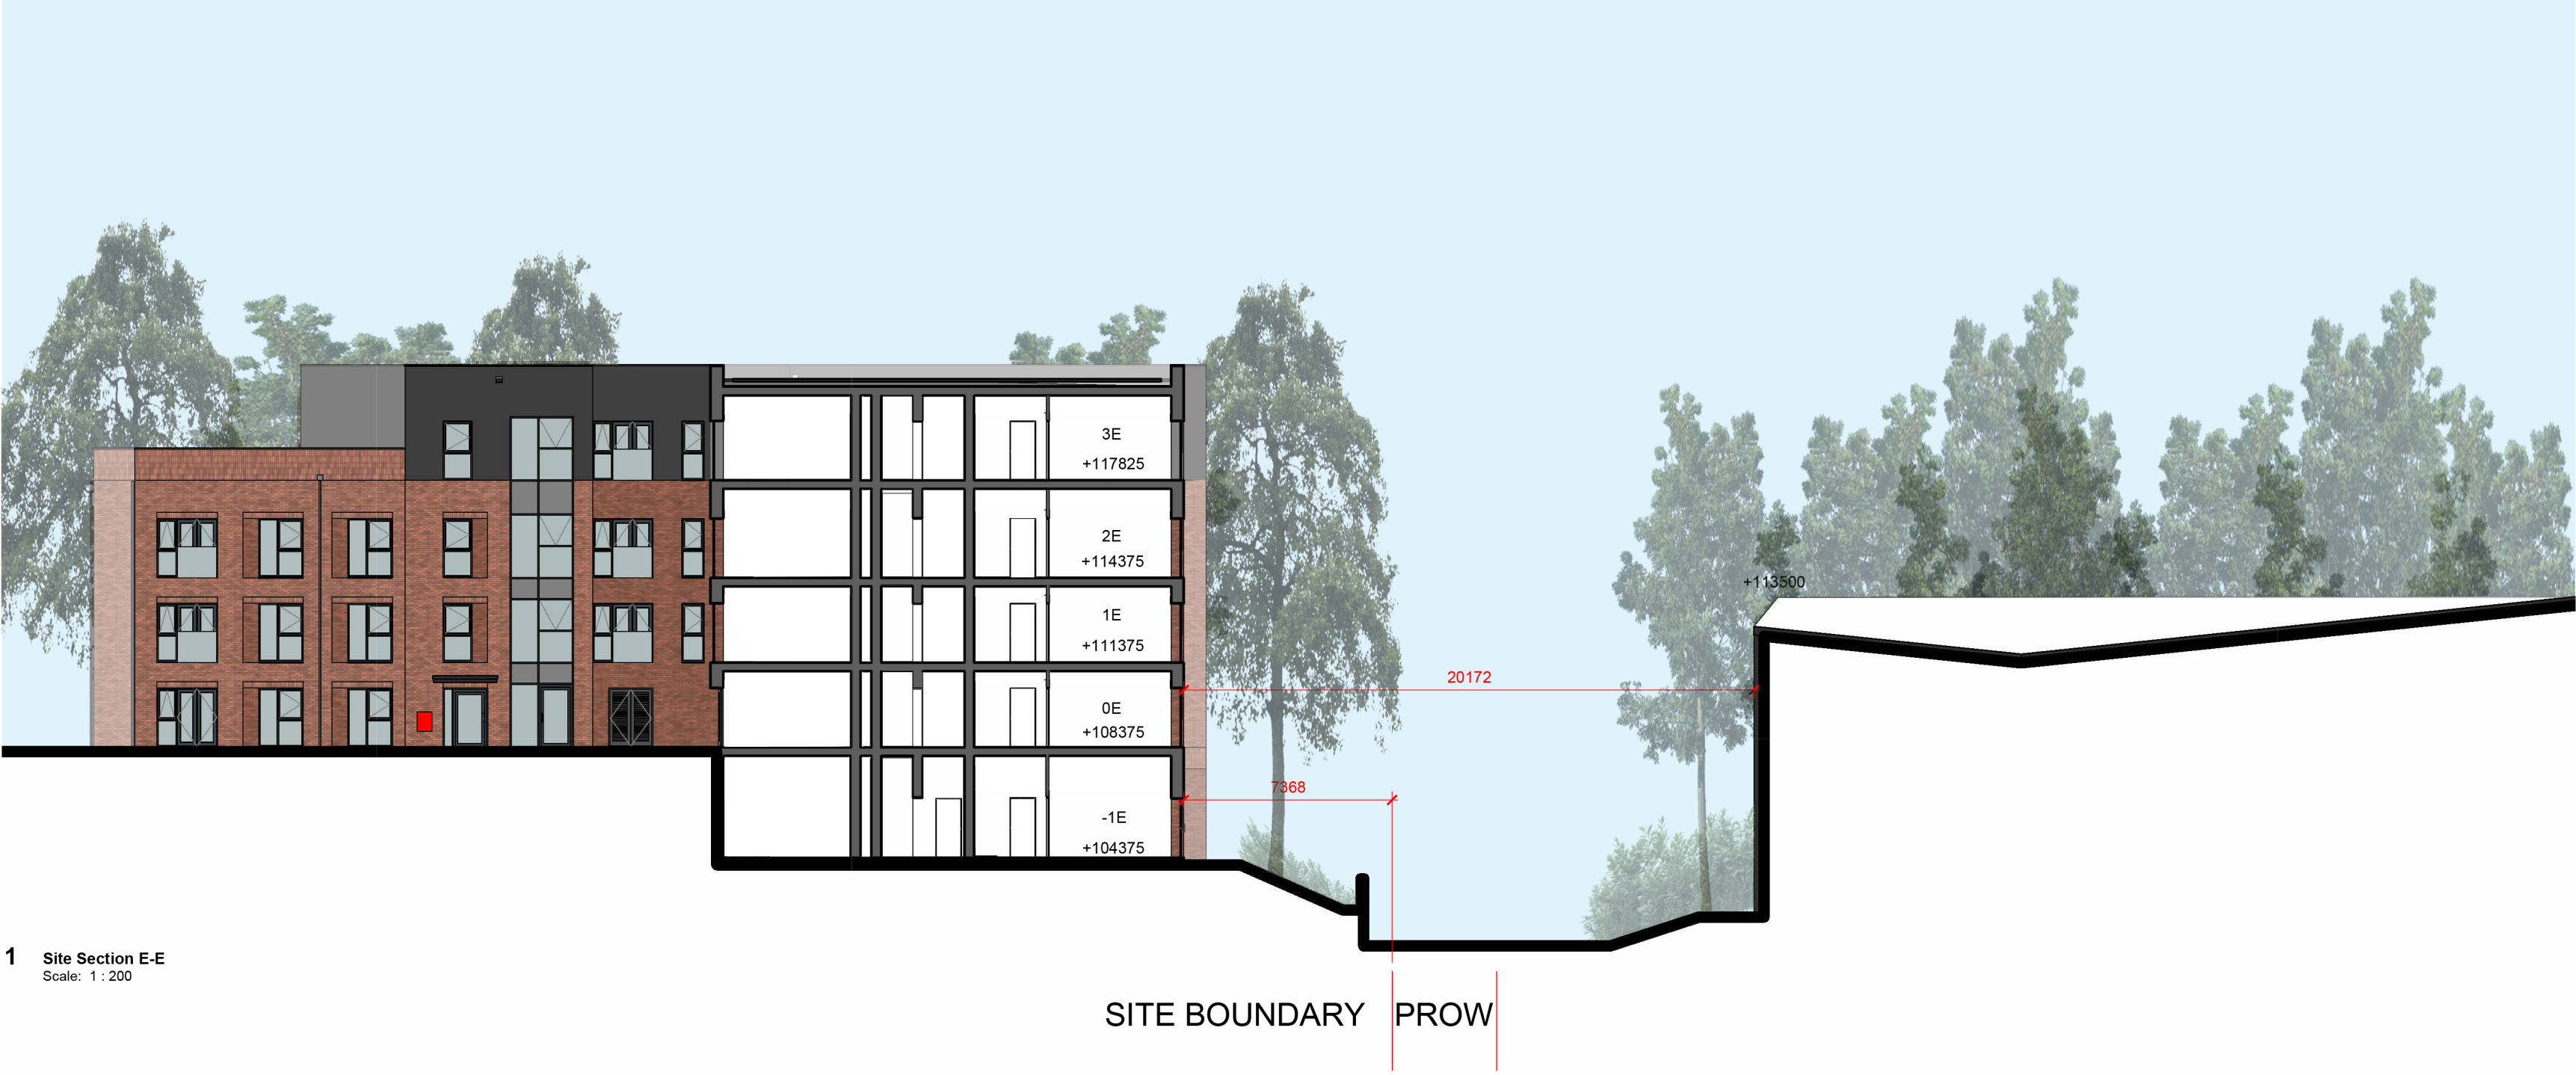

2 Section F-F
Scale: 1 : 200

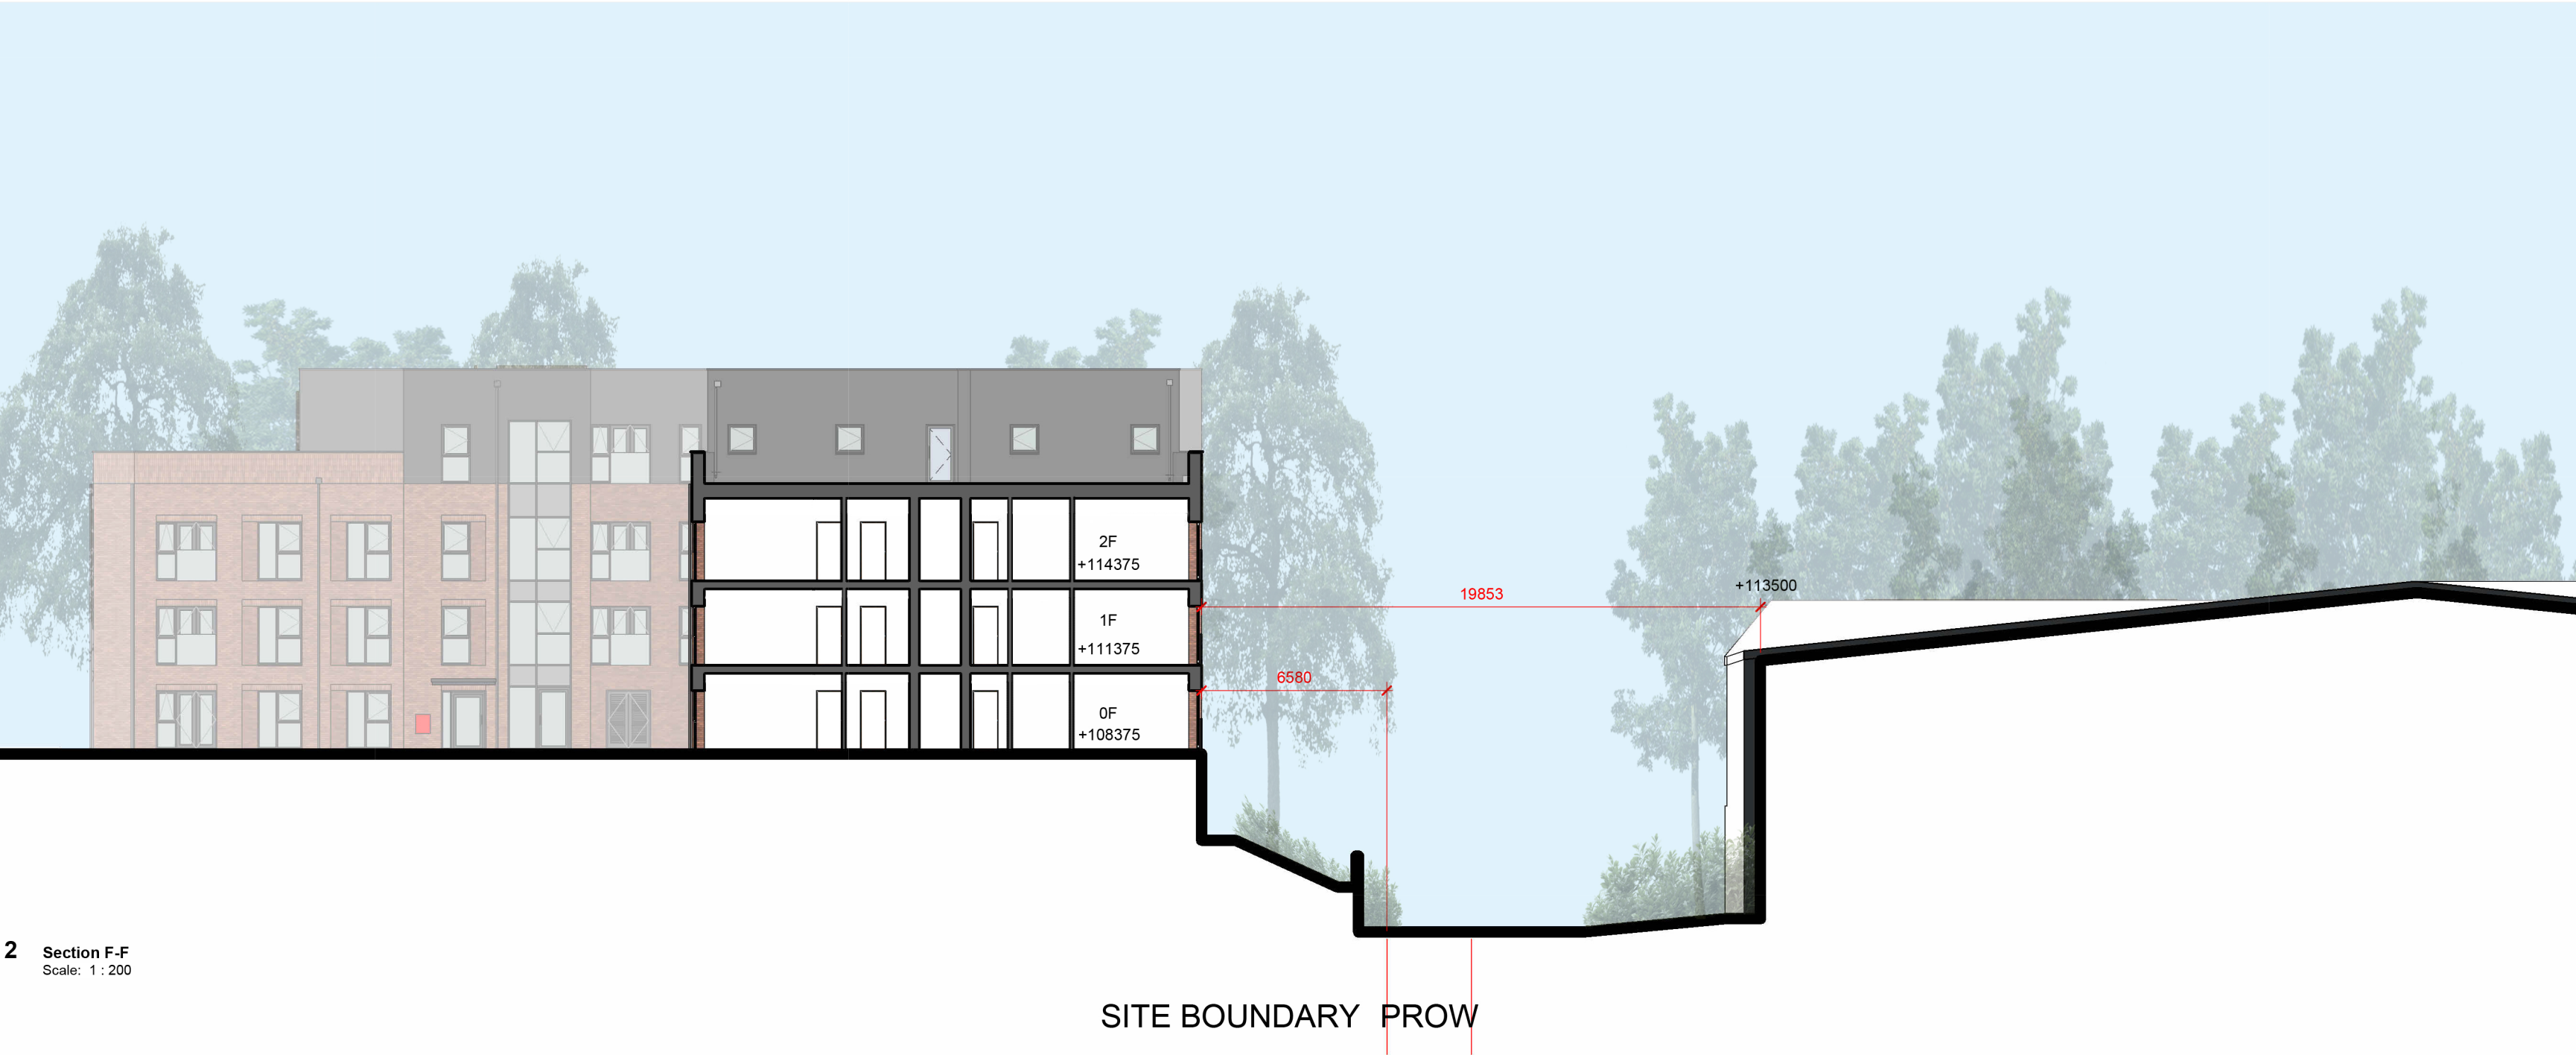


3 Section G-G
Scale: 1 : 200

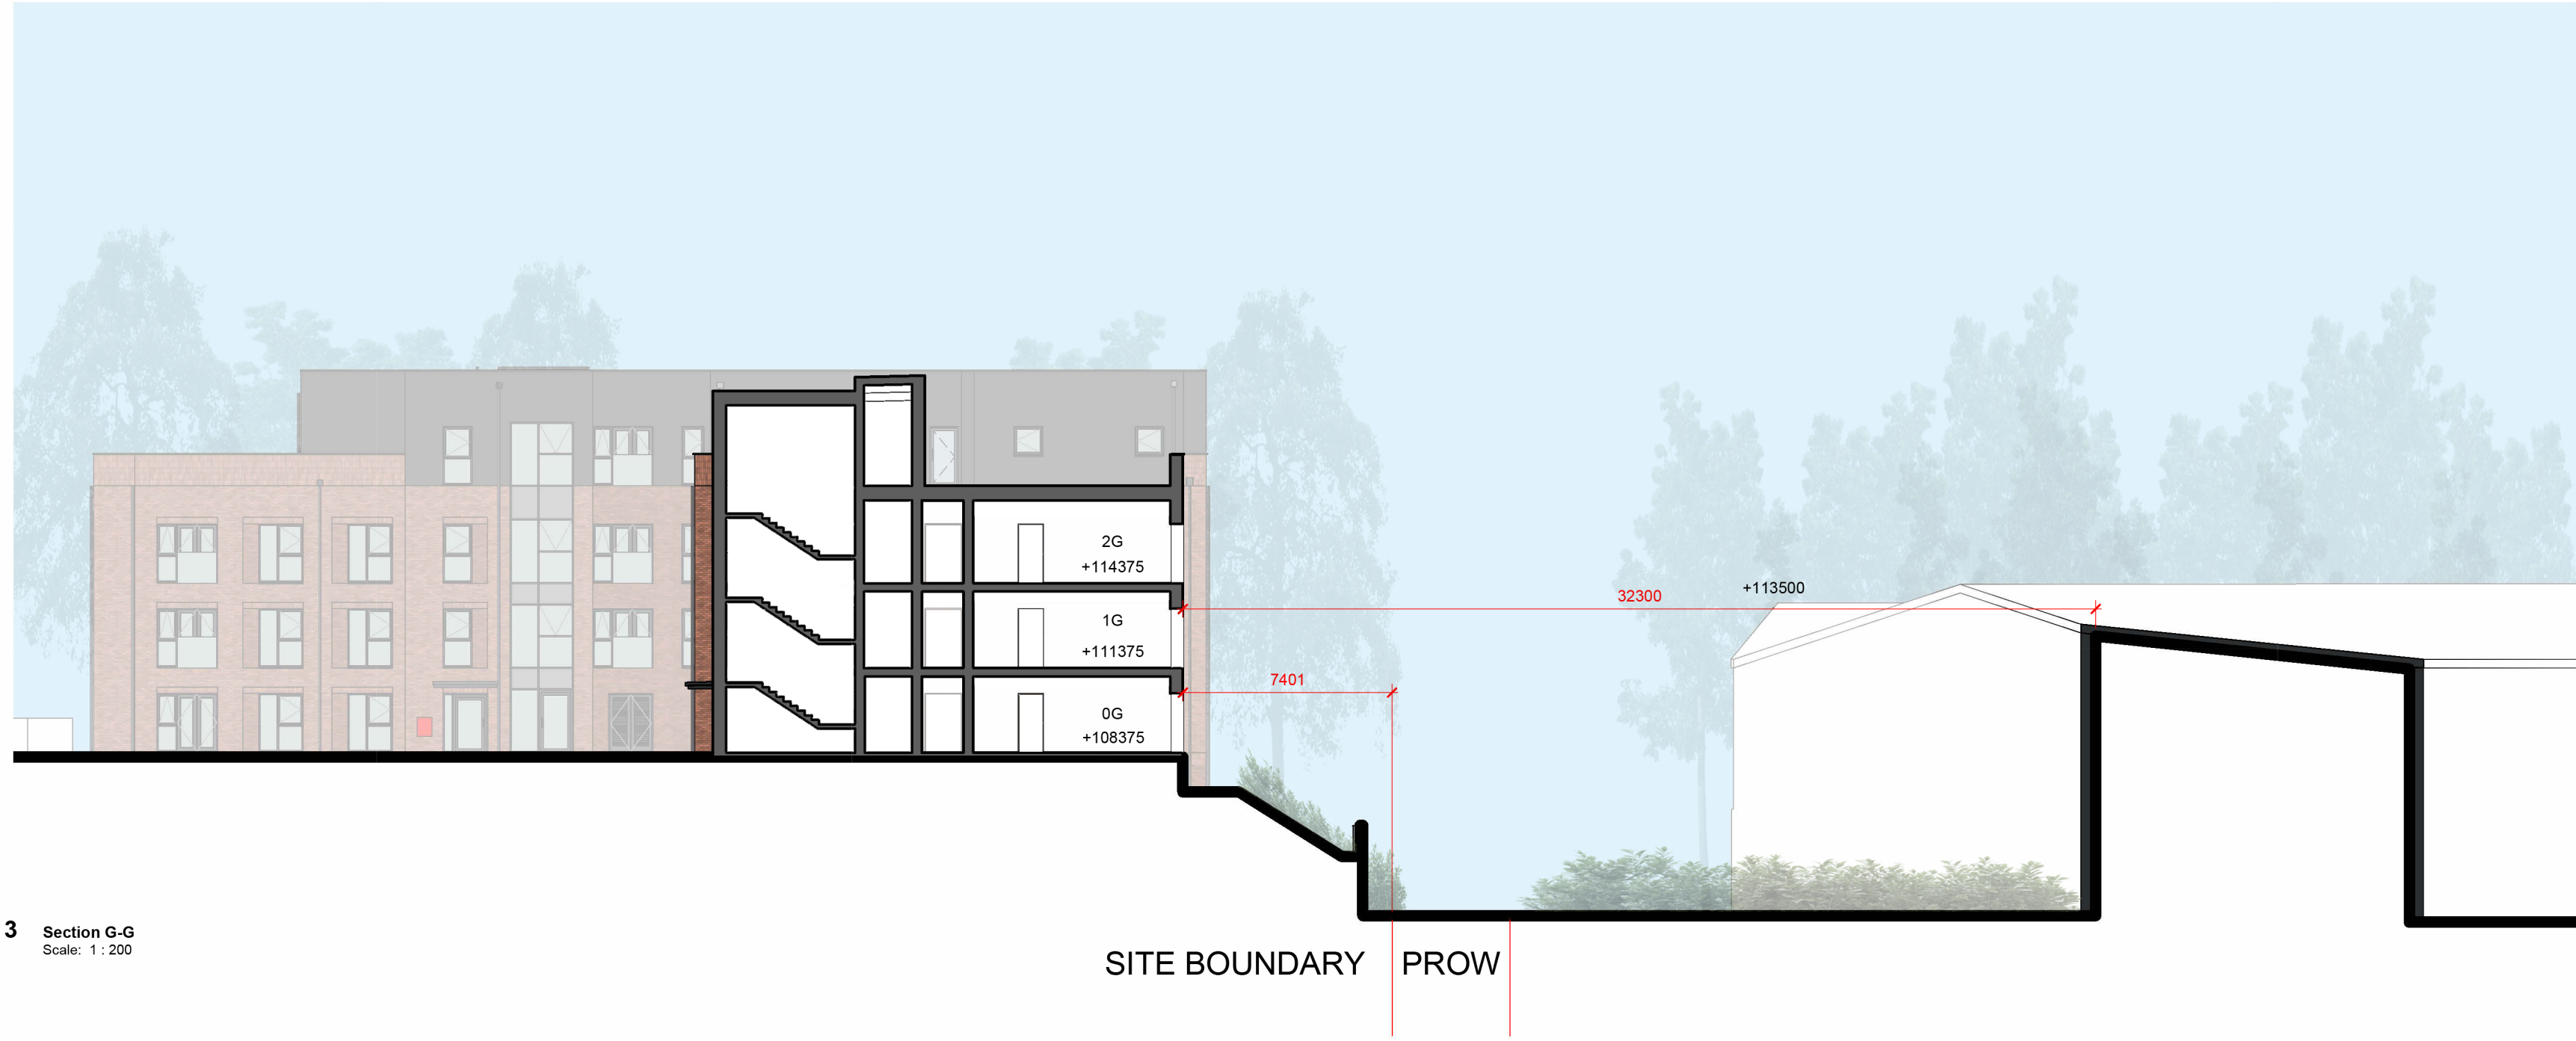


4 Apartments West Elevation Copy 1
Scale: 1 : 200



5 Apartments Lower Ground Floor Level
Scale: 1 : 500

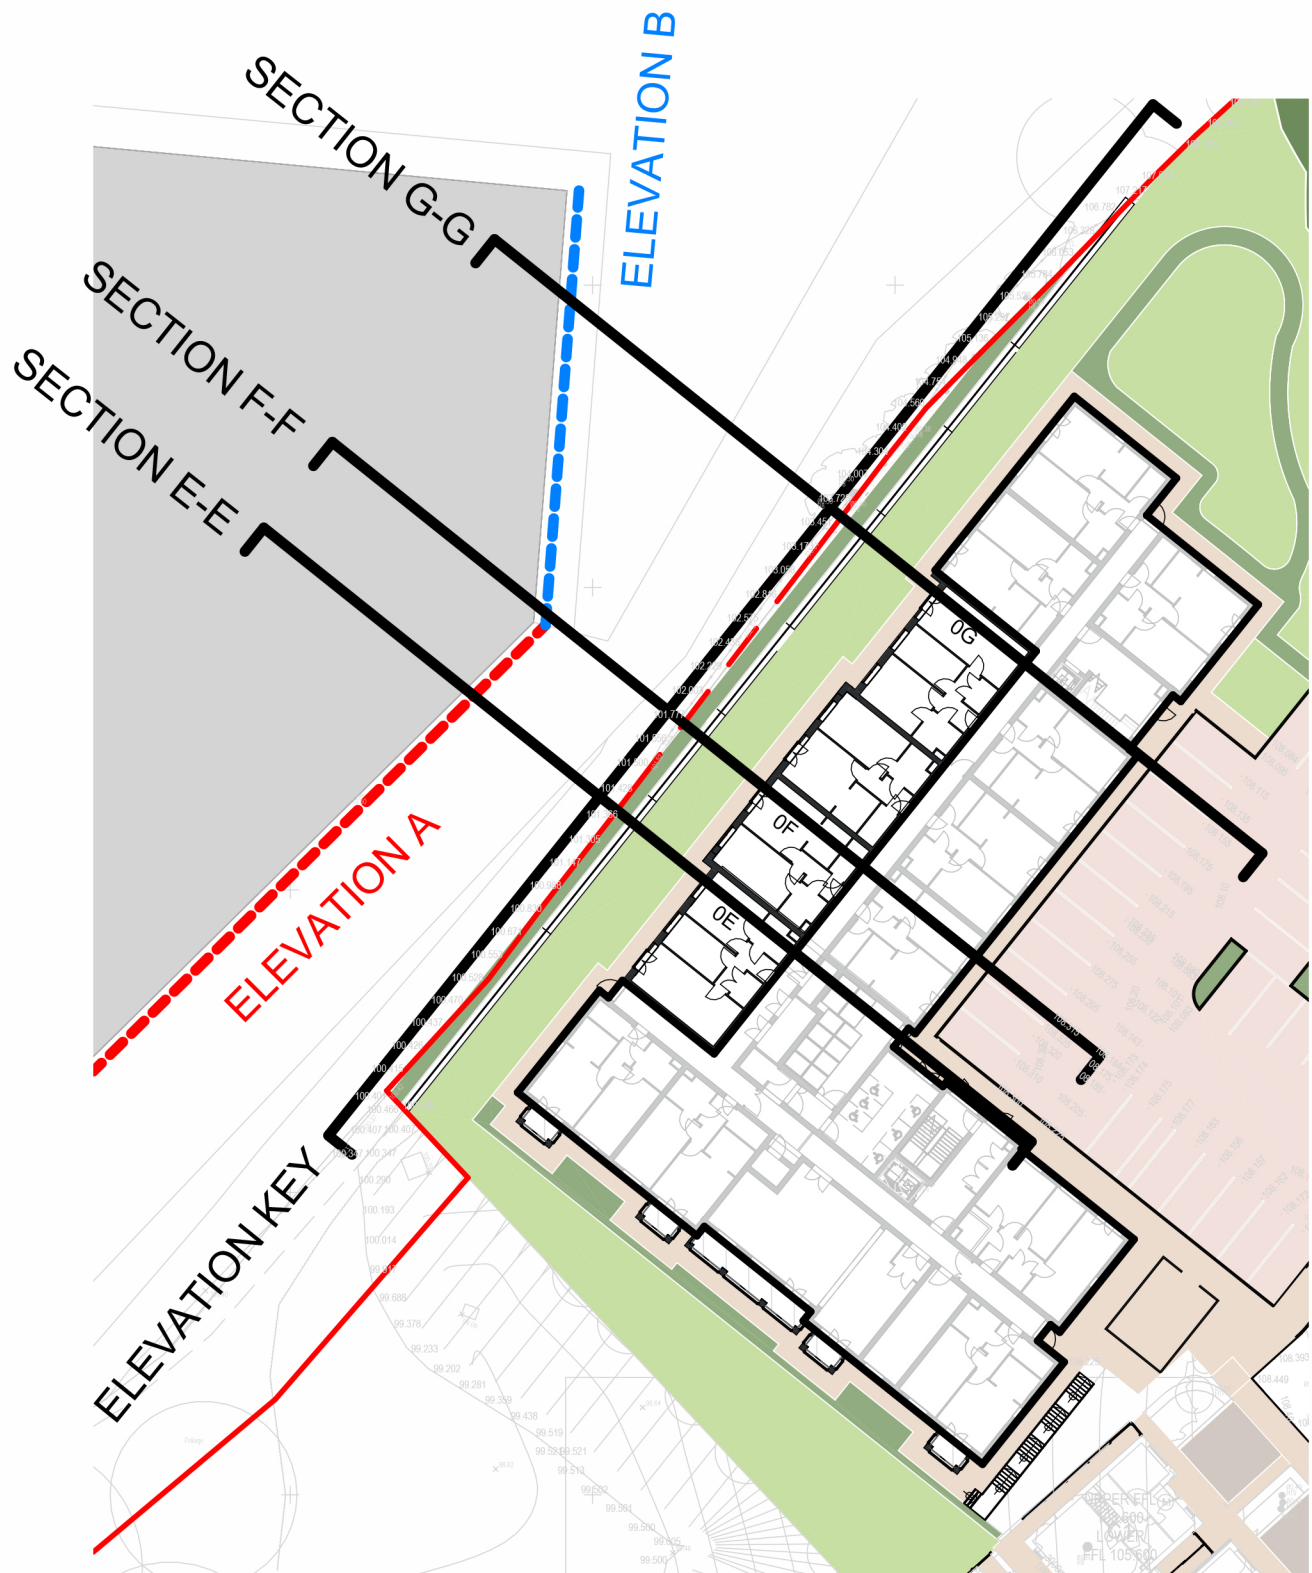

NOTE: Drawing to be read in conjunction with
23036-PJA-XX-XX-RP-A-9504 Site A:
Apartments - Interface Statement

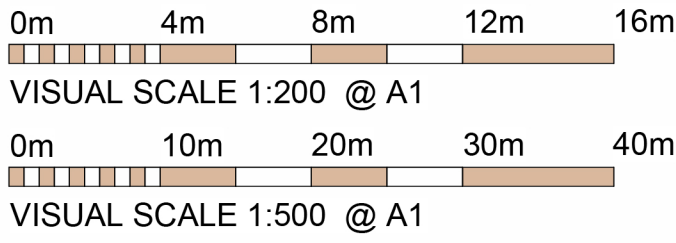

CLIENT:
Westshield Ltd.

PROJECT:
Proposed Residential Development
Ashbourne Grove, Stand Golf Club,
Whitefield, M45 7NL

DRAWING NUMBER:
23036-PJA-01-ZZ-DR-A-2405

DRAWING TITLE:
Site A - Site Sections (Apartments
Interface)

STATUS:
PLANNING

Studio 2, The Lyceum,
Both Street, Port Sunlight,
Merseyside, CH62 4UJ
0151 643 1234
admin@paddockjohnson.com
www.paddockjohnson.com
Paddock Johnson Partnership
Limited. Registered in England
and Wales. No. 06684275

PADDOCK
JOHNSON

SCALE: As indicated@A1

DATE: 13/07/26

BY: CT

CHECKED: SH