



Notes:

This drawing is the copyright Paddock Johnson Partnership Limited and may not be used without their prior written consent.
The drawing is to the identified scale unless otherwise stated (NTS) and written dimensions are always to be used in preference to scaled dimensions.
If no dimensions are shown please refer to the scale bar for reference.
The Architect is not responsible for discrepancies if they are measured incorrectly by others.


REV:	DATE:	DESCRIPTION:	BY:
A	20.02.25	Drawing updated following client comments	OM
B	15.08.25	Status updated to Planning	BG
C	21.11.25	Planning Status Issue	CT
D	30.04.26	PV panels shown indicatively	CT
E	15.07.26	Drawing title revised to reflect updated plot numbers following amendments to Site A layout including reduction in total No. of dwellingshouses.	CT

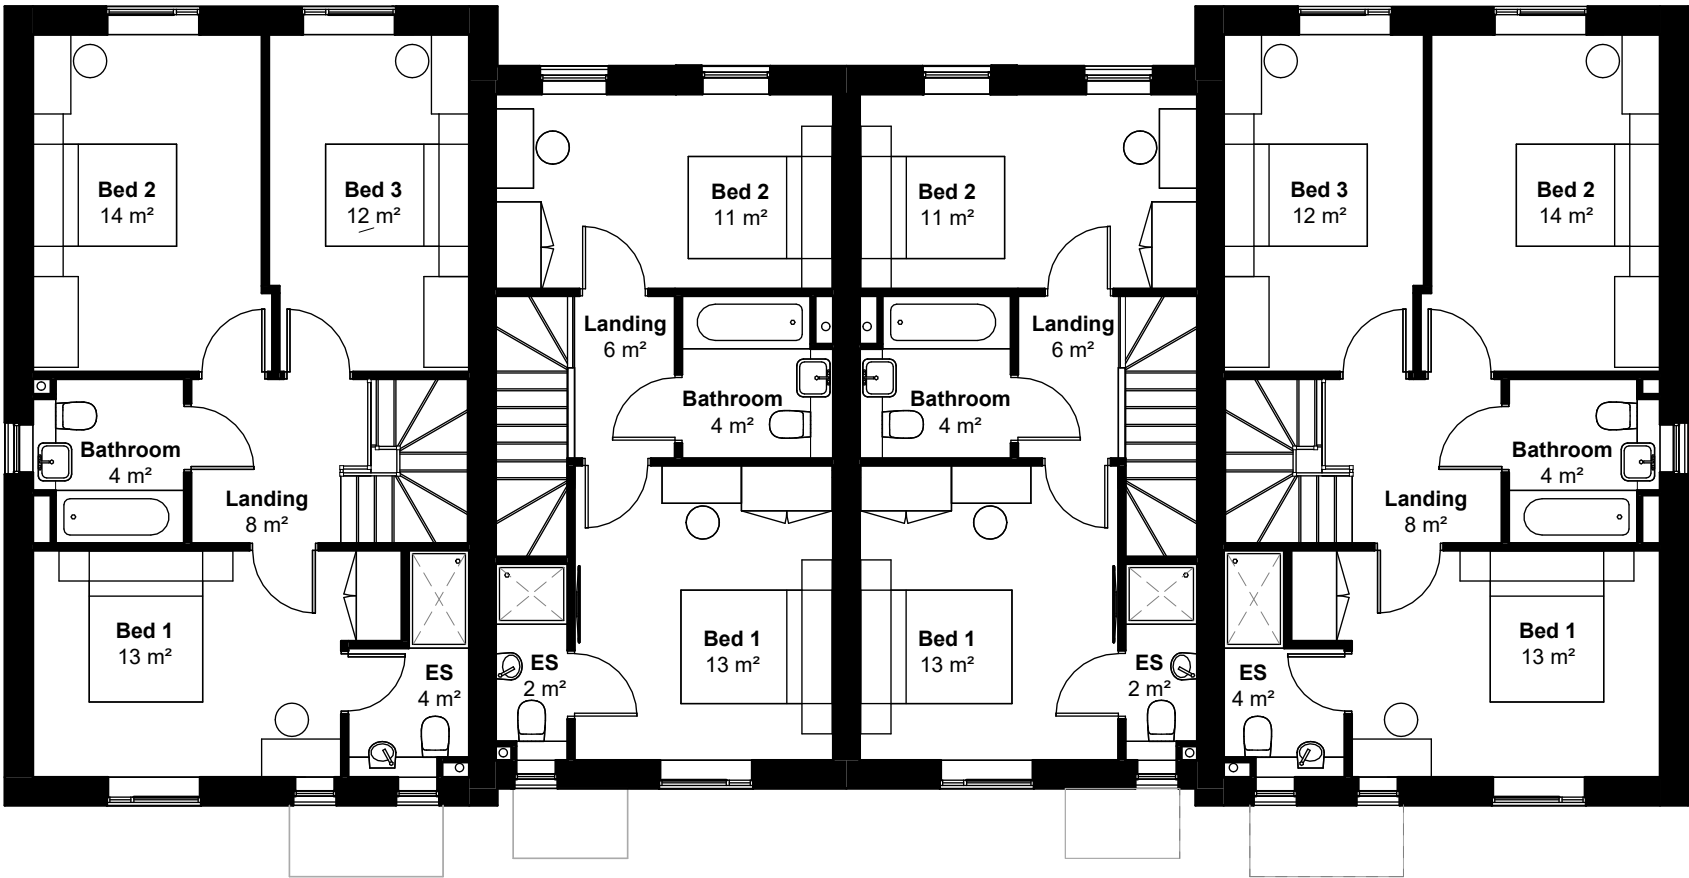

2 First Floor
Scale: 1 : 100

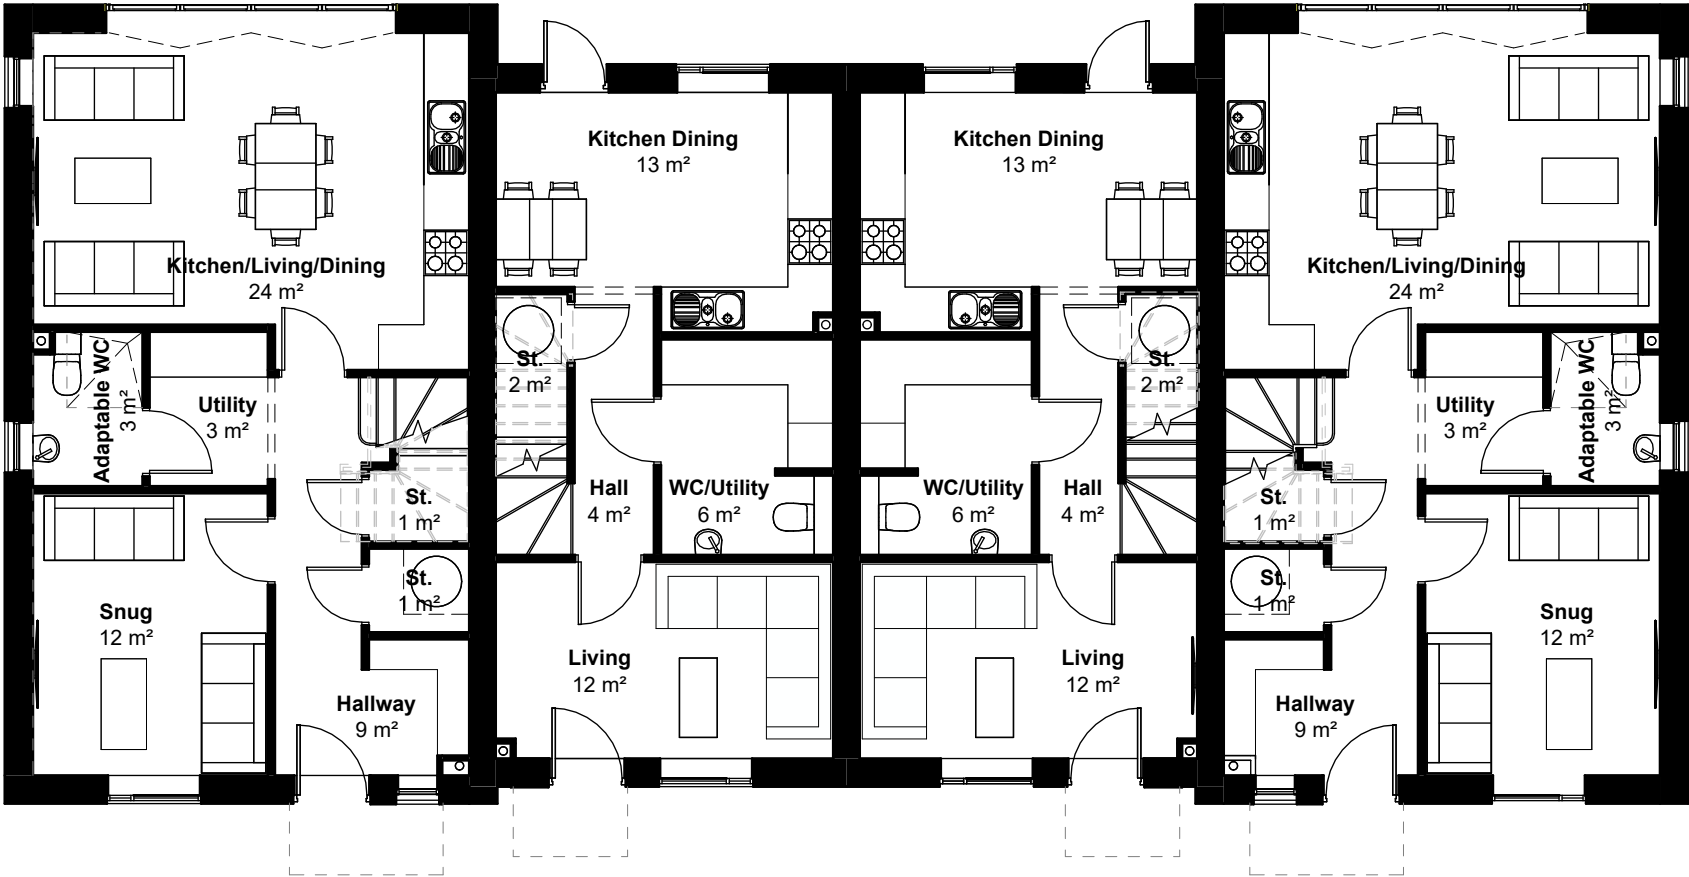

1 Ground Floor
Scale: 1 : 100

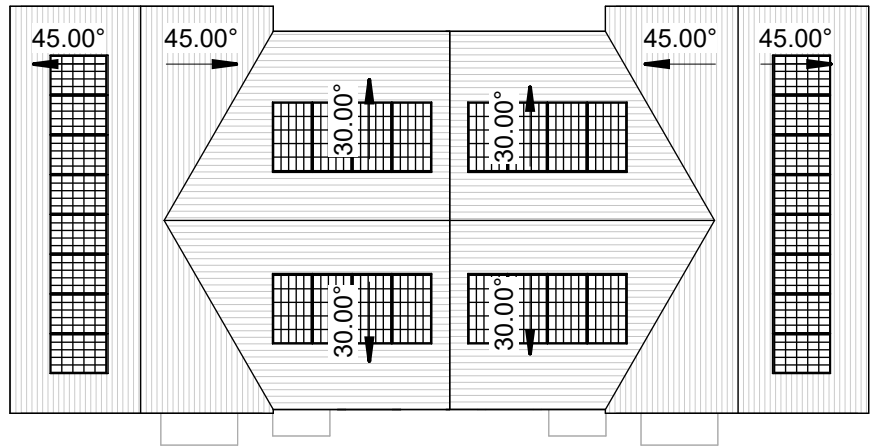

3 02Second
Scale: 1 : 200


PV:

PV shown indicatively only. Final extent, location and arrangement to be confirmed by SAP consultant at developed design stage to ensure compliance with Approved Document Part L.

In-line PV panel arrangement. Exact size and specification TBC. Provide minimum 400mm clearance from ridge, party wall and roof edges.

Notes:

Please refer to site plan [drawing ref: 23036-PJA-01-XX-DR-A-1200 for further information including house types schedule, location of plot numbers, and accessibility notes.

 

VISUAL SCALE 1:100 @ A2

© Crown copyright and database rights 2022 OS 1000060149

CLIENT:

Westshield Ltd.

PROJECT:

Proposed Residential Development
Ashbourne Grove, Stand Golf Club,
Whitefield

DRAWING NUMBER:

23036-PJA-AB-ZZ-DR-A-2000-E

DRAWING TITLE:

Block AB - Floor Plans - 2B4P & 3B6P -
79/113m2 - Plots 36-39

STATUS:

PLANNING

SCALE:

DATE:

BY:

CHECKED:

As indicated@A2

19.02.25

OM

SH

\\pjdcd011\Cubefiles\Generated Docs\2456\Drawings\PJA-AB-ZZ-M3-A-9000\23036-PJA-AB-ZZ-M3-A-9000-B.rvt

PADDOCK
JOHNSON

Studio 2, The Lyceum,
Bath Street, Port Sunlight,
Merseyside, CH62 4UJ
0151 643 1234
admin@paddockjohnson.com
www.paddockjohnson.com
Paddock Johnson Partnership
Limited. Registered in England
and Wales. No. 06684275