


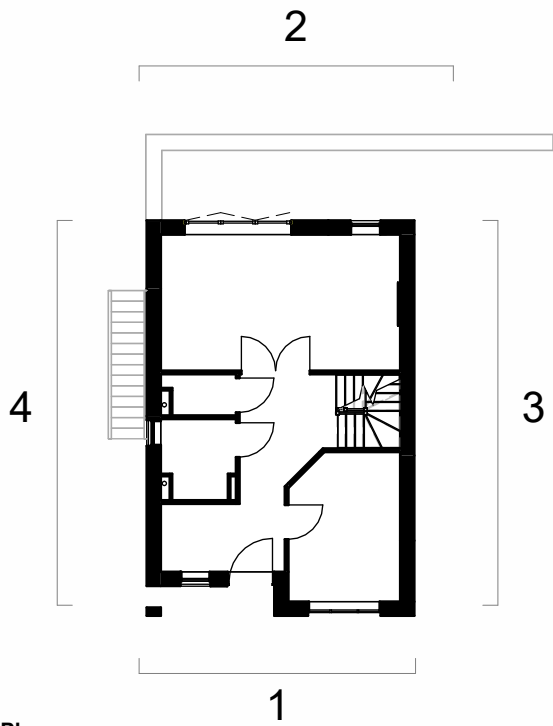

Notes:

Please refer to site plan [drawing ref. 23036-PJA-01-XX-DR-A-1200 for further information including house types schedule, location of plot numbers, and accessibility notes.


Planning Materials:

Graphical representation of materials is indicative, please refer to D&A statement for details.

PV:

PV shown indicatively only. Final extent, location and arrangement to be confirmed by SAP consultant at developed design stage to ensure compliance with Approved Document Part L.

In-line PV panel arrangement. Exact size and specification TBC. Provide minimum 400mm clearance from ridge, party wall and roof edges.

 

VISUAL SCALE 1:100 @ A2

+CLIENT: Westshield Ltd.

PROJECT: Proposed Residential Development
Ashbourne Grove, Stand Golf Club,
Whitefield

DRAWING NUMBER: **23036-PJA-C2-ZZ-DR-A-2200**

DRAWING TITLE: C2 - Elevations - 4B6P - 192m2 - Plot 28

STATUS:

STUDIO 2, THE LYCEUM,
BATH STREET, PORT SUNLIGHT,
MERSEYSIDE, CH62 4UJ
0151 643 1234
admin@paddockjohnson.com
www.paddockjohnson.com
Paddock Johnson Partnership
Limited. Registered in England
and Wales. No. 06684275

PADDOCK
JOHNSON

PLANNING

SCALE:	DATE:	BY:	CHECKED:
As indicated@A2	14.07.26	CT	SH