




B1 LwrGround
1:100

Indicative Lockers Provided			
Type	Description	Indicative Size	No.
Female			
BL F	Bottom Locker (golf bag)	400w x 500d x 1300h	65
TL F	Top Locker (stacked above, golf bag)	400w x 500d x 1300h	15
			80
Male			
BL M	Bottom Locker (golf bag)	400w x 500d x 1300h	153
TL M	Top Locker (stacked above, golf bag)	400w x 500d x 1300h	45
			198

Space Available for Future Provision			
Type	Description	Indicative Size	No.
Female			
TL F	Top Locker (stacked above, golf bag)	400w x 500d x 1300h	30
TL F 500	Top Locker (stacked above) 500	400w x 500d x 500h	20
			50
Male			
TL M	Top Locker (stacked above, golf bag)	400w x 500d x 1300h	108
			108

Total Locker Spaces Available			
Type	Description	Indicative Size	No.
Female			
BL F	Bottom Locker (golf bag)	400w x 500d x 1300h	65
TL F	Top Locker (stacked above, golf bag)	400w x 500d x 1300h	45
TL F 500	Top Locker (stacked above) 500	400w x 500d x 500h	20
			130
Male			
BL M	Bottom Locker (golf bag)	400w x 500d x 1300h	153
TL M	Top Locker (stacked above, golf bag)	400w x 500d x 1300h	153
			306

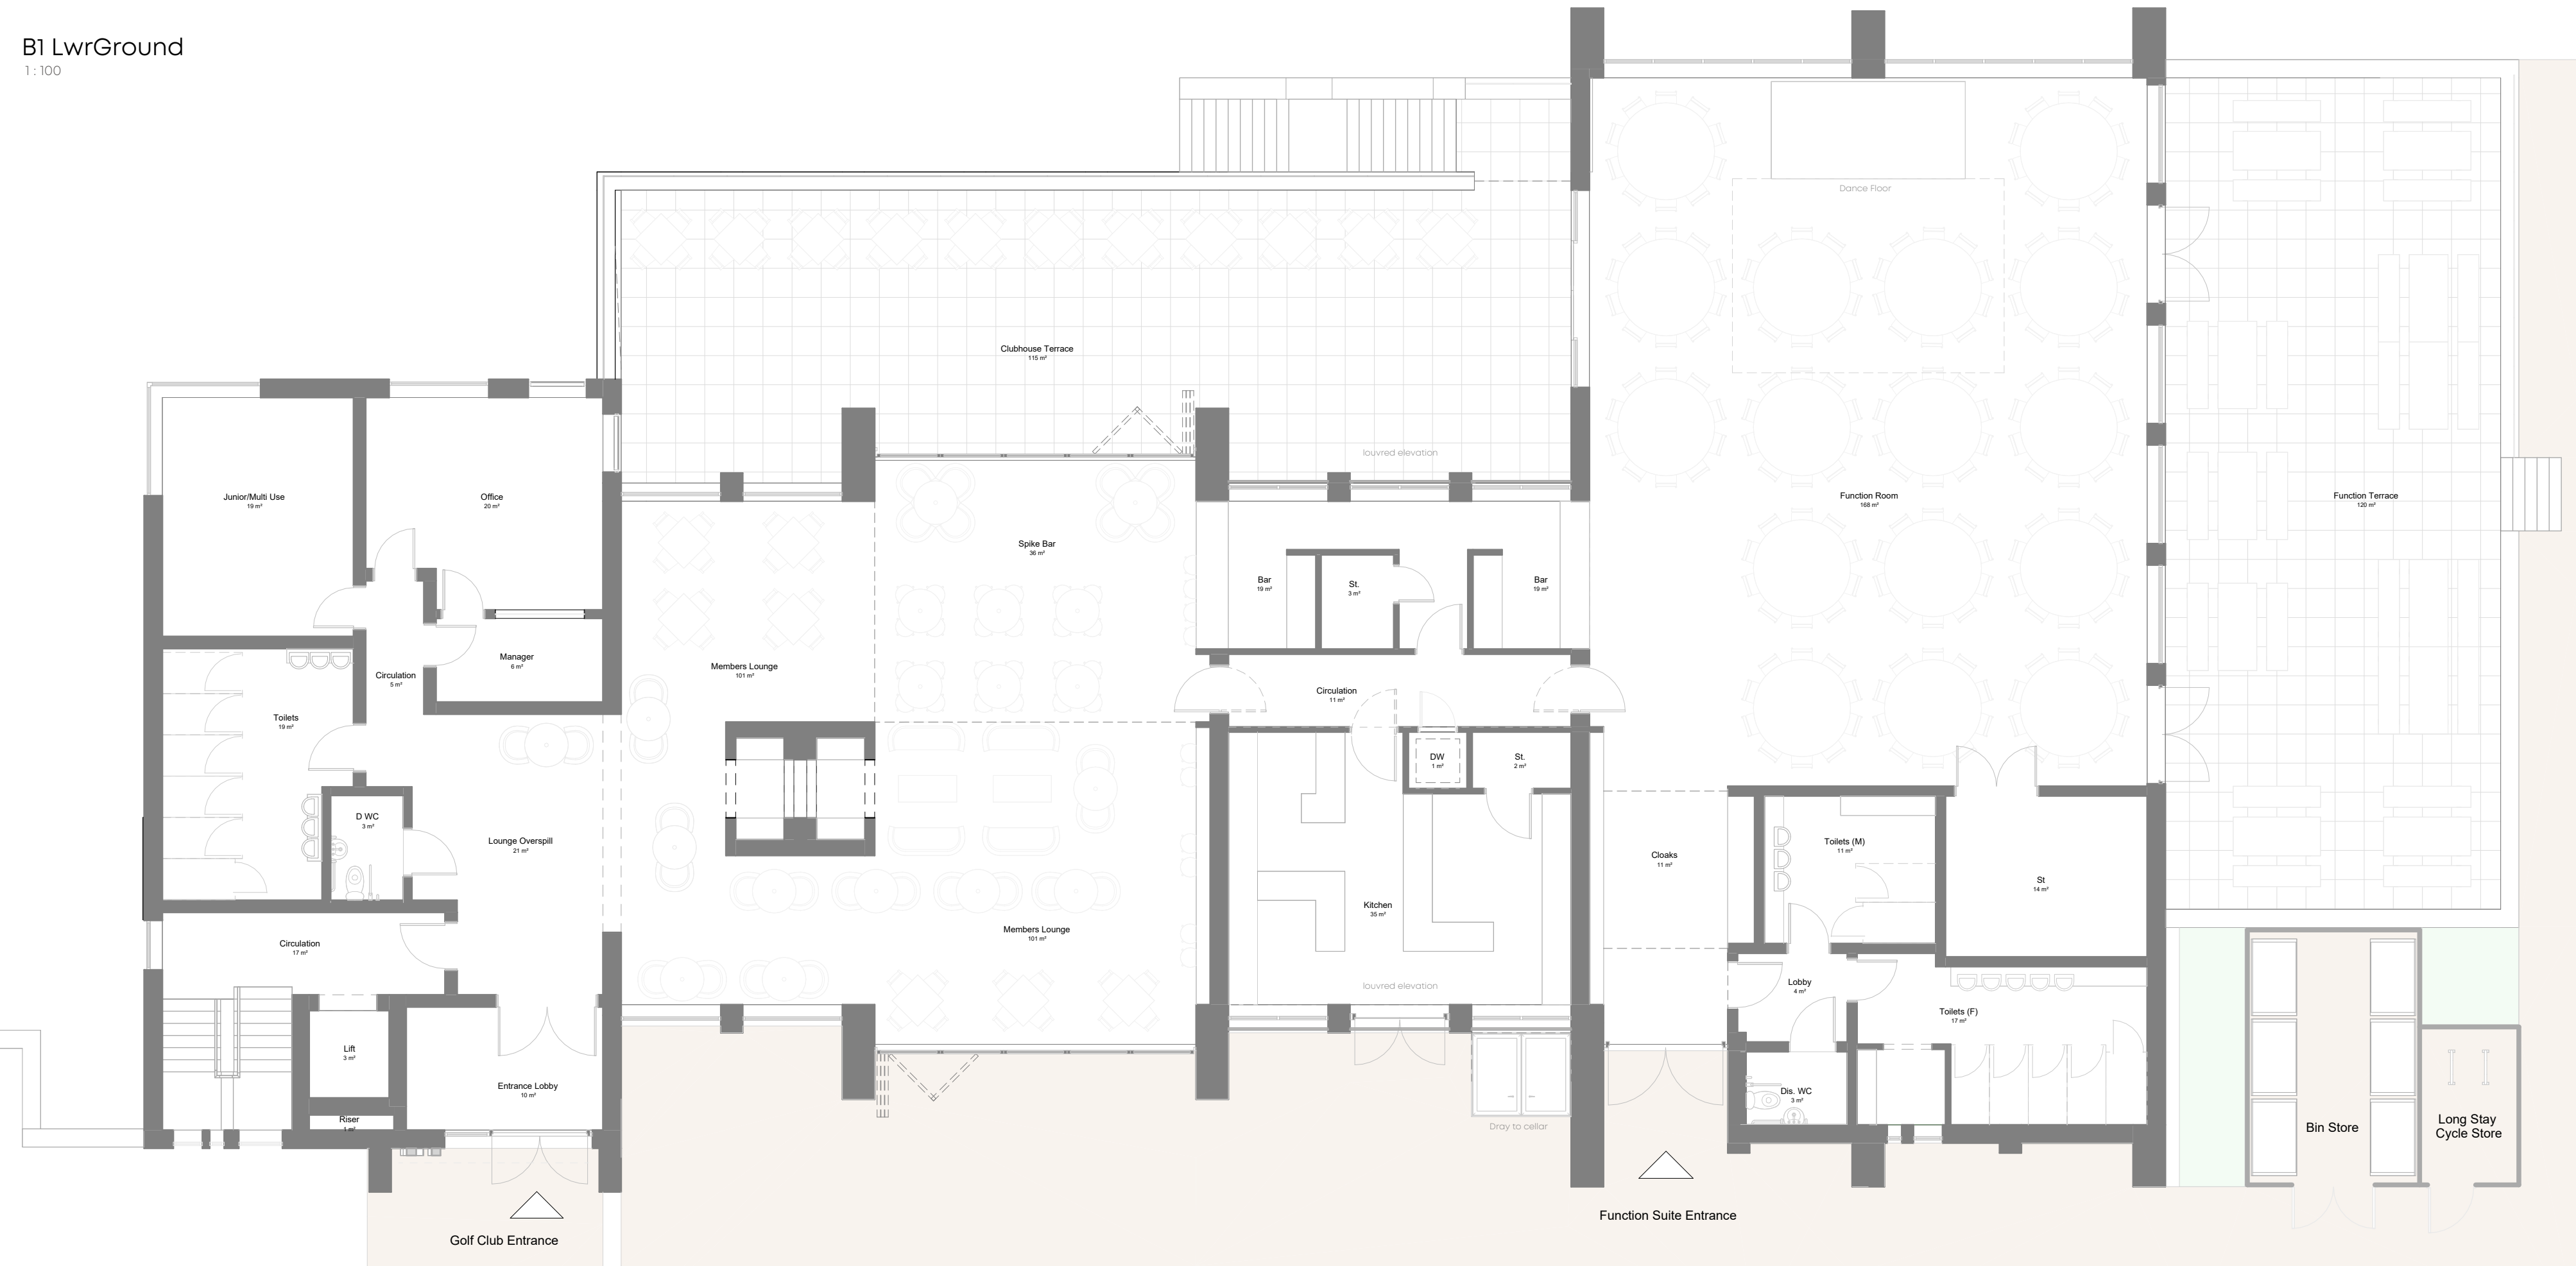

00 Ground
1:100

Notes:

This drawing is the copyright Paddock Johnson Partnership Limited and may not be used without their prior written consent.
Written dimensions to be taken in preference to scaled dimensions.
Due to the inaccuracies of scanning, scanned images should not be scaled.


REV.	DATE	DESCRIPTION	BY:
A	11.06.24	Drawing amended following meeting with encluser	OM
B	29.11.24	Drawing revised following client comments	OM
C	23.12.24	Columns removed and sliding doors added to function room. Area annotated for extended cellar.	CT
D	15.01.25	Cellar extended, reorganised buggy store, stair added to provide access to roof.	CT
E	03.02.25	Annotations amended scale bar added. Status updated to planning	CT
F	20.03.25	Drawing amended following end user comments	OM
G	21.03.25	Stair and lift handed	OM
H	03.04.25	Drawing update following meeting with the club	OM
J	04.04.25	Amended following client requests	OM
K	09.04.25	Revised to align with client's feedback	CT
L	14.04.25	Revised to align with client's feedback	CT
M	23.04.25	Revised to align with client's feedback	CT
N	11.06.25	Revised to reduce building volume/area	CT
P	13.06.25	Amendments to plans to reorganise toilets and office space.	CT
Q	16.06.25	Schedules updated	CT
R	18.06.25	First floor level omitted	CT
S	03.07.25	GIA schedule added	CT
T	30.07.25	Omission of timber element to rear elevation of office/junior/multi use rooms	CT
U	22.10.25	Sheet changed to A1, planning status issue	CT
V	20.11.25	Planning status issue	EG
W	15.04.26	Lockers reorientated following comments from the Football Foundation. Long-stay cycle store added. Bin store reorganised.	CT
X	16.07.26	Safeguarding note added.	CT

* Safeguarding Note:

The Accessible WC/Shower/Changing Room shall be managed and kept locked so that it is not available for independent use concurrently with the Junior Changing Room, unless appropriately supervised in accordance with the Club's safeguarding procedures, as set out within Lambert Smith Hampton's Supplementary Addendum Planning Statement (Section 3.2).

GEA		
Level	Area	Approx. Perimeter
B1 Lower Ground	489 m ²	111 m
00 Ground Floor	664 m ²	168 m
GEA Total	1,153 m ²	279 m

*Excludes external terraces

 

CLIENT:

Westshield Ltd.

PROJECT:

Proposed Golf Club
Ashbourne Grove, Stand Golf Club,
Whitefield, M45 7NL

DRAWING NUMBER:

23036-PJA-CH-ZZ-DR-A-2000-X

DRAWING TITLE:

Proposed Floor Plans

STATUS:

PLANNING

Studio 2, The Lyceum,
Bath Street, Port Sunlight,
Merseyside, CH62 4UJ
0151 643 1234
o3dm@paddockjohnson.com
www.paddockjohnson.com
Paddock Johnson Partnership
Limited. Registered in England
and Wales. No. 06684275