



Notes: This drawing is the copyright Paddock Johnson Partnership Limited and may not be used without their prior written consent. Written dimensions to be taken in preference to scaled dimensions. Due to the inaccuracies of scanning, scanned images should not be scaled.


| + | REV: | DATE:    | DESCRIPTION:   | BY: |
|---|------|----------|---|-----|
|   | A    | 20.02.25 | Drawing amended following client comments   | OM  |
|   | B    | 17.09.25 | Status updated to Planning   | BG  |
|   | C    | 21.11.25 | Planning status issue   | CT  |
|   | D    | 30.04.26 | PV panels shown indicatively   | CT  |
|   | E    | 15.07.26 | Drawing title revised to reflect updated plot numbers following amendments to Site A layout including reduction in total No. of dwellinghouses. | CT  |

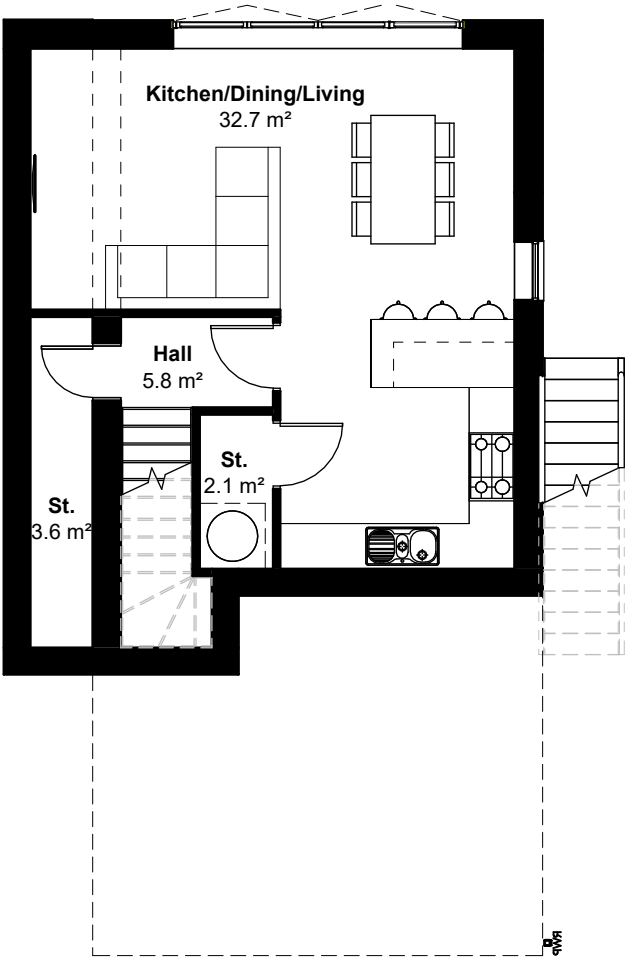


**-1 Lower Ground Floor Plan**  
Scale: 1 : 100

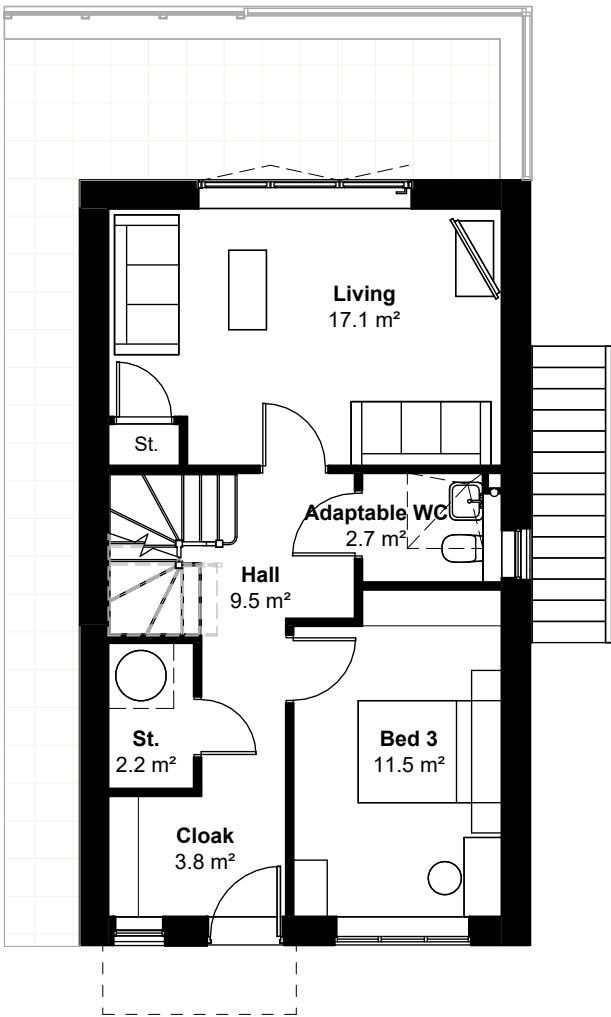

**0 Ground Floor Plan**  
Scale: 1 : 100

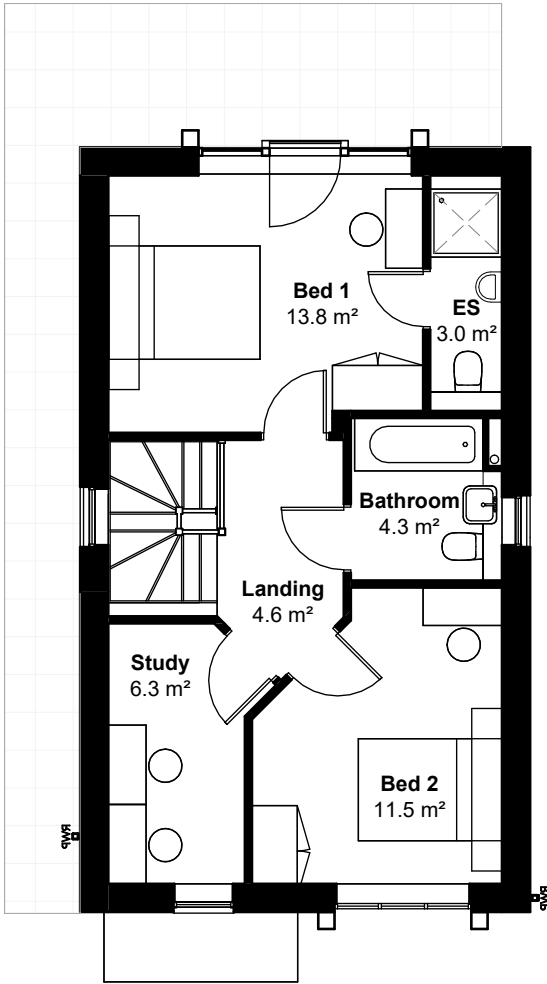

**1 First Floor Plan**  
Scale: 1 : 100

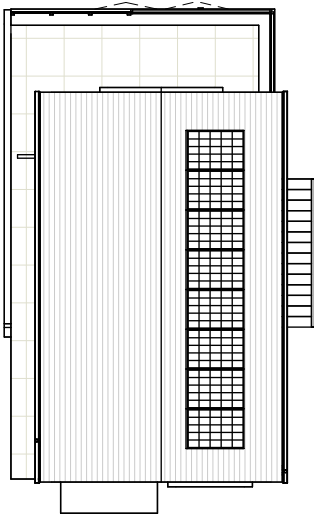

**2 B2 Roof Plan**  
Scale: 1 : 200




Notes:

Please refer to site plan drawing ref: 23036-PJA-01-XX-DR-A-1200 for plot locations and further information.

PV:

PV shown indicatively only. Final extent, location and arrangement to be confirmed by SAP consultant at developed design stage to ensure compliance with Approved Document Part L.

In-line PV panel arrangement. Exact size and specification TBC. Provide minimum 400mm clearance from ridge, party wall and roof edges.

 

VISUAL SCALE 1:100 @ A3

|                 |                                                                                  |
|-----------------|----------------------------------------------------------------------------------|
| CLIENT:         | PROJECT:                                                                         |
| Westshield Ltd. | Proposed Residential Development<br>Ashbourne Grove, Stand Golf Club, Whitefield |

|                                                |
|------------------------------------------------|
| DRAWING TITLE:                                 |
| B2 - Floor Plans - 3B6P - 144m2 - Plots 23, 25 |

|                                    |                 |          |
|------------------------------------|-----------------|----------|
| DRAWING NUMBER:                    | SCALE:          | DATE:    |
| <b>23036-PJA-B2-ZZ-DR-A-2000-E</b> | As indicated@A3 | 19.02.25 |
| STATUS:                            | BY:             | CHECKED: |
| <b>PLANNING</b>                    | CT              | EG       |

\\pjdco01\CubeFiles\Generated Docs\2456\Drawings\PJA-B2-XX-M3-A-9000\23036-PJA-B2-XX-M3-A-9000-D.rvt

PADDOCKJOHNSON

Studio 2, The Lyceum,  
Bath Street, Port Sunlight,  
Merseyside, CH62 4UJ  
0151 643 1234  
admin@paddockjohnson.com  
www.paddockjohnson.com  
Paddock Johnson Partnership  
Limited. Registered in England  
and Wales. No. 06684275