


Notes: This drawing is the copyright Paddock Johnson Partnership Limited and may not be used without their prior written consent. Written dimensions to be taken in preference to scaled dimensions. Due to the inaccuracies of scanning, scanned images should not be scaled.

+	REV:	DATE:	DESCRIPTION:	BY:
	A	19.02.25	Drawing amended following client review	OM
	B	26.02.25	Porch added	OM
	C	15.09.25	Status updated to planning	BG
	D	21.11.25	Planning Status Issue	CT
	E	30.04.26	PV panels shown indicatively	CT
	F	15.07.26	Drawing title revised to reflect updated plot numbers following amendments to Site A layout including reduction in total No. of dwellinghouses.	CT

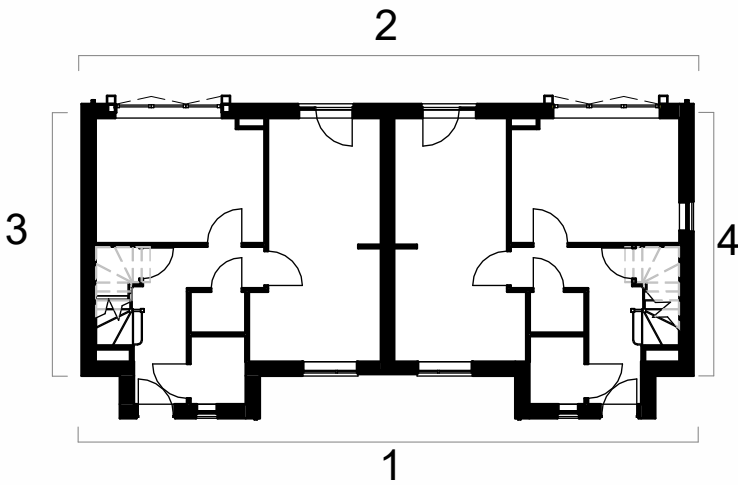

5 Key Plan 1
Scale: 1 : 200

Notes:
Please refer to site plan drawing ref: 23036-PJA-01-XX-DR-A-1200 for plot locations and further information.

Planning Materials:
Graphical representation of materials is indicative, please refer to D&A statement for details.

PV:
PV shown indicatively only. Final extent, location and arrangement to be confirmed by SAP consultant at developed design stage to ensure compliance with Approved Document Part L.
In-line PV panel arrangement. Exact size and specification TBC. Provide minimum 400mm clearance from ridge, party wall and roof edges.



CLIENT:
Westshield Ltd.

PROJECT:
Proposed Residential Development
Ashbourne Grove, Stand Golf Club, Whitefield

DRAWING TITLE:
Block B5 - Elevations - 3B5P - 101m2 - Plots 14-15, 32-33, 34-35

DRAWING NUMBER:
23036-PJA-B5-ZZ-DR-A-2200-F

SCALE:
As indicated@A3

DATE:
23/10/24

STATUS:
PLANNING

BY:
CT

CHECKED:
EG

\\pjdco01\Cubefiles\Generated Docs\2456\Drawings\PJA-B5-ZZ-M3-A-9000\23036-PJA-B5-ZZ-M3-A-9000-C.rvt

Studio 2, The Lyceum,
Bath Street, Port Sunlight,
Merseyside, CH62 4UJ
0151 643 1234
admin@paddockjohnson.com
www.paddockjohnson.com
Paddock Johnson Partnership
Limited. Registered in England
and Wales. No. 06684275

PADDOCK
JOHNSON