



Notes: This drawing is the copyright Paddock Johnson Partnership Limited and may not be used without their prior written consent. Written dimensions to be taken in preference to scaled dimensions. Due to the inaccuracies of scanning, scanned images should not be scaled.


+	REV:	DATE:	DESCRIPTION:	BY:
	A	15.09.25	Status updated to Planning	BG
	B	21.11.25	Planning Status Issue	CT
	C	30.04.26	PV panels shown indicatively	CT
	D	15.07.26	Drawing title revised to reflect updated plot numbers following amendments to Site A layout including reduction in total No. of dwellingshouses.	CT

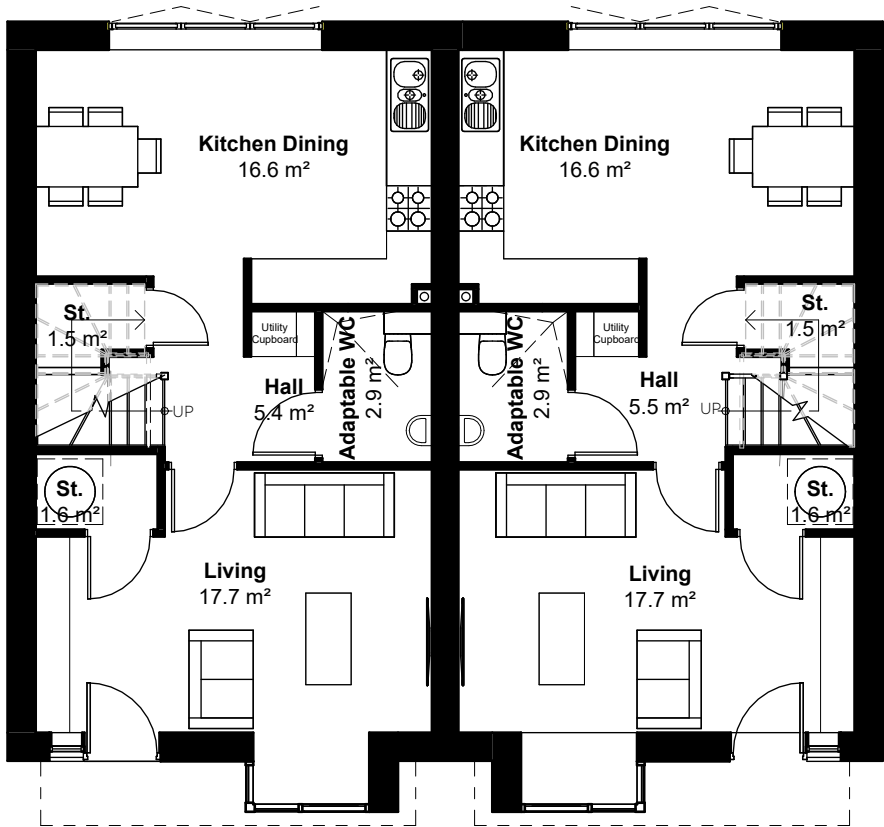

1 Ground Floor
Scale: 1 : 100

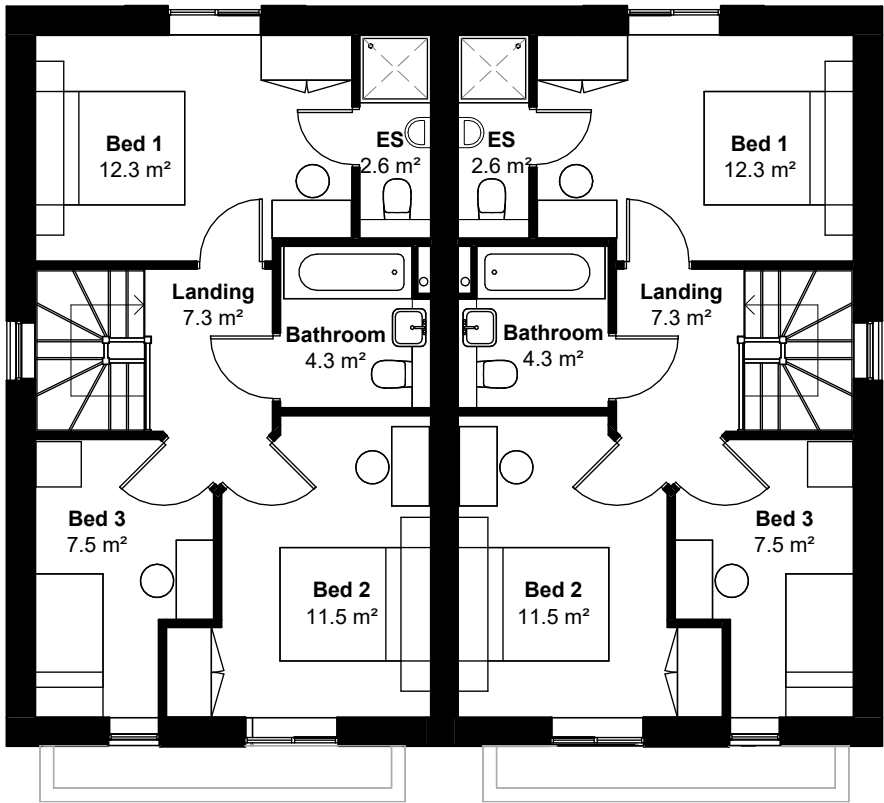

2 First Floor
Scale: 1 : 100

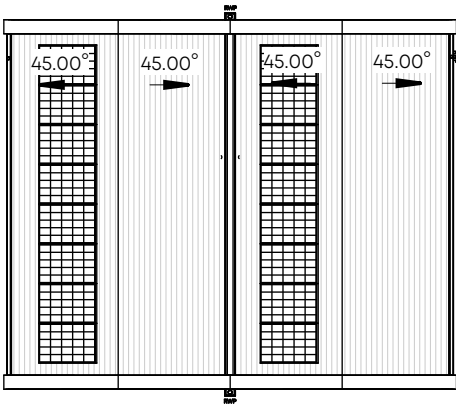

3 Roof Plan
Scale: 1 : 200


Notes:

Please refer to site plan drawing ref: 23036-PJA-01-XX-DR-A-1200 for plot locations and further information.

PV:

PV shown indicatively only. Final extent, location and arrangement to be confirmed by SAP consultant at developed design stage to ensure compliance with Approved Document Part L.

In-line PV panel arrangement. Exact size and specification TBC. Provide minimum 400mm clearance from ridge, party wall and roof edges.

 

VISUAL SCALE 1:100 @ A3

CLIENT:	PROJECT:
Westshield Ltd.	Proposed Residential Development Ashbourne Grove, Stand Golf Club, Whitefield

DRAWING TITLE:
Block B7 - Floor Plans - 3B5P - 96m2 - Plots 5-6

DRAWING NUMBER:	SCALE:	DATE:
23036-PJA-B7-ZZ-DR-A-2000-D	As indicated@A3	27.02.25
STATUS:	BY:	CHECKED:
PLANNING	OM	SH

\\pjpgd01\CubeFiles\Generated Docs\2456\Drawings\PJA-B7-ZZ-M3-A-9000\23036-PJA-B7-ZZ-M3-A-9000-B.rvt

PADDOCKJOHNSON

Studio 2, The Lyceum,
Bath Street, Port Sunlight,
Merseyside, CH62 4UJ
0151 643 1234
admin@paddockjohnson.com
www.paddockjohnson.com
Paddock Johnson Partnership
Limited. Registered in England
and Wales. No. 06684275