




1 Front Elevation
Scale: 1 : 100



3 Side Elevation
Scale: 1 : 100

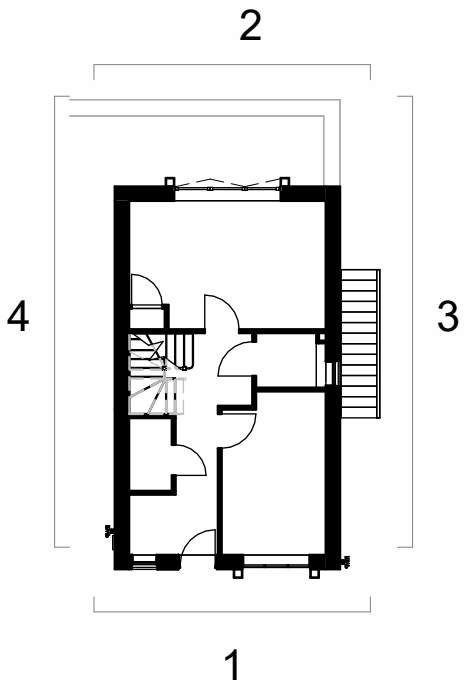

B1 Key Plan
Scale: 1 : 200

Notes:

Please refer to site plan drawing ref: 23036-PJA-01-XX-DR-A-1200 for plot locations and further information.


PV:

PV shown indicatively only. Final extent, location and arrangement to be confirmed by SAP consultant at developed design stage to ensure compliance with Approved Document Part L.


In-line PV panel arrangement. Exact size and specification TBC. Provide minimum 400mm clearance from ridge, party wall and roof edges.

Planning Materials:

Graphical representation of materials is indicative, please refer to D&A statement for details.

 

2 Rear Elevation
Scale: 1 : 100

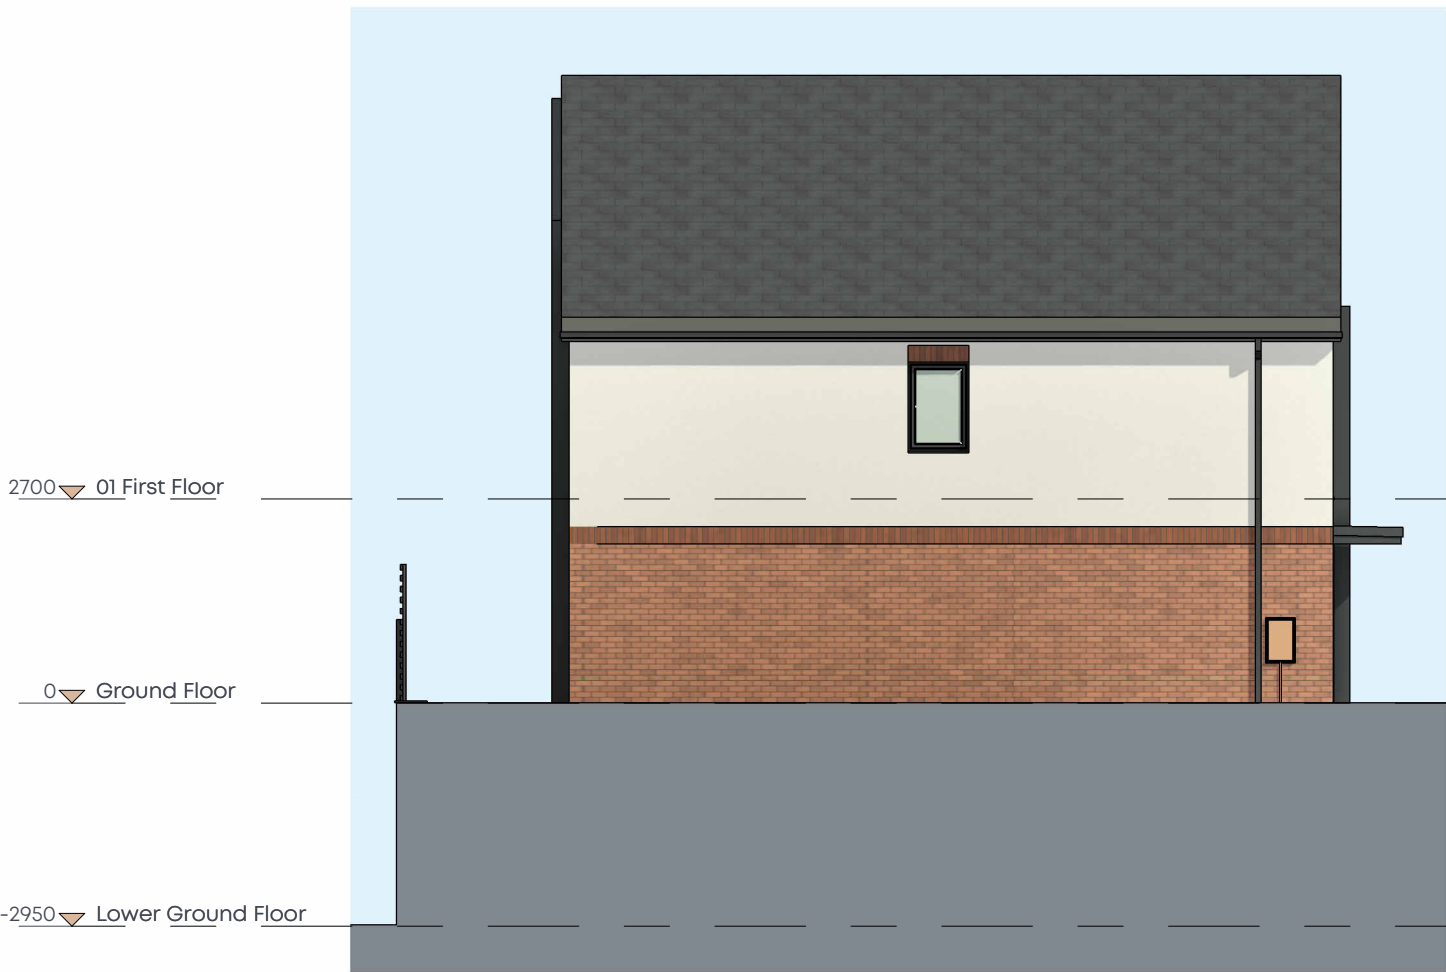

4 Side Elevation
Scale: 1 : 100

+ CLIENT: Westshield Ltd.

PROJECT: Proposed Residential Development
Ashbourne Grove, Stand Golf Club,
Whitefield

DRAWING NUMBER: 23036-PJA-B10-ZZ-DR-A-2200

DRAWING TITLE: B10 - Elevations - 3B6P - 164m2 - Plot 27

STATUS:

STUDIO 2, THE LYCEUM,
BATH STREET, PORT SUNLIGHT,
MERSEYSIDE, CH62 4UJ
0151 643 1234
admin@paddockjohnson.com
www.paddockjohnson.com
Paddock Johnson Partnership
Limited. Registered in England
and Wales. No. 06684275

PADDOCK
JOHNSON

PLANNING

SCALE:	DATE:	BY:	CHECKED:
As indicated@A2	16.07.26	CT	SH