




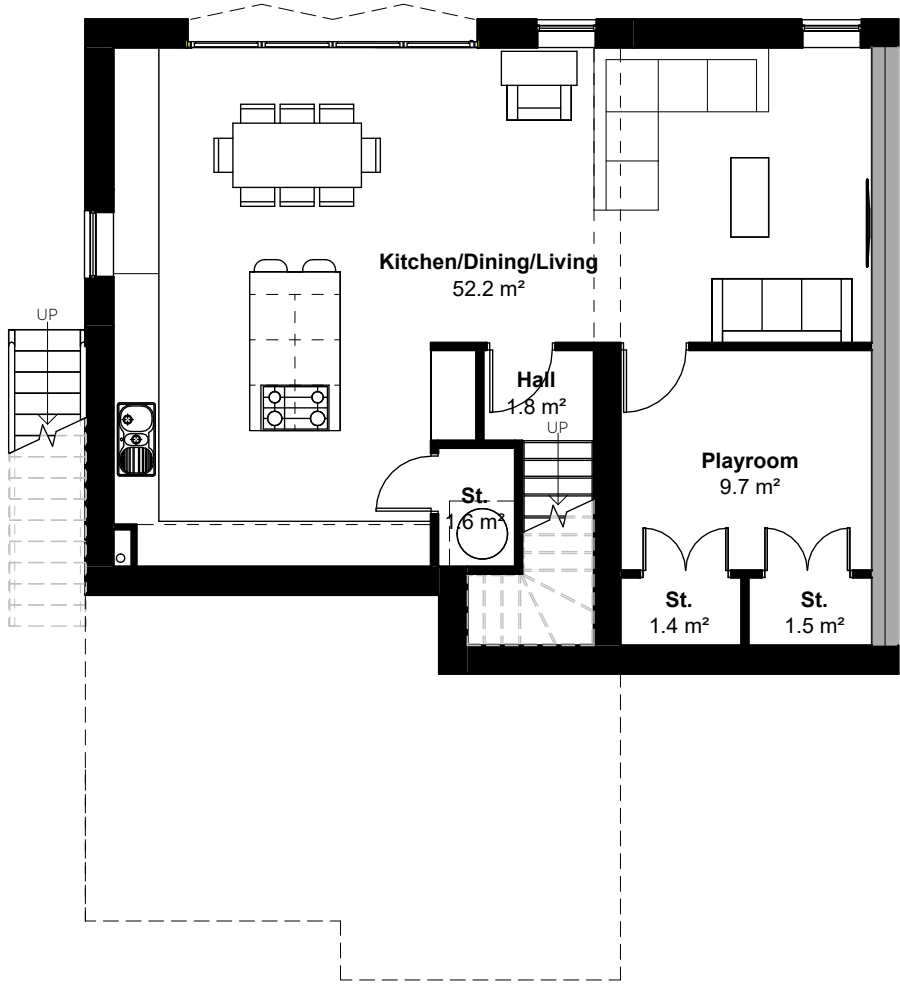


-1 Lower Ground Floor Plan
Scale: 1 : 100

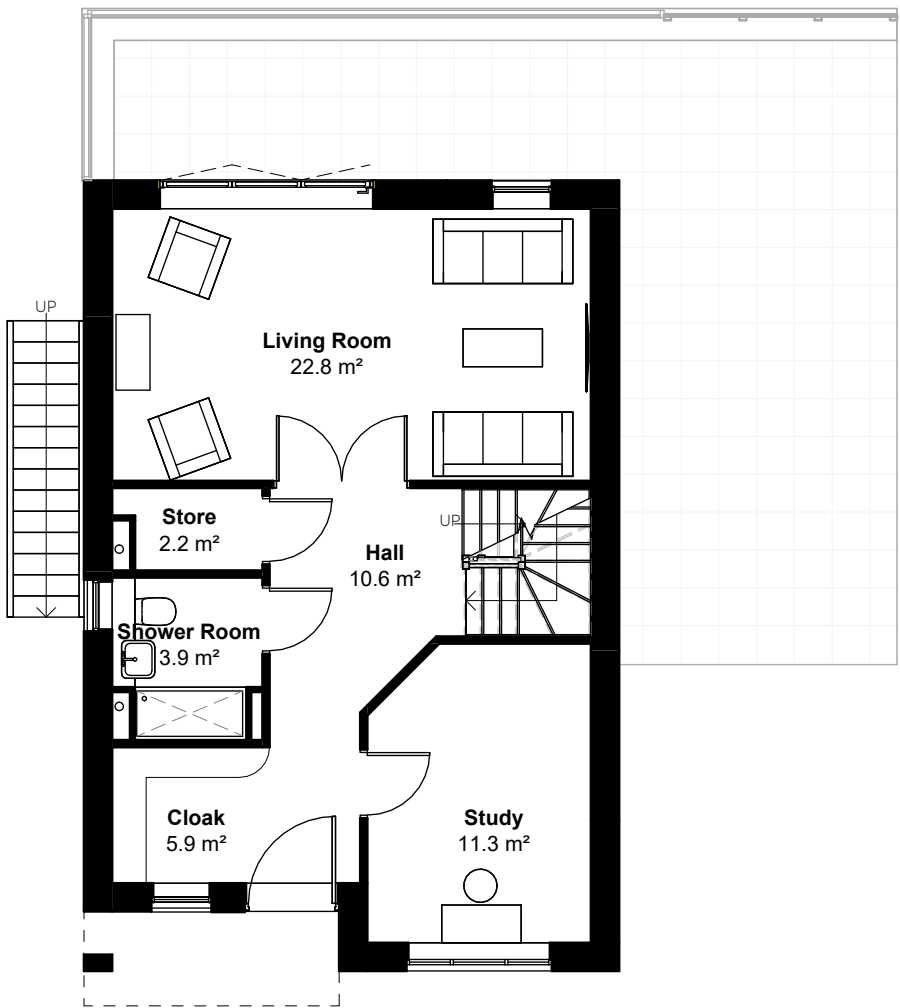

0 Ground Floor Plan
Scale: 1 : 100

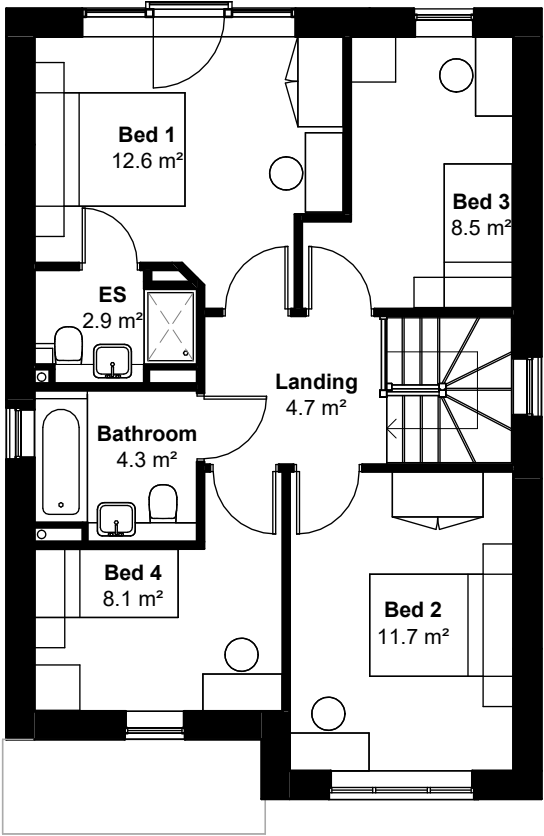

1 First Floor Plan
Scale: 1 : 100

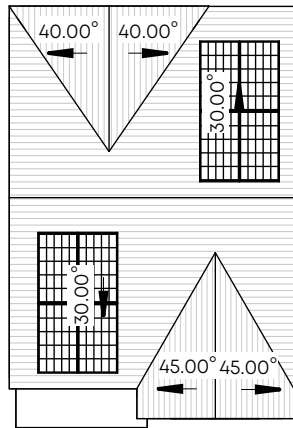

2 C2 Roof Plan
Scale: 1 : 200


Notes:

Please refer to site plan [drawing ref: 23036-PJA-01-XX-DR-A-1200 for further information including house types schedule, location of plot numbers, and accessibility notes.

PV:

PV shown indicatively only. Final extent, location and arrangement to be confirmed by SAP consultant at developed design stage to ensure compliance with Approved Document Part L.

In-line PV panel arrangement. Exact size and specification TBC. Provide minimum 400mm clearance from ridge, party wall and roof edges.

 

© Crown copyright and database rights 2022 OS 1000060149

CLIENT:

Westshield Ltd.

PROJECT:

Proposed Residential Development
Ashbourne Grove, Stand Golf Club,
Whitefield

DRAWING NUMBER:

23036-PJA-C2-ZZ-DR-A-2000

DRAWING TITLE:

C2 - Floor Plans - 4B6P - 192m2 - Plot
28

STATUS:

PLANNING

SCALE:	DATE:	BY:	CHECKED:
As indicated@A2	14.07.26	CT	SH