


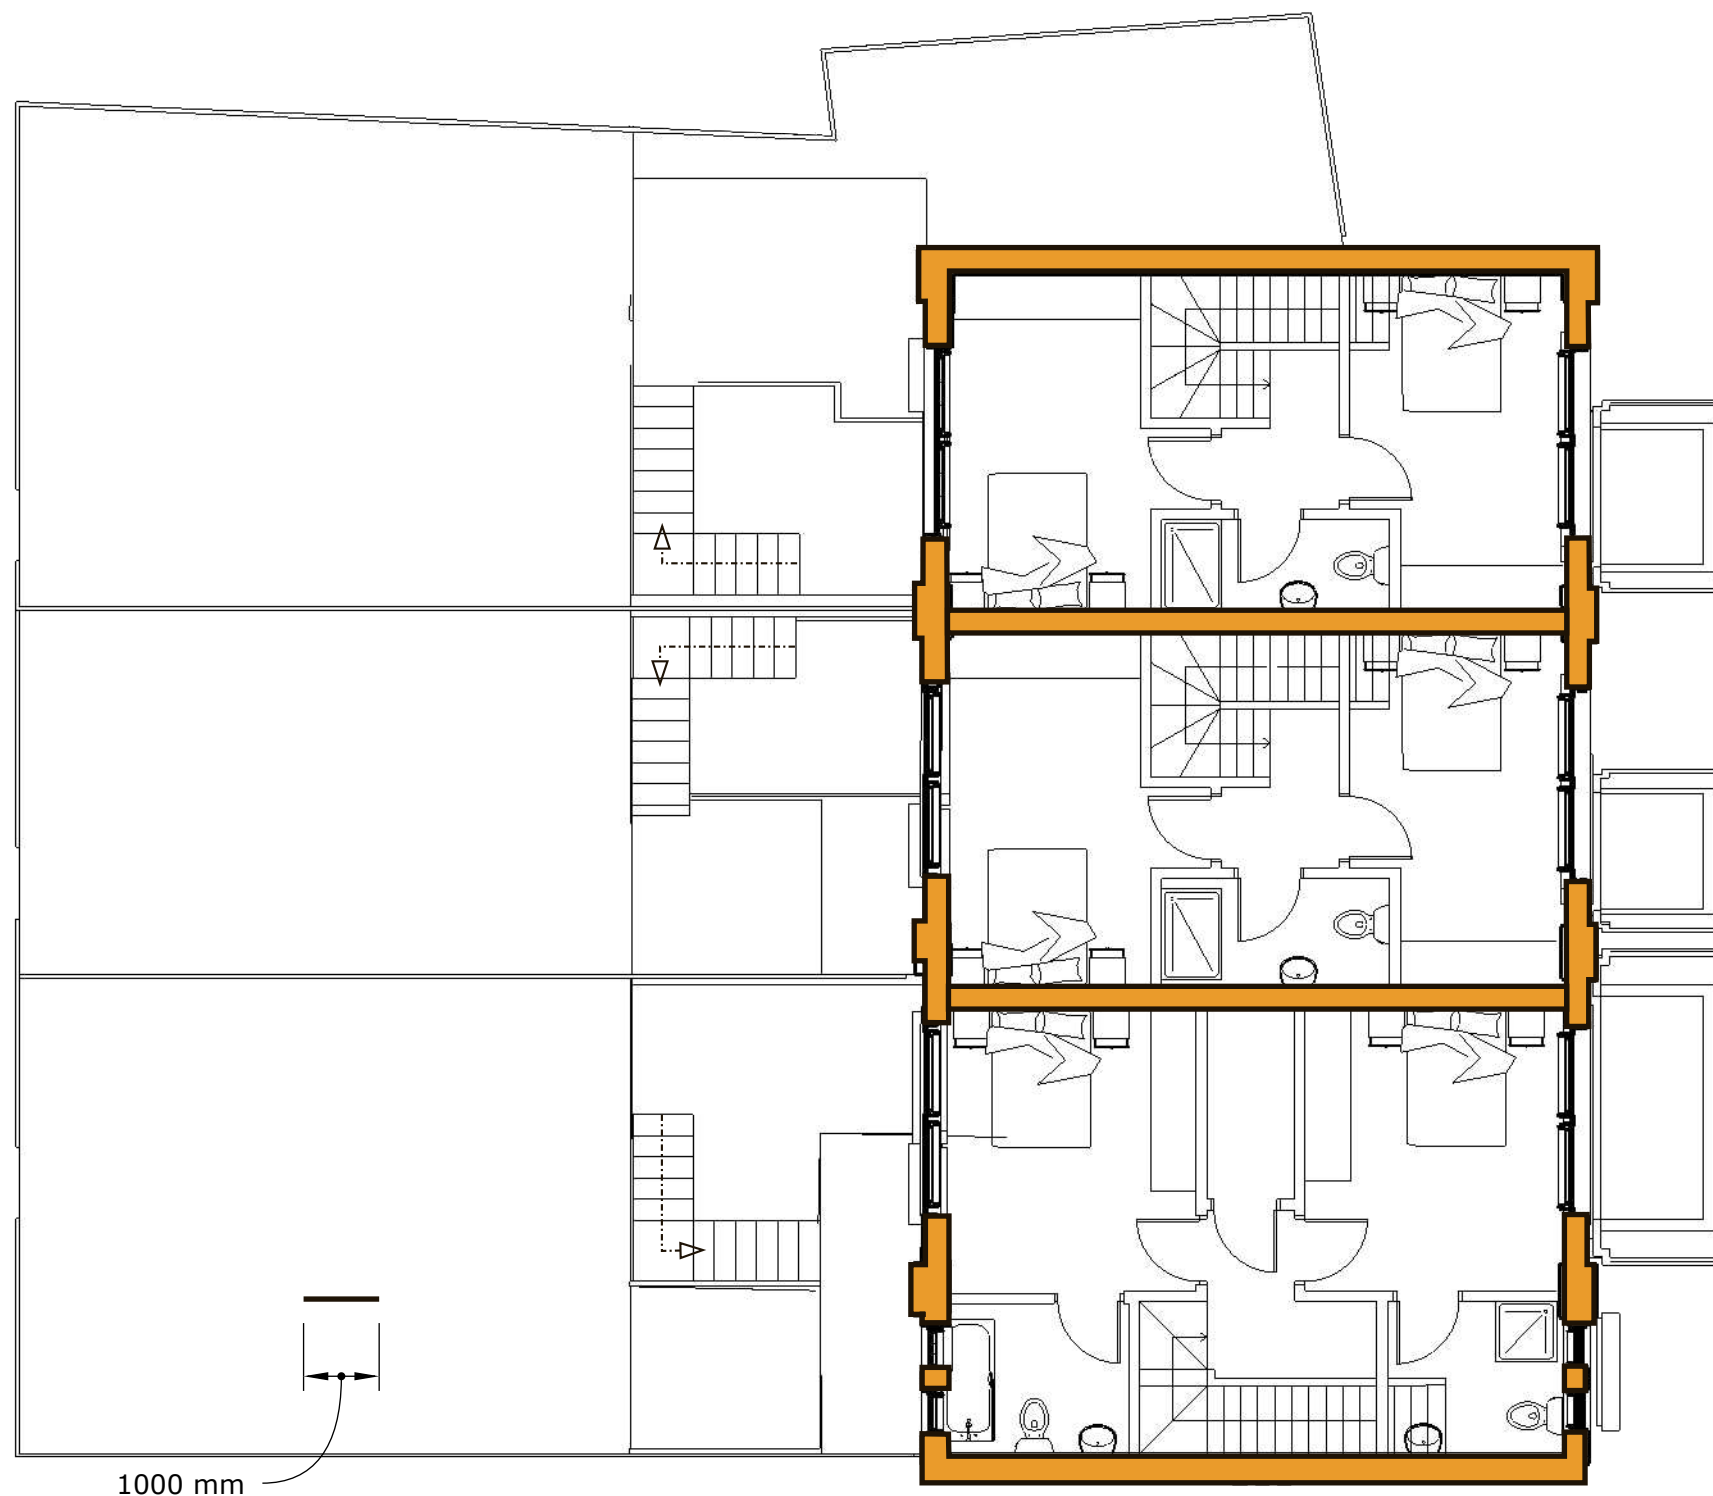

Townhouse First Floor Plan - As Proposed

F	Scheme design updates			EJG/II	22/03/22	 HOWARD & SEDDON A.R.I.B.A. CHARTERED ARCHITECTS 64 WASHWAY ROAD SALE, CHESHIRE, M33 7RE TEL NO. 0161 - 973 8296 FAX NO. 0161 - 962 3485 E-MAIL : ADMIN@HOWARDANDEDSON.CO.UK	Project PROPOSED RESIDENTIAL DEVELOPMENT LAND TO REAR OF EARL STREET PRESTWICH M25 1GQ	Title First floor as proposed	Drawn EJG/II	DRG no. 14,347 37
E	Scheme design updates	E2 sixth ISSUE	EJG/II	15/03/22	Date 27/07/22					
D	Scheme design updates			EJG/II	9/12/21		Client Mr. MEDHDI YAZDANPANA			
C	Scheme design updates			EJG/II	21/06/21					
B	Scheme design updates			EJG/II	16/06/21					
A	Scheme design updates			VK	25/05/21					
Rev	DESCRIPTION			By	Date			Scale 1:100(A3)	Amendment G	