


A3 Size

Scale 1:100

FOR PLANNING PURPOSED ONLY. USE FIGURED DIMENSIONS ONLY. SUBJECT TO SITE SURVEY AND ALL NECESSARY CONSENTS. ALL DIMENSIONS TO BE CHECKED BY USER AND ANY DISCREPANCIES, ERRORS OR OMISSIONS TO BE REPORTED TO THE ARCHITECT BEFORE THE WORK COMMENCES. THIS DRAWING IS TO BE READ WITH ALL OTHER RELEVANT MATERIALS

Revision	Notes	Date	Drawn
A			

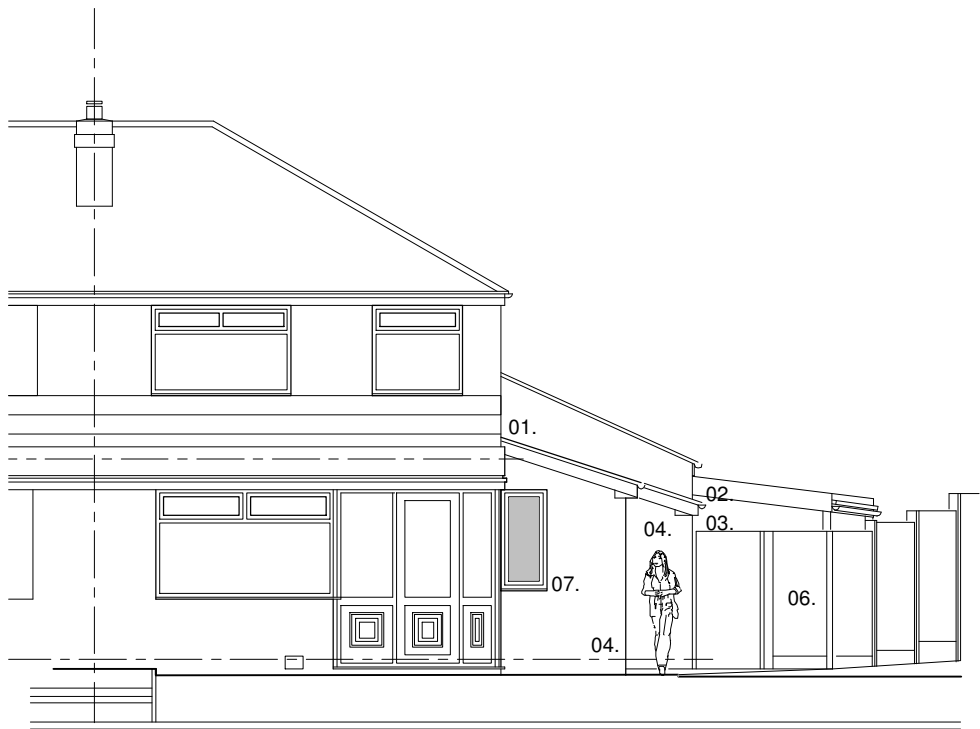

Proposed West Elevation



Proposed South Elevation

LEGEND

- 01. Concrete interlocking tile
- 02. Rainwater good to match existing
- 03. uPVC soffits and fascias
- 04. Brickwork to match existing
- 05. Rooflight
- 06. Existing concrete post and timber panel fence
- 07. uPVC window obscure glazing

Scale Bar 1:100

FuZED ARCHITECTURE

FuZED A+D, Jactin House, 24 Hood Street, Ancoats, Manchester M4 6WX
Tel: 0161 724 8006 Email: fuzedarchitects@gmail.com

Project:	12 Ridge Crescent, Whitefield M45 8FN
Client:	Ms S Byrne
Content:	Planning Submission Proposed Elevations

+

DESIGN

Contract No.	1298
Dwg No.	2.02
Revision	-
Date	October '22