
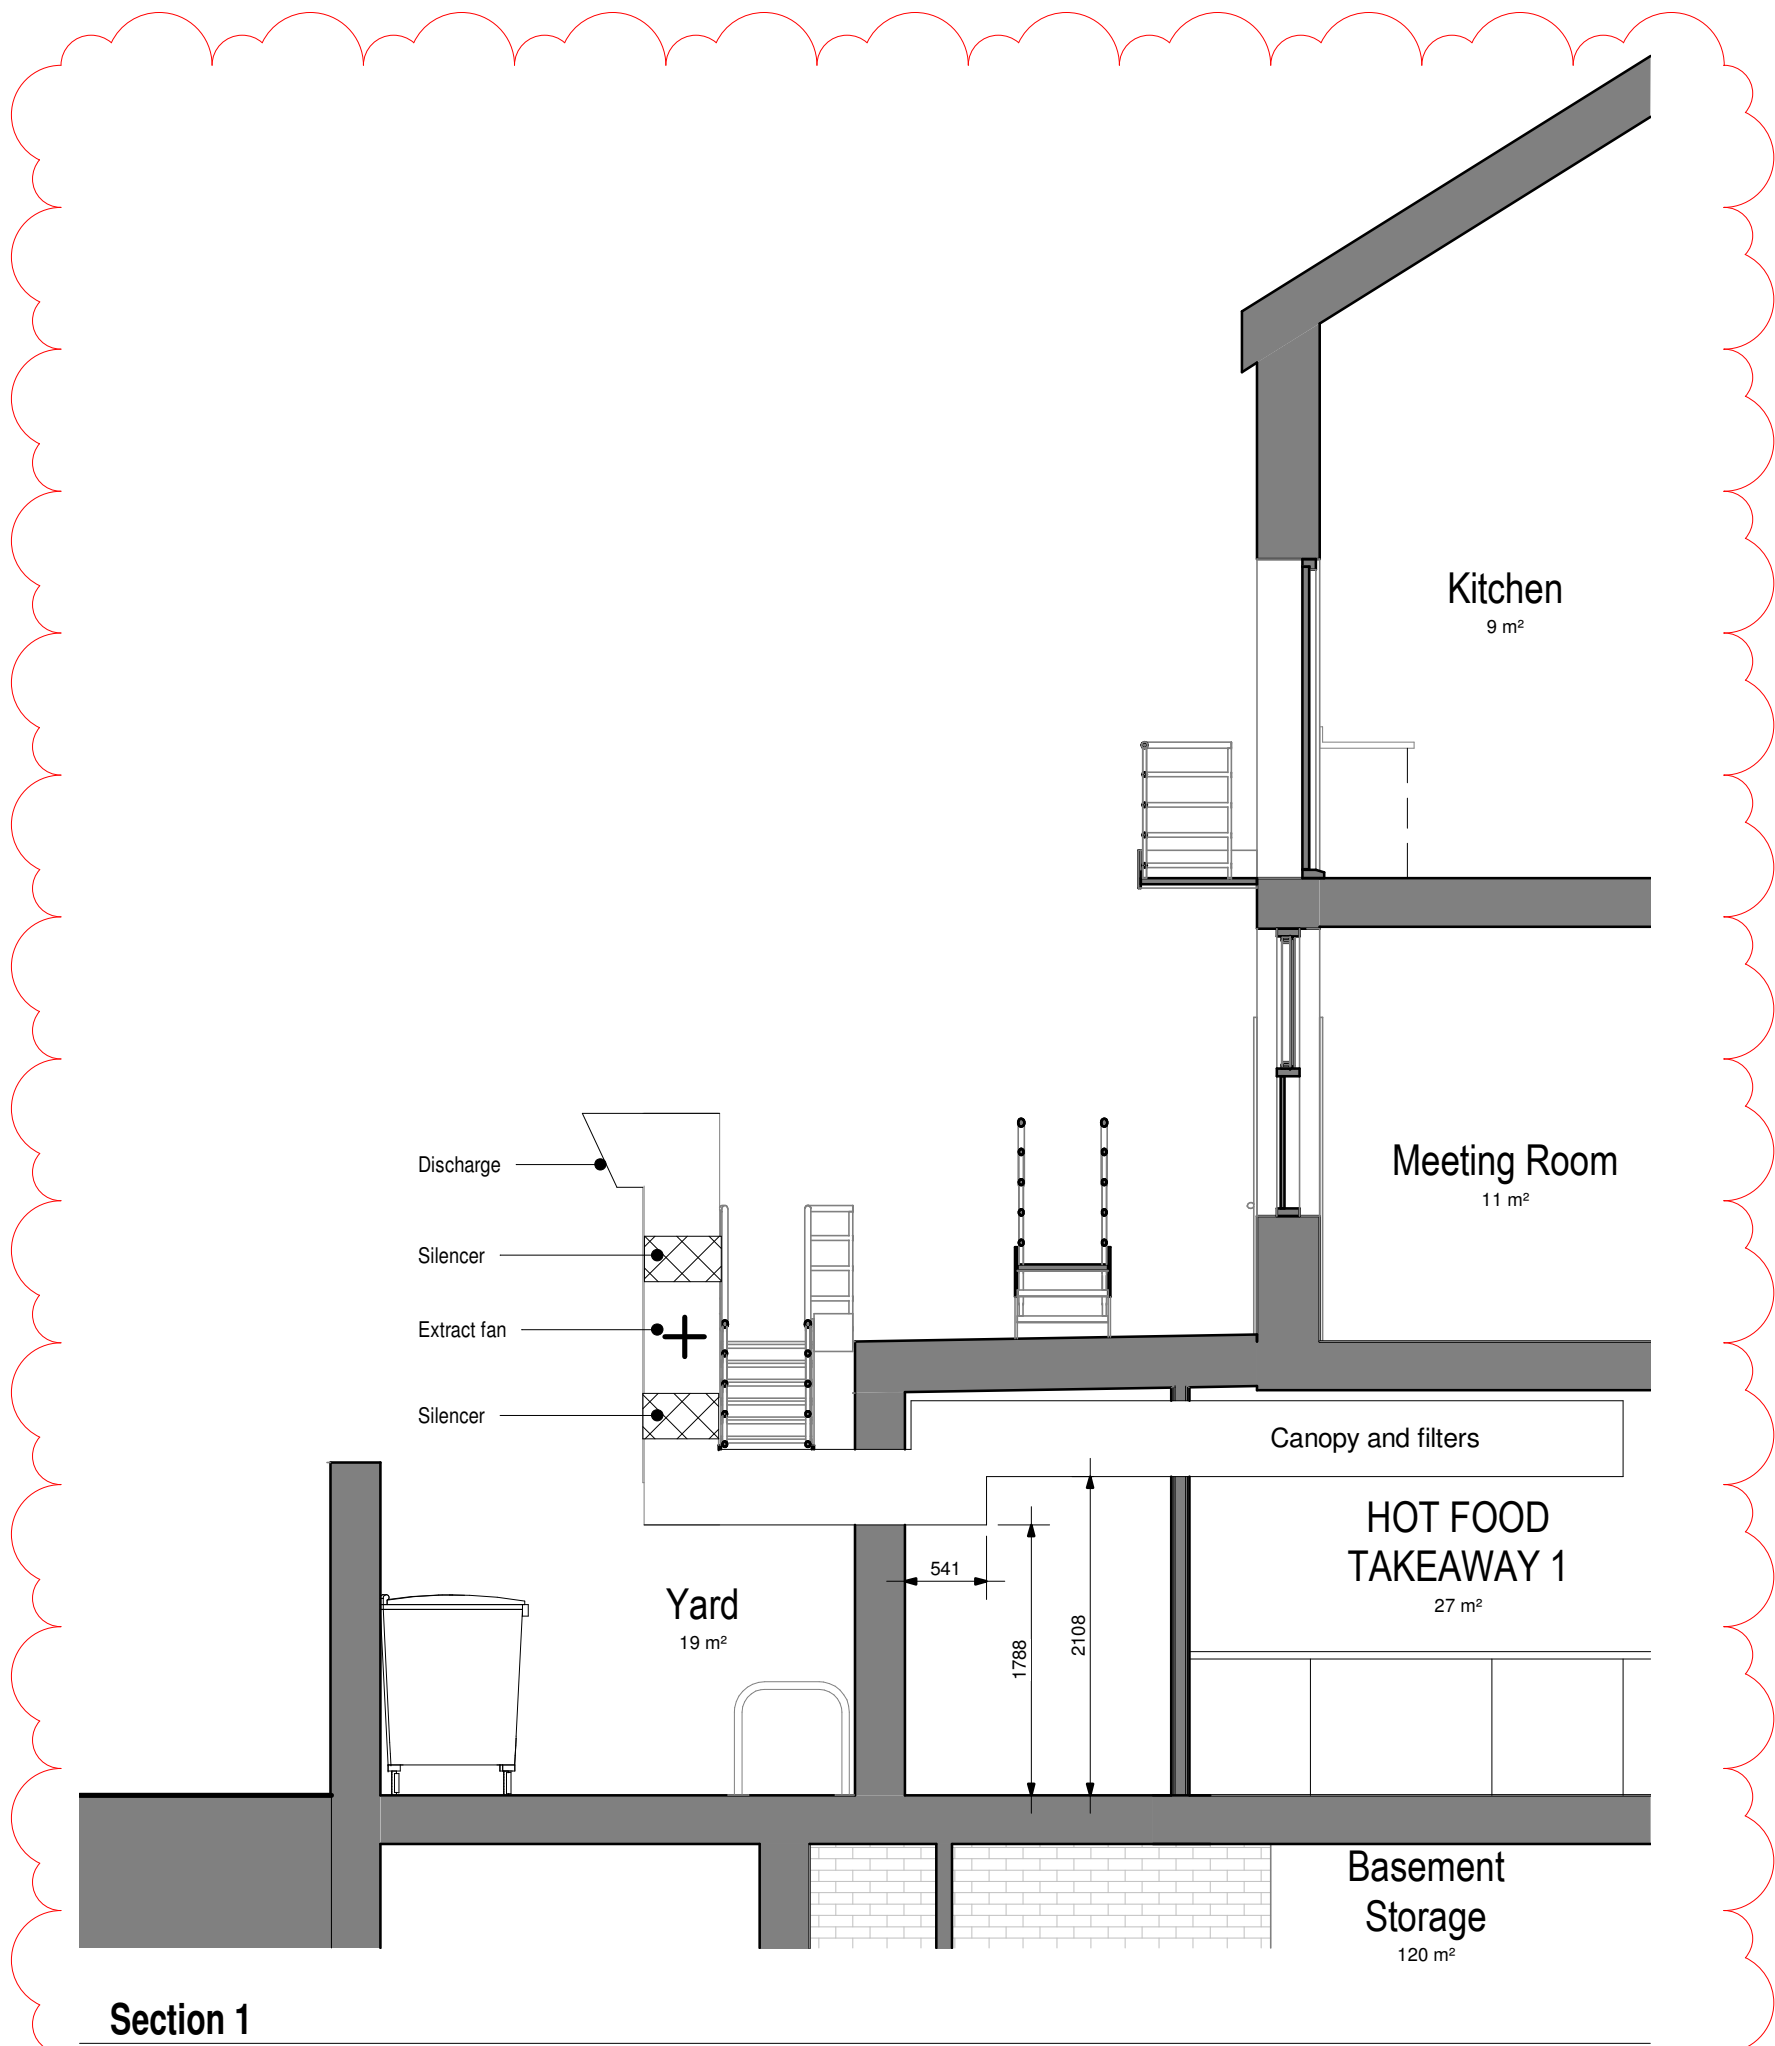
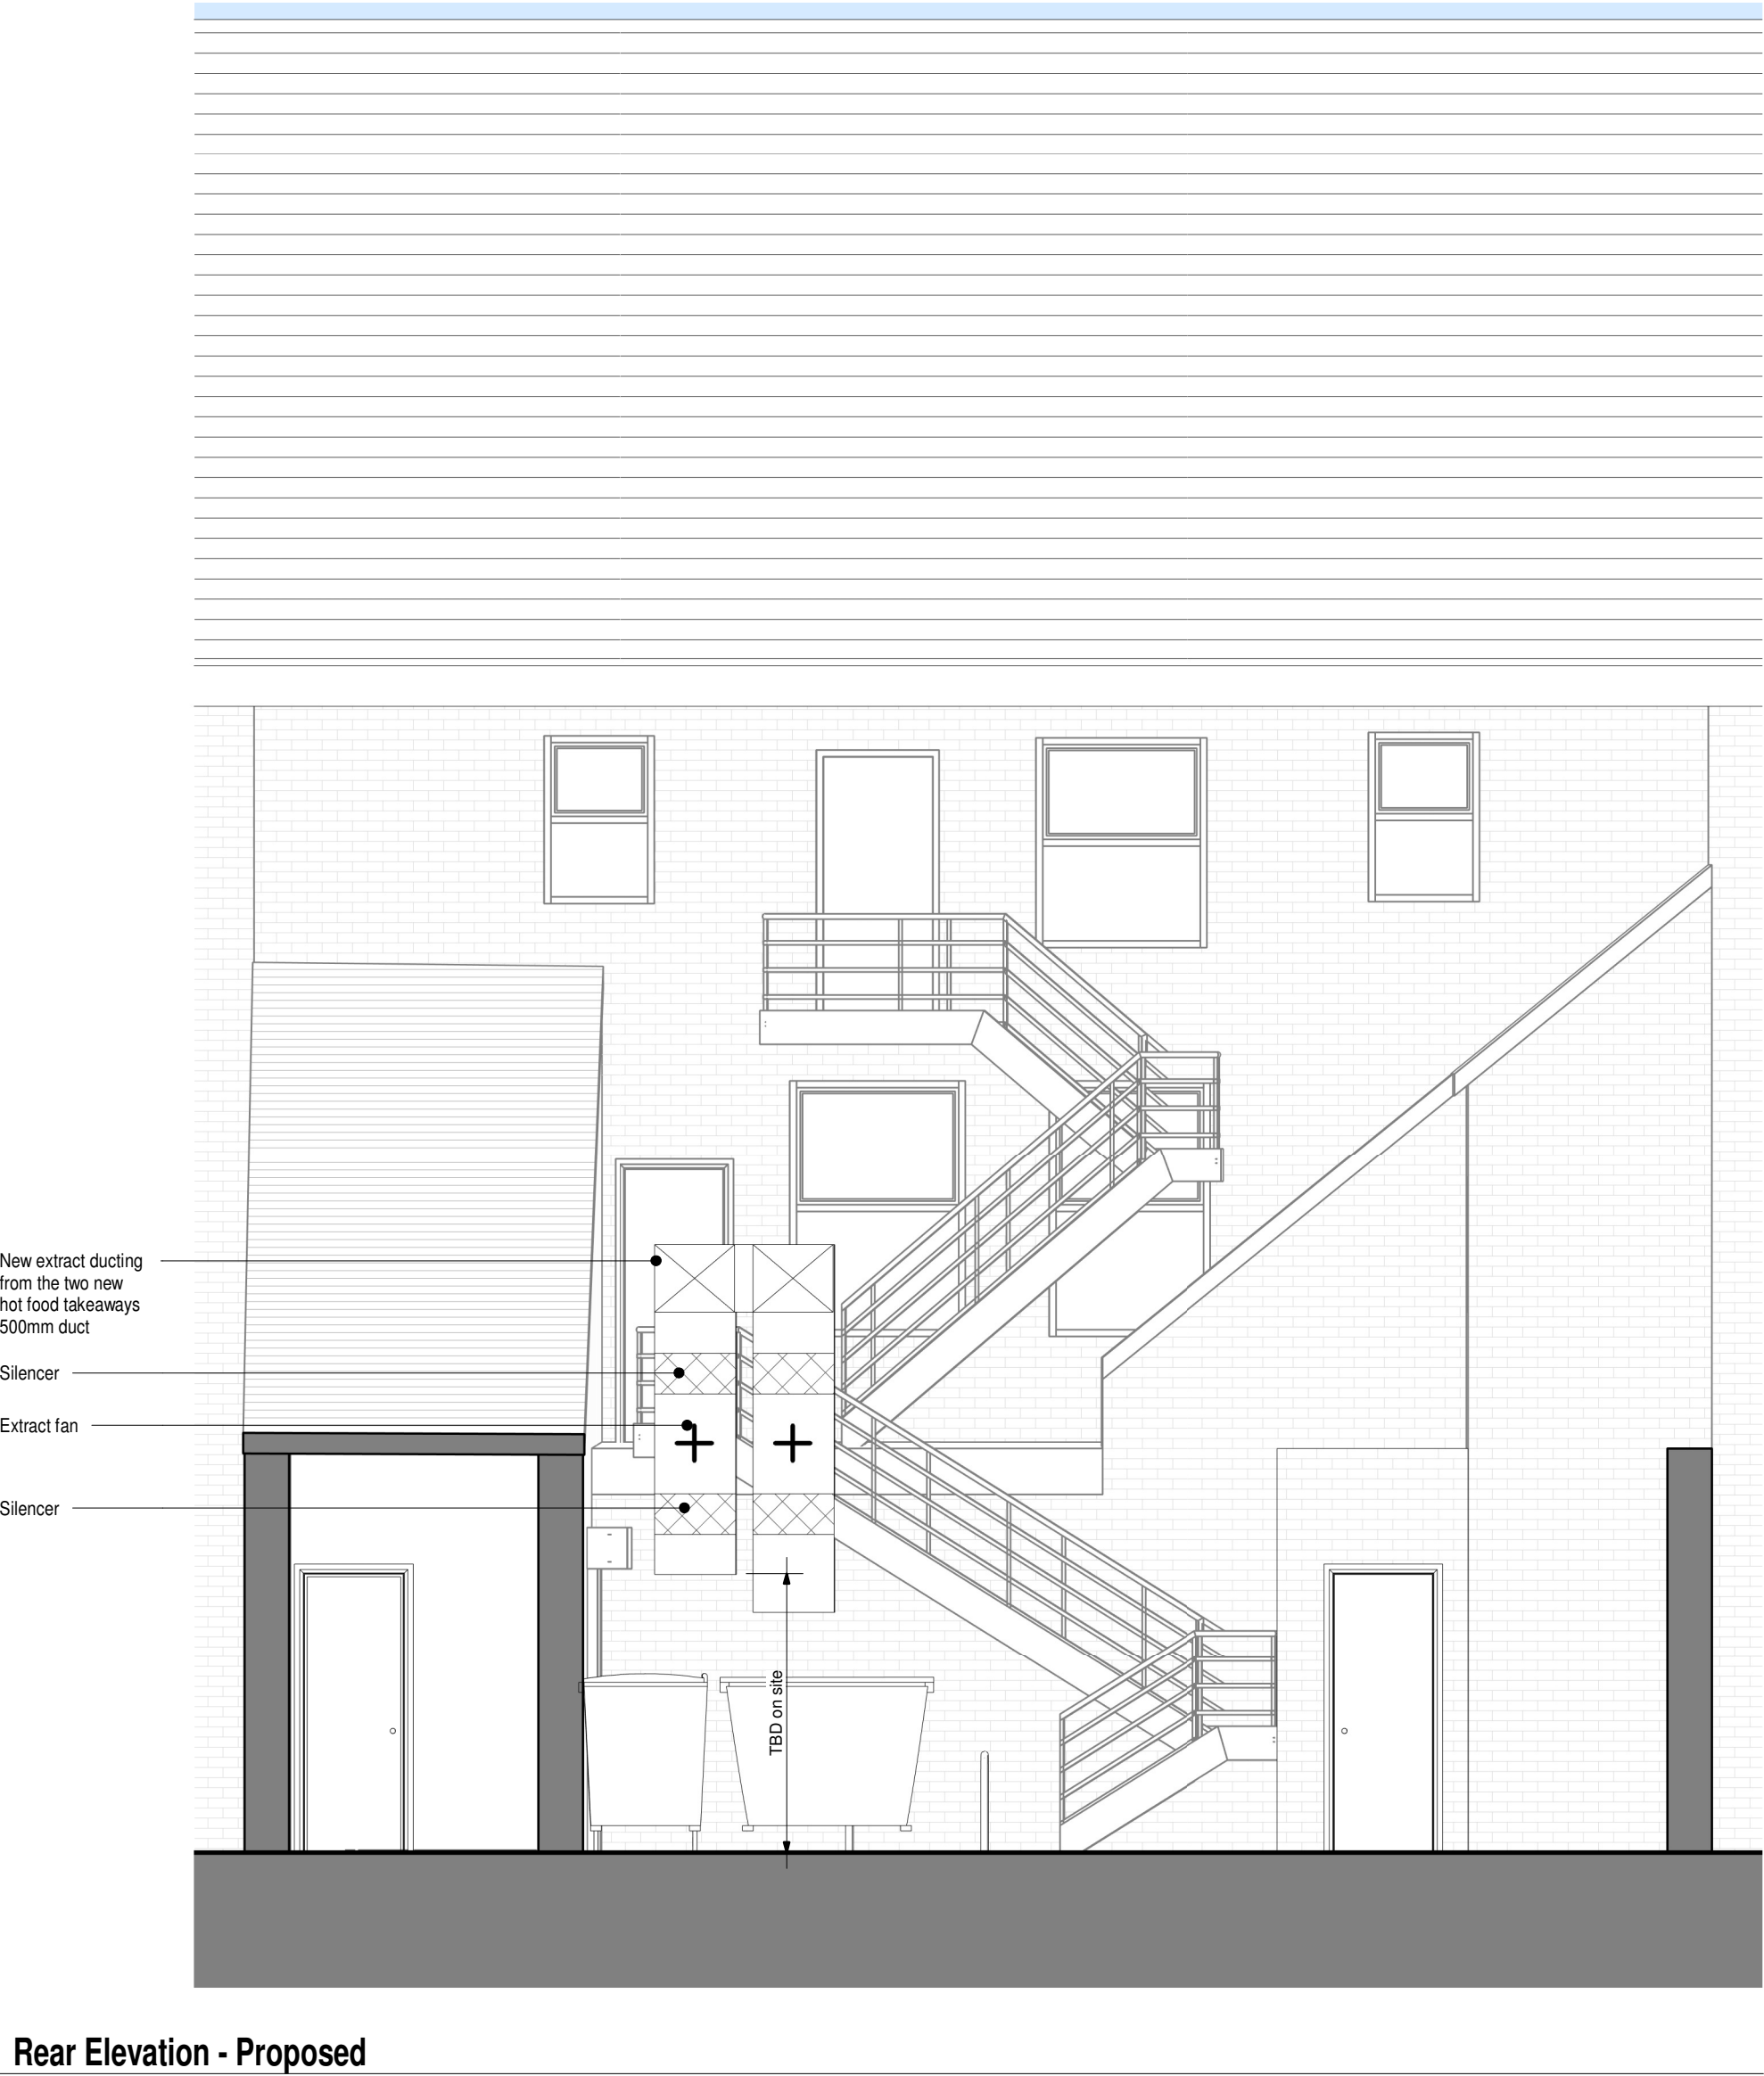


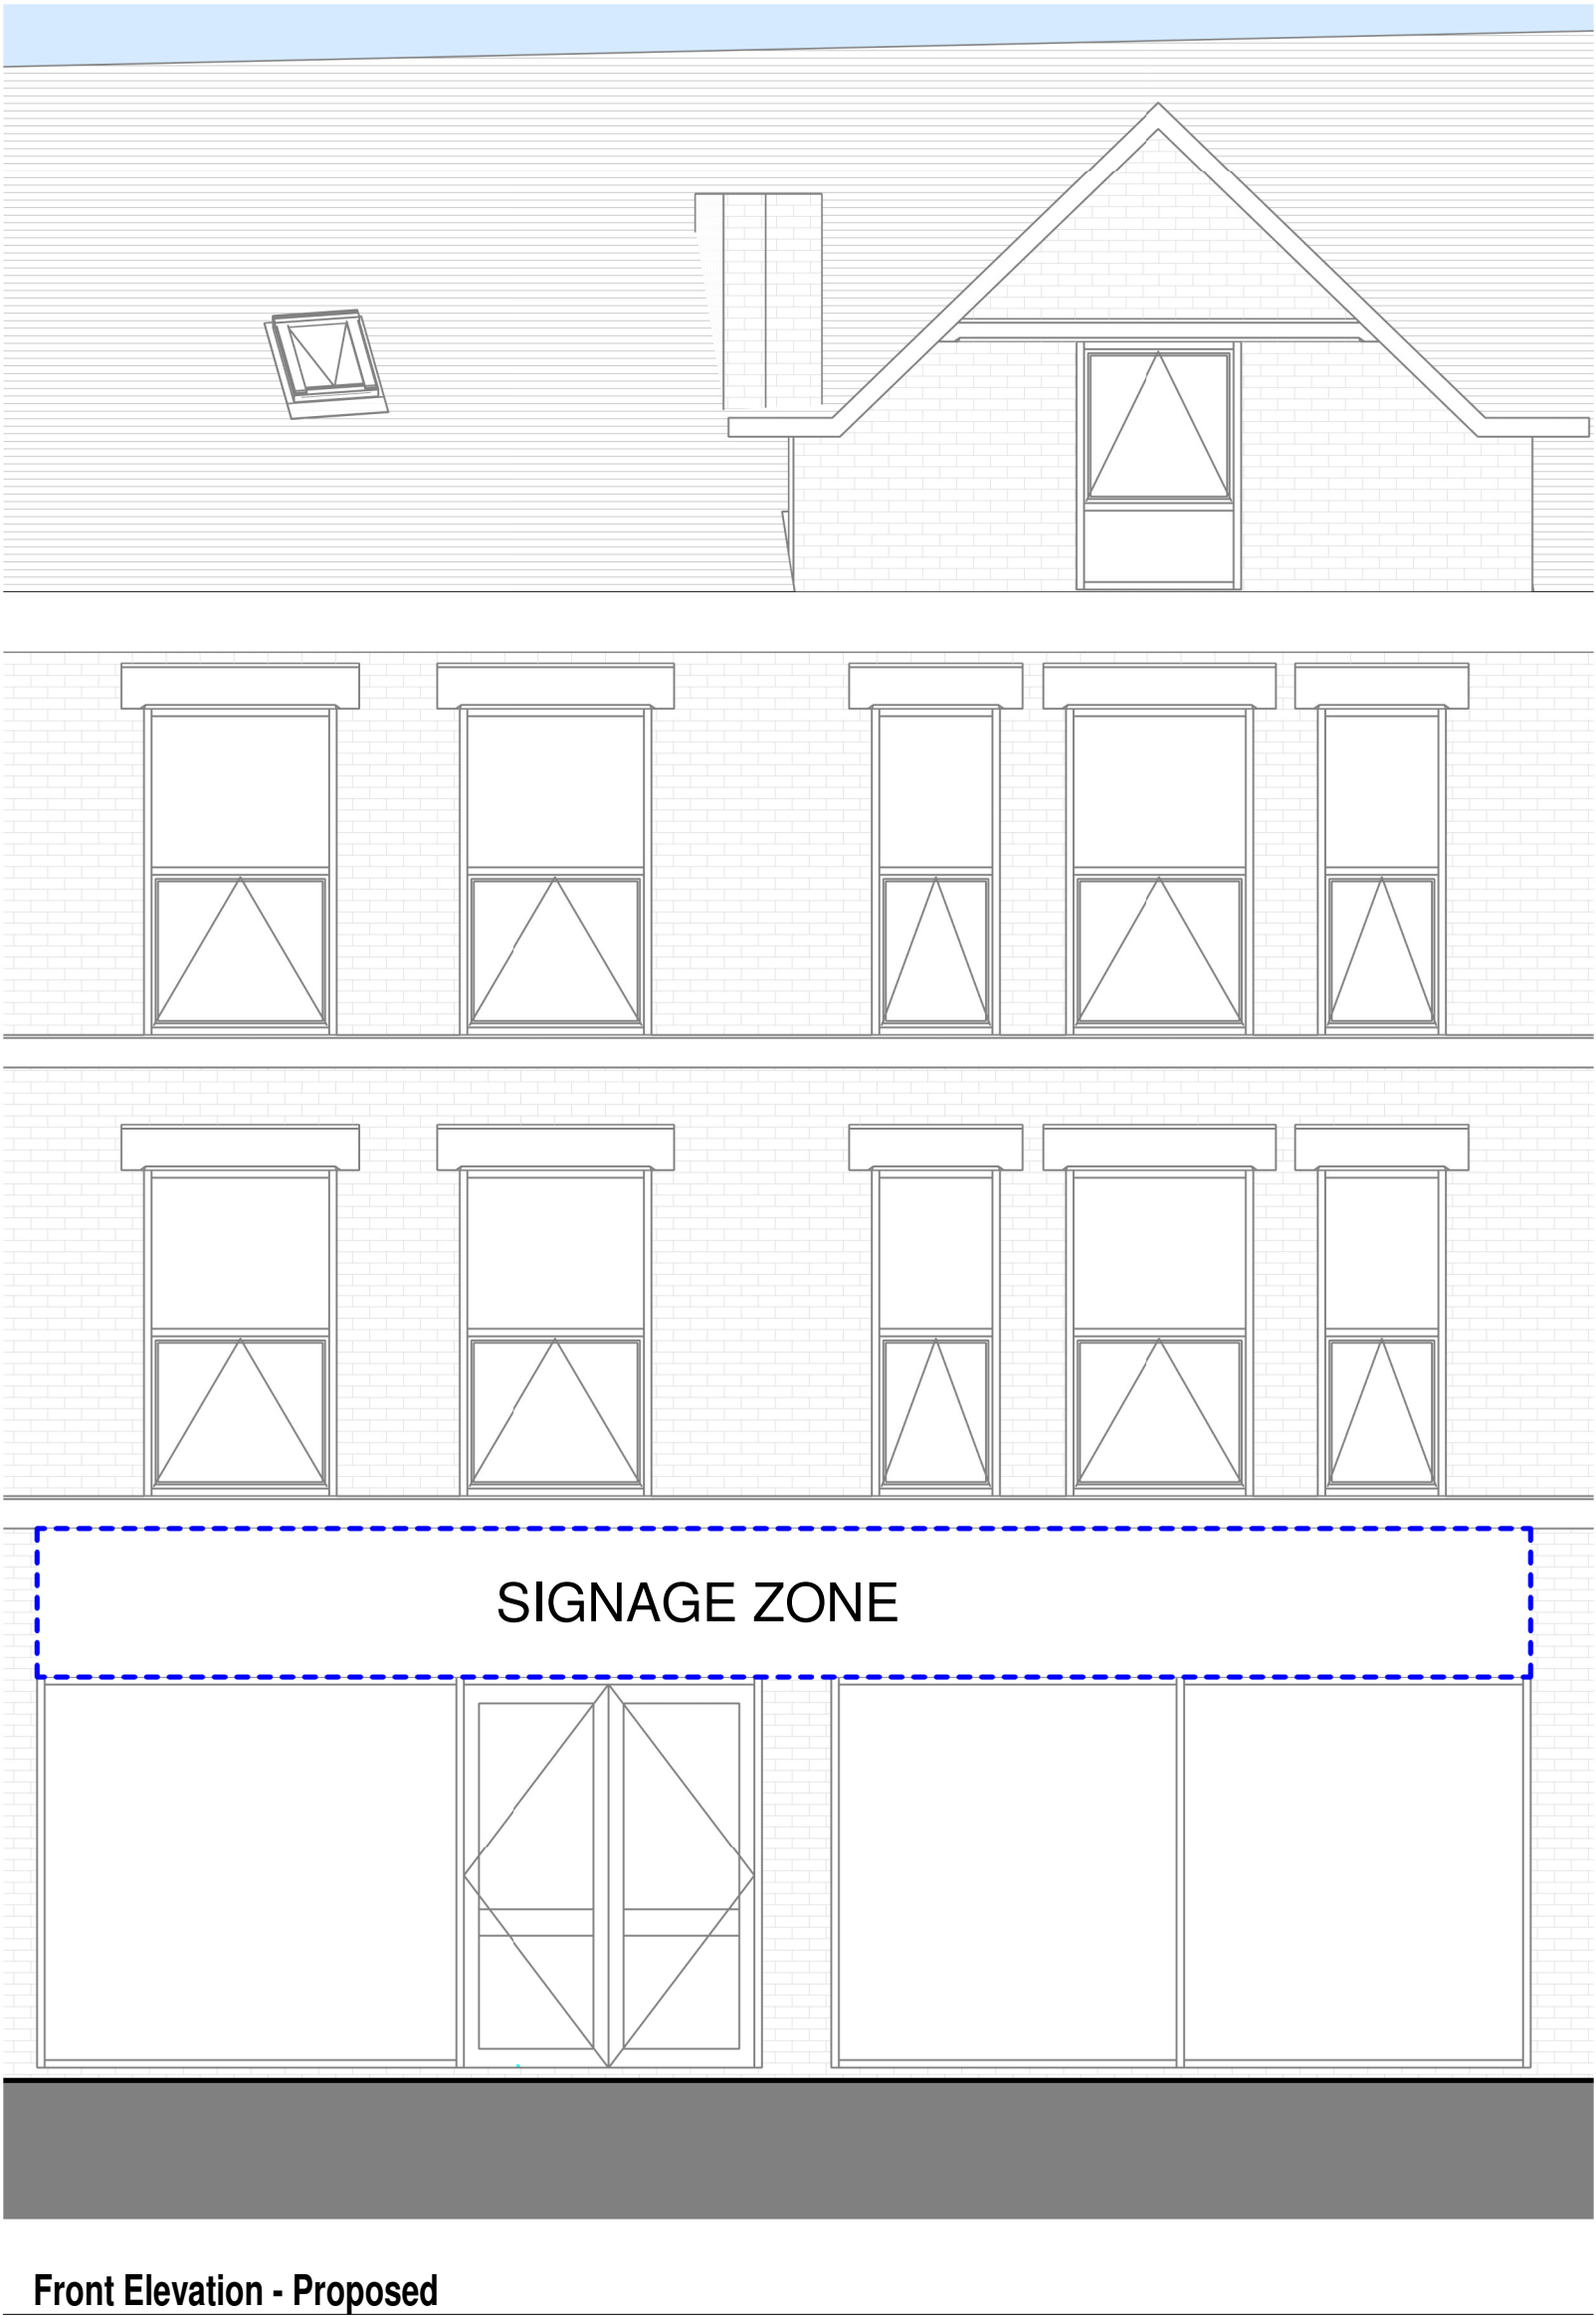

A	Rev. No.	Added sections	10.04.24
	Description	Date	
DirC Architectural Ltd. 13 Piggott Gardens, Moston Manchester M40 5UG t: 0161 833 4088 e: dirc@dirc.co.uk			
Client Assh Properties Limited			
Project Change of use from Shop and Premises (Class E(a)) to: - Ground Floor - Sui Generis (two number hot food takeaways) and Class E(a) Retail Unit - First Floor - Class E(c)(iii) Commercial Unit - Second and Third Floor - C3(a) Two Bedroom Apartment			
Project Address 85 The Rock, Bury BL9 0NB			
Sheet title Proposed Front and Rear Elevations			
Project number 1956	Date 03.03.2024		
Drawn by DirC	Checked by DirC		
Drawing Number 1956.202	Scale @ A1 1 : 50	Revision REVA	