


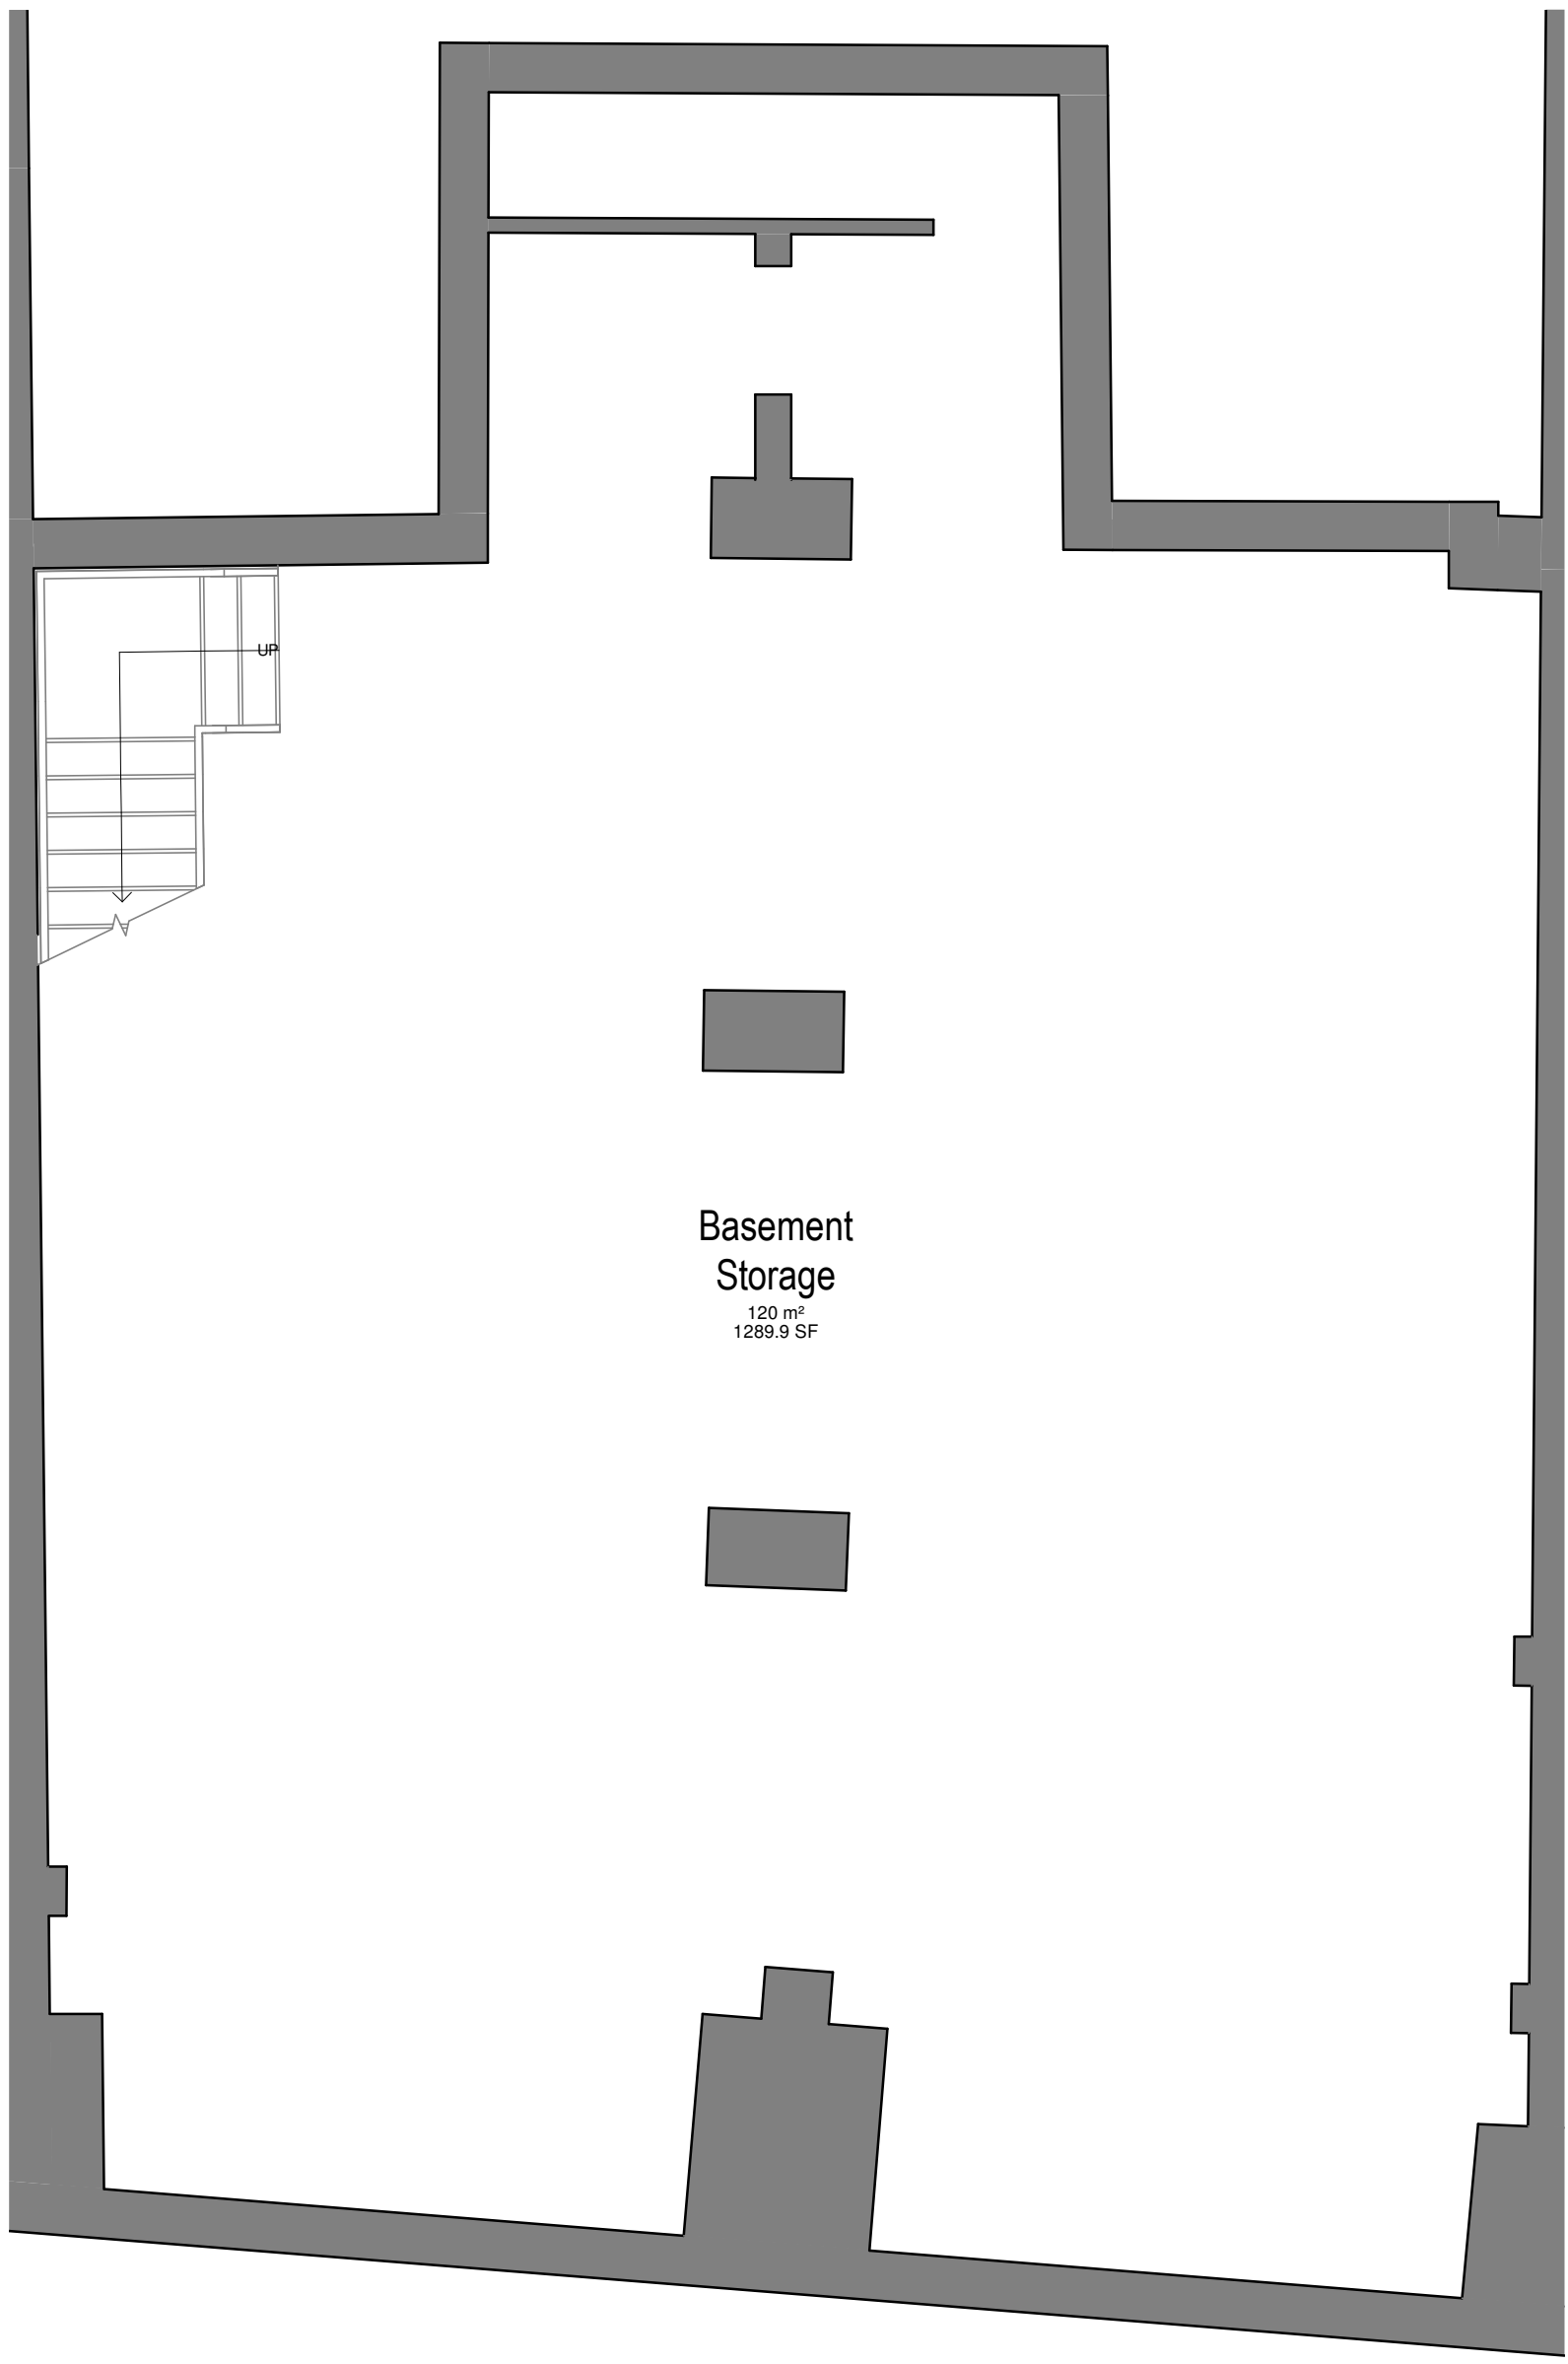


Proposed - Basement Floor Plan
1:50




Separating Floor Detail


- Existing floor boards reinstated after joists insulation installed
- 2 layers of 8mm thick OSB boards (25kg/m2)
- 25mm thick resilient layer Acoustic ROCKFLOOR 200kg/m3
- Existing timber joists
- 100mm rockwool acoustic slabs min. 10kg/m3
- Existing ceiling lining

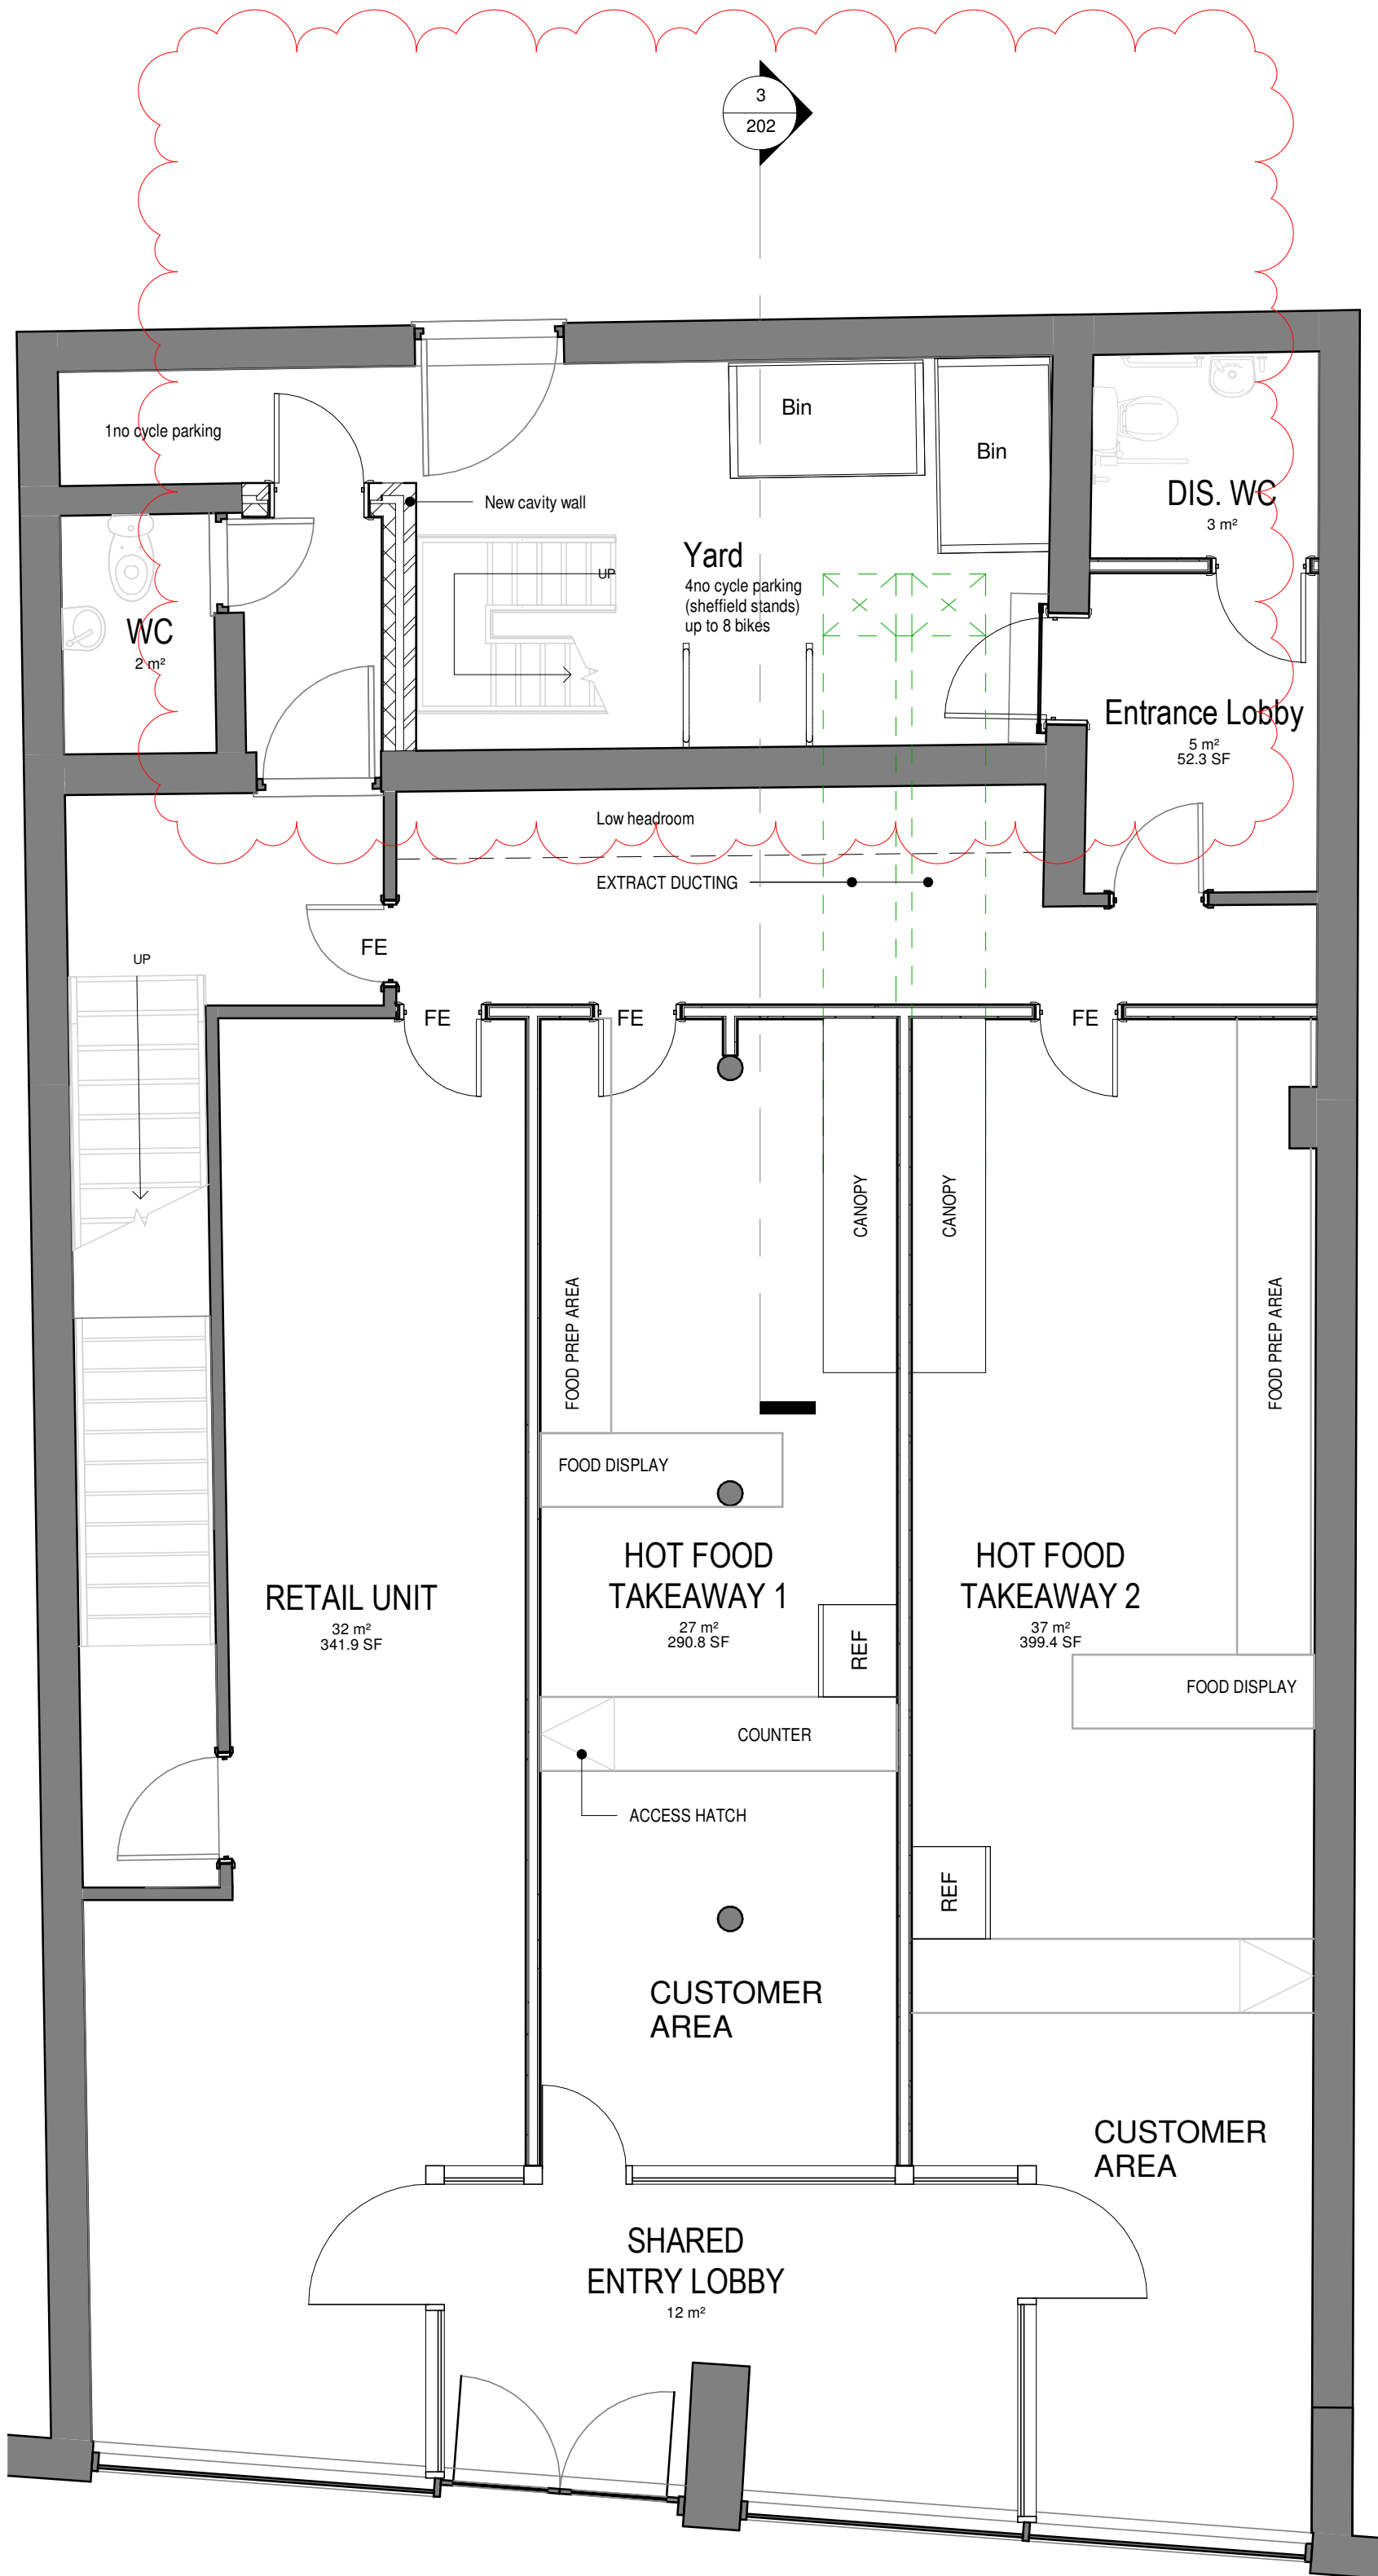


Proposed - Ground Floor Plan
1:50

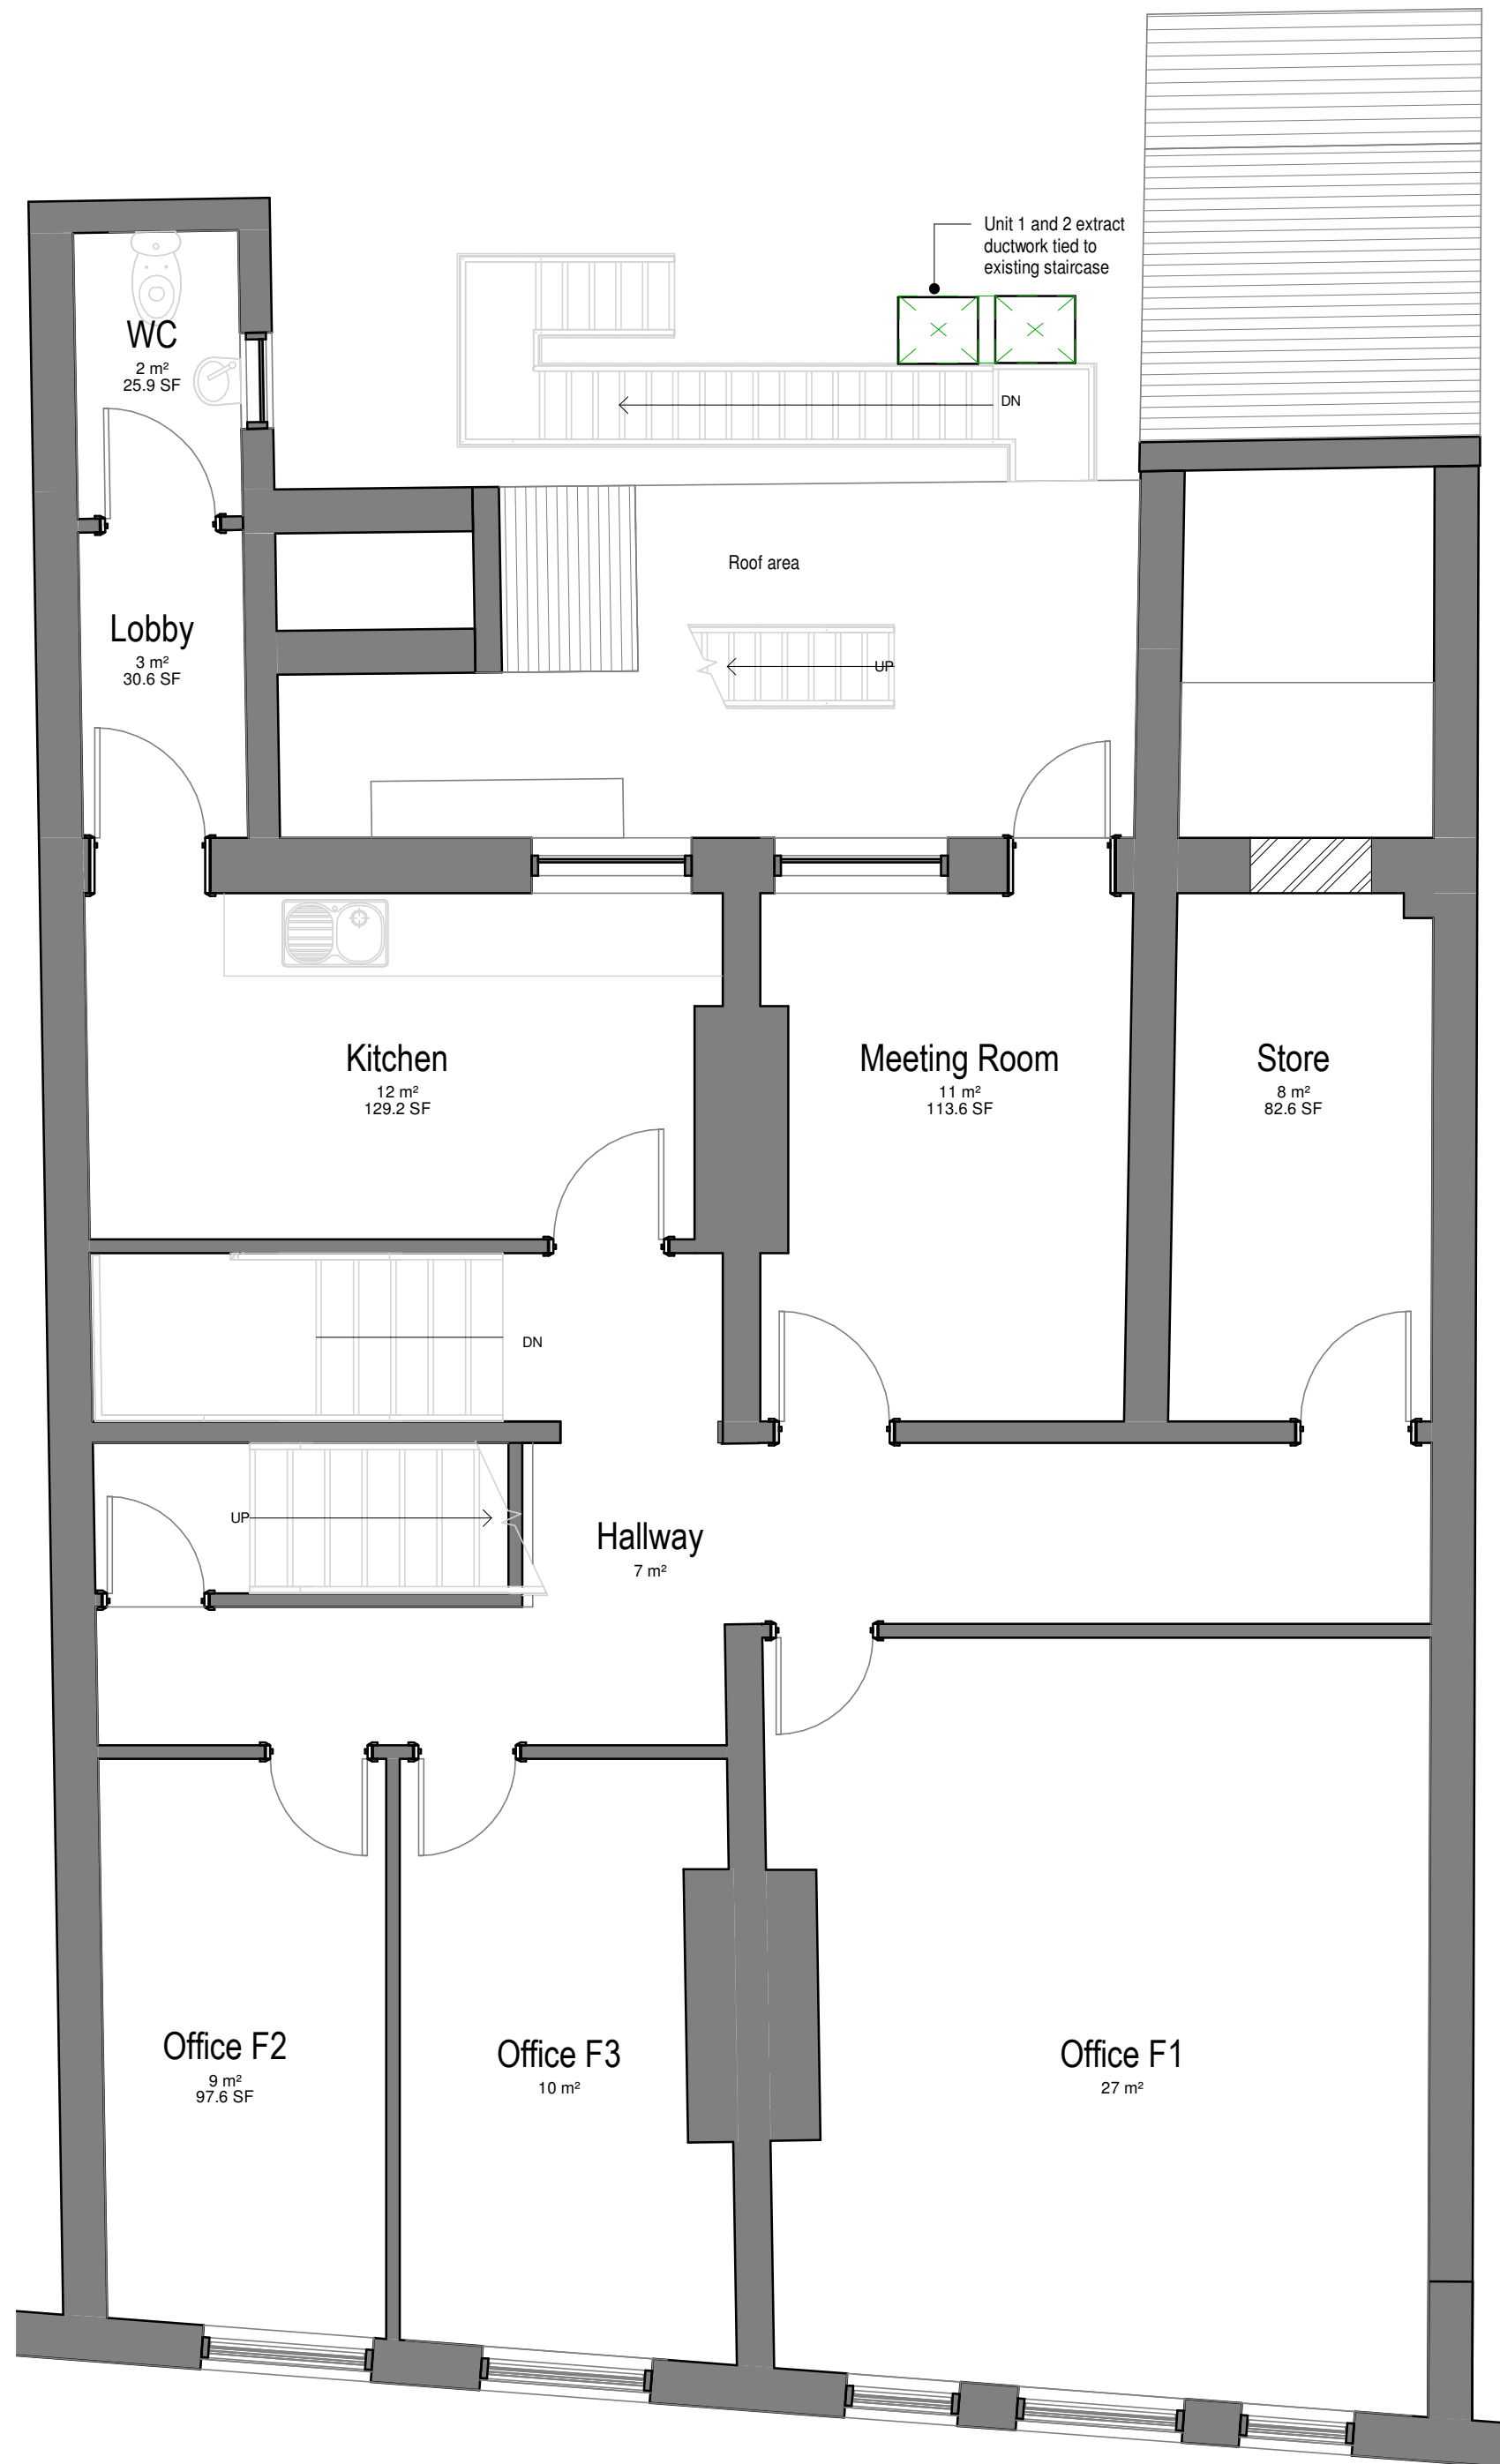

Proposed - First Floor Plan
1:50

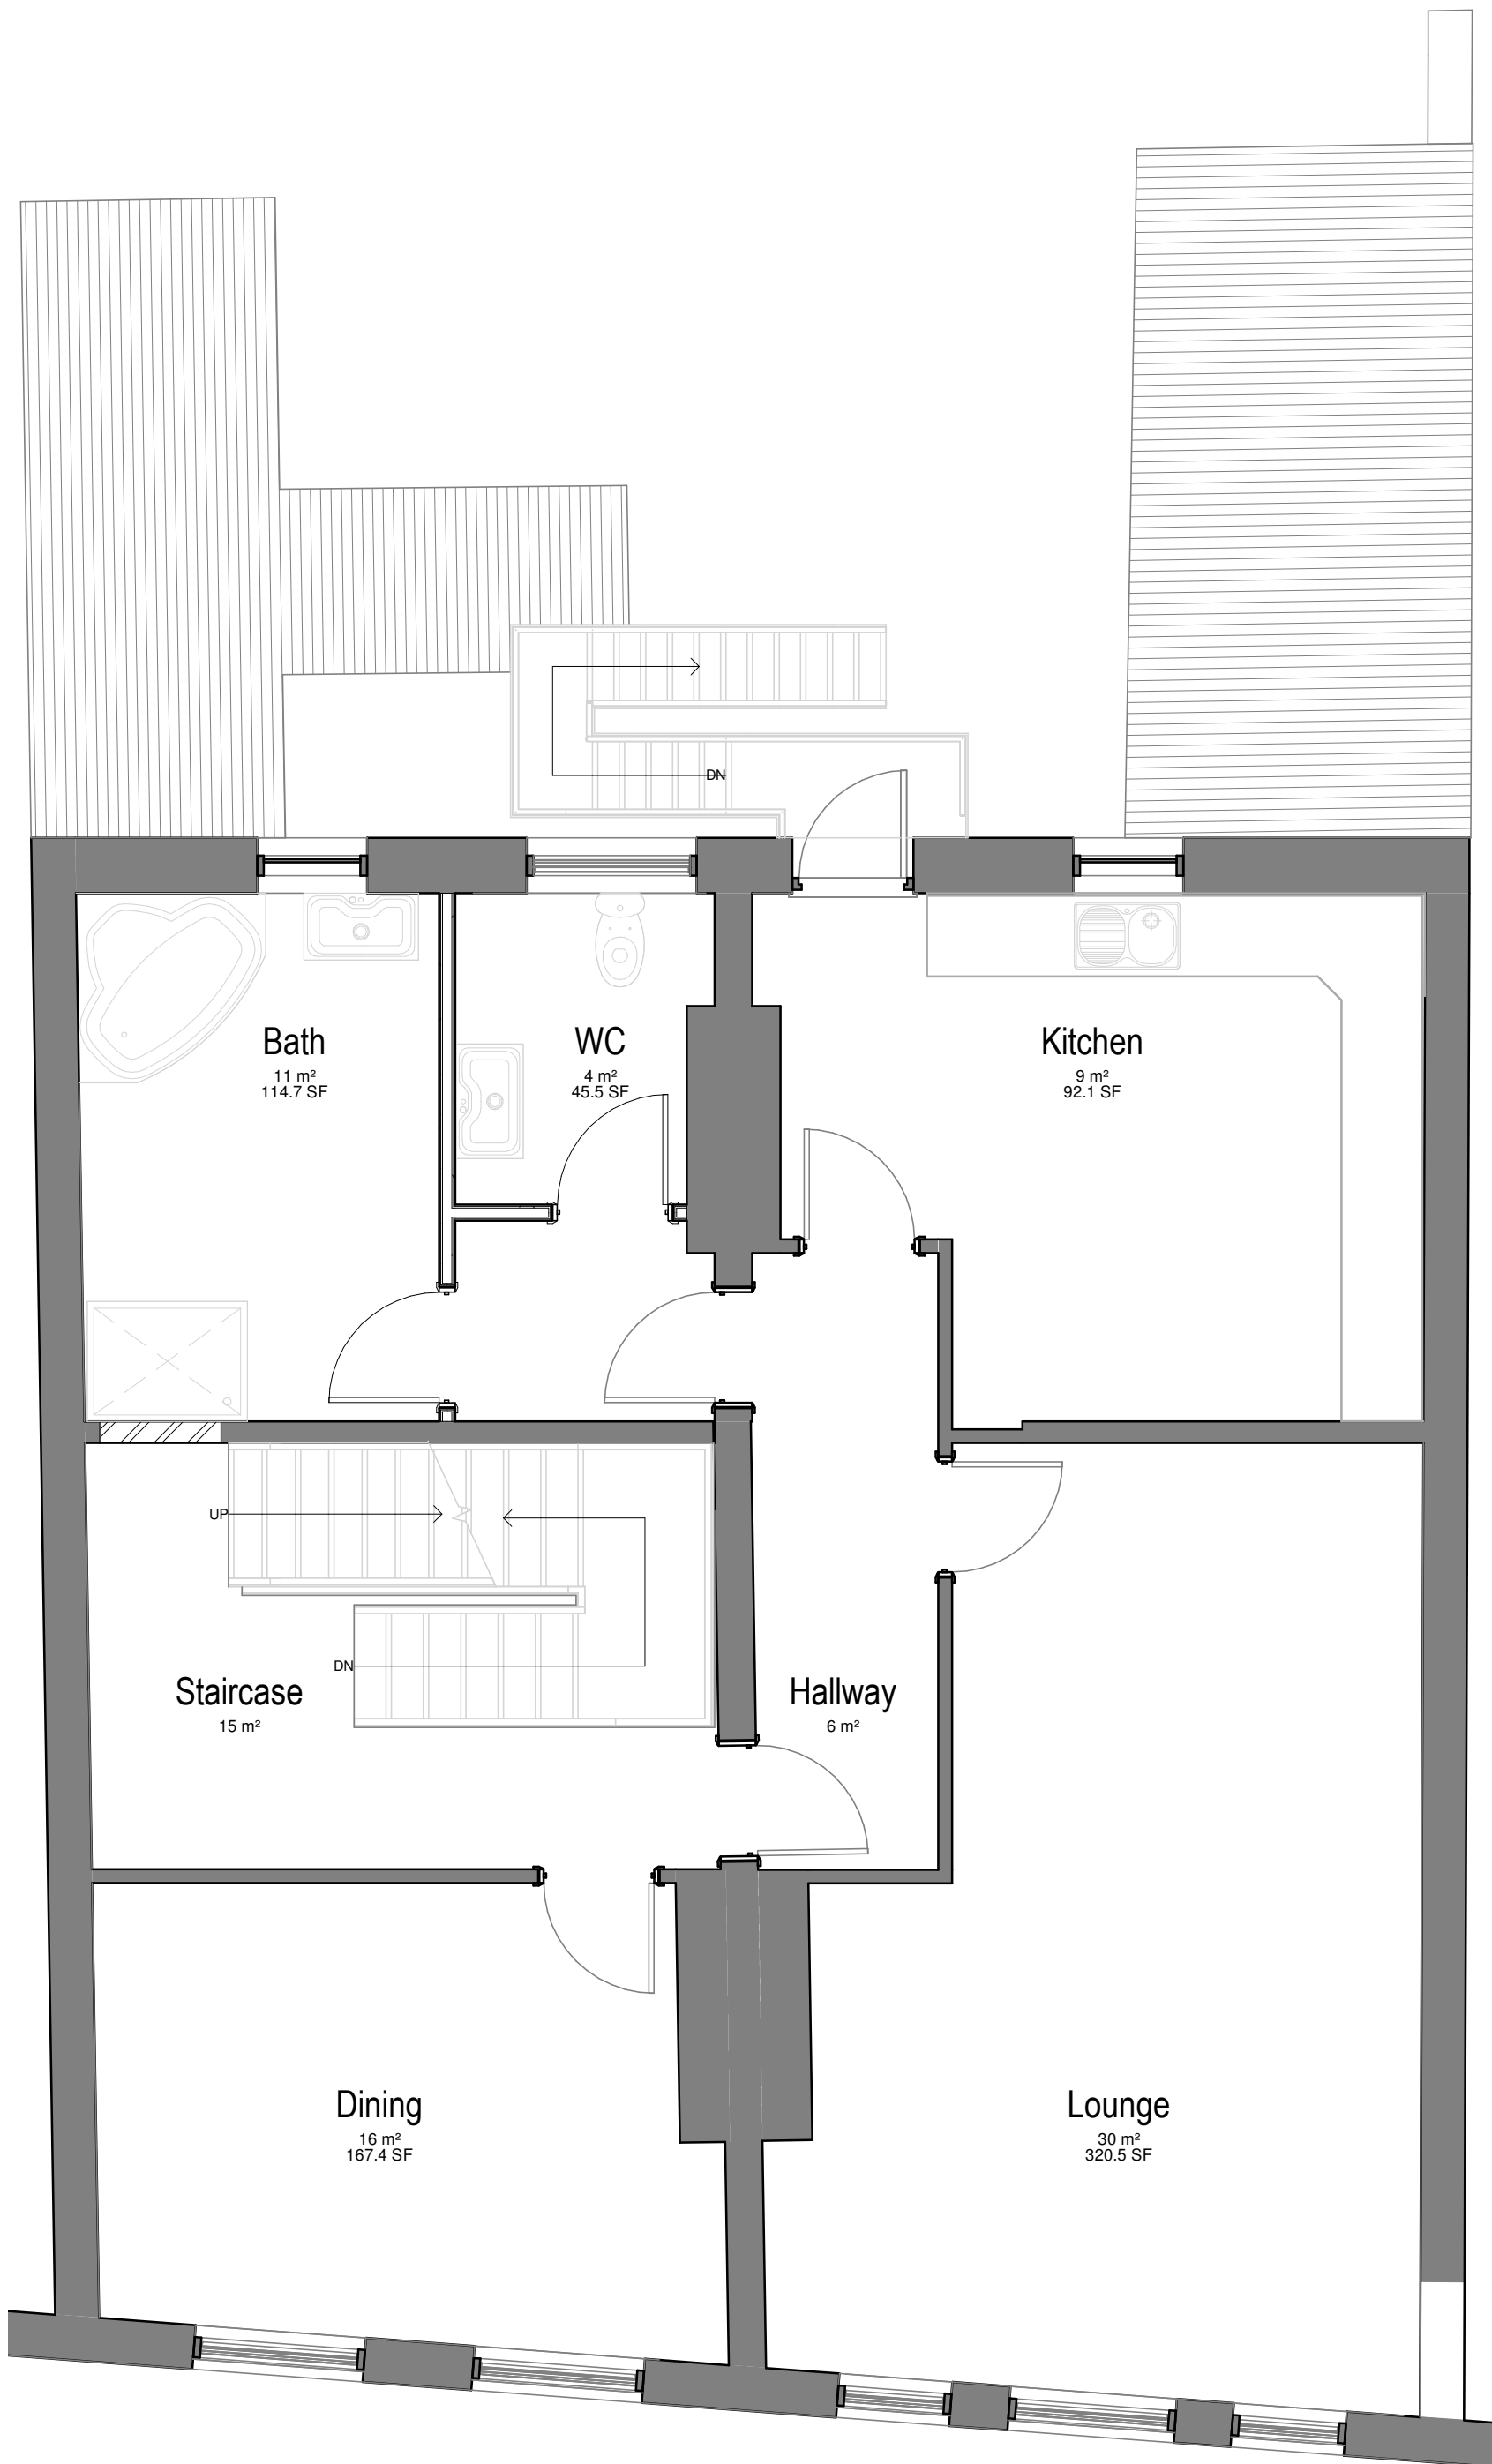

Proposed - Second Floor Plan
1:50

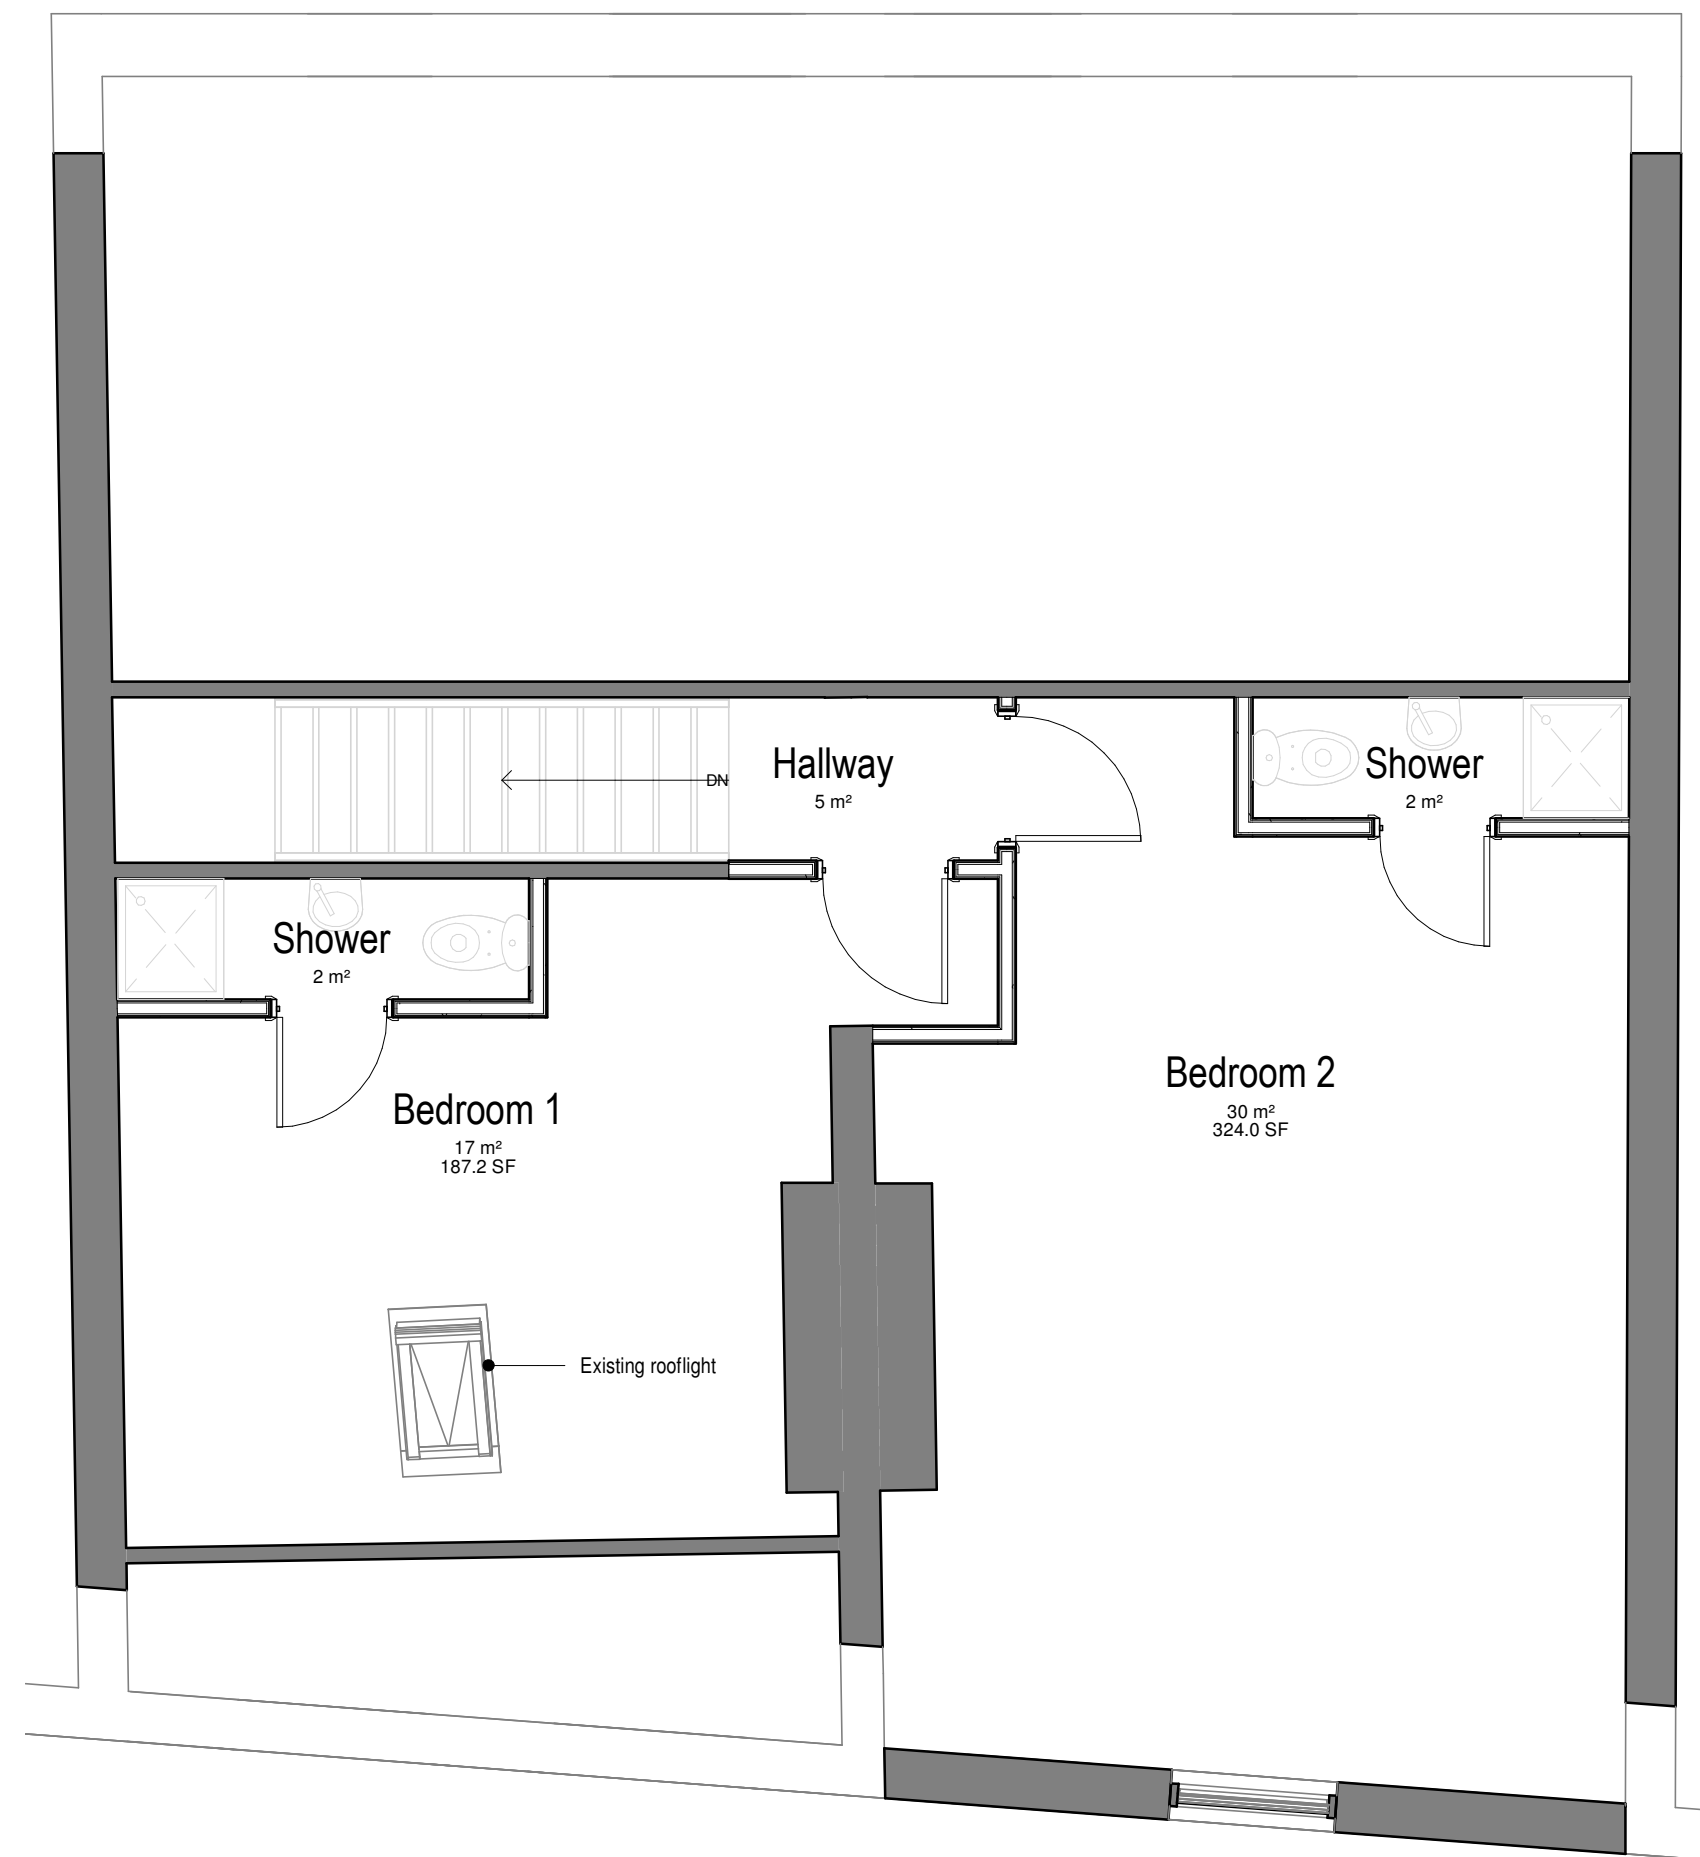

Proposed - Third Floor Plan
1:50

Rev. No.	Description	Date
A	Added separating floor detail, noted bars and general revisions	10.04.24
B	Added separating floor detail, noted bars and general revisions	10.04.24
C	Added separating floor detail, noted bars and general revisions	10.04.24
D	Added separating floor detail, noted bars and general revisions	10.04.24
E	Added separating floor detail, noted bars and general revisions	10.04.24

Client:
Ash Properties Limited

Project:
Change of use from Shop and Premises (Class E(a)) to: - Ground Floor - Su Generics (two number hot food takeaways) and Class E(a) Retail Unit - First Floor - Class E(c)(iii) Commercial Unit - Second and Third Floor - C3(a) Two Bedroom Apartment

Project location:
85 The Rock, Bury BL9 0NB

Project Number	Date
1956	03.03.2024
Drawn by	Checked by
DRG	DRG
Drawn by Date	Checked by Date
1956.201	1:50
	REVA