



Dimensioning
Figured dimensions only to be taken from these designs and drawings. Work to annotated dimensions only. All dimensions to be checked on site. Architectural designers to be informed immediately of any discrepancies before work proceeds. Drawings are to be read in conjunction with relevant specifications, structural engineers and service engineers' drawings.

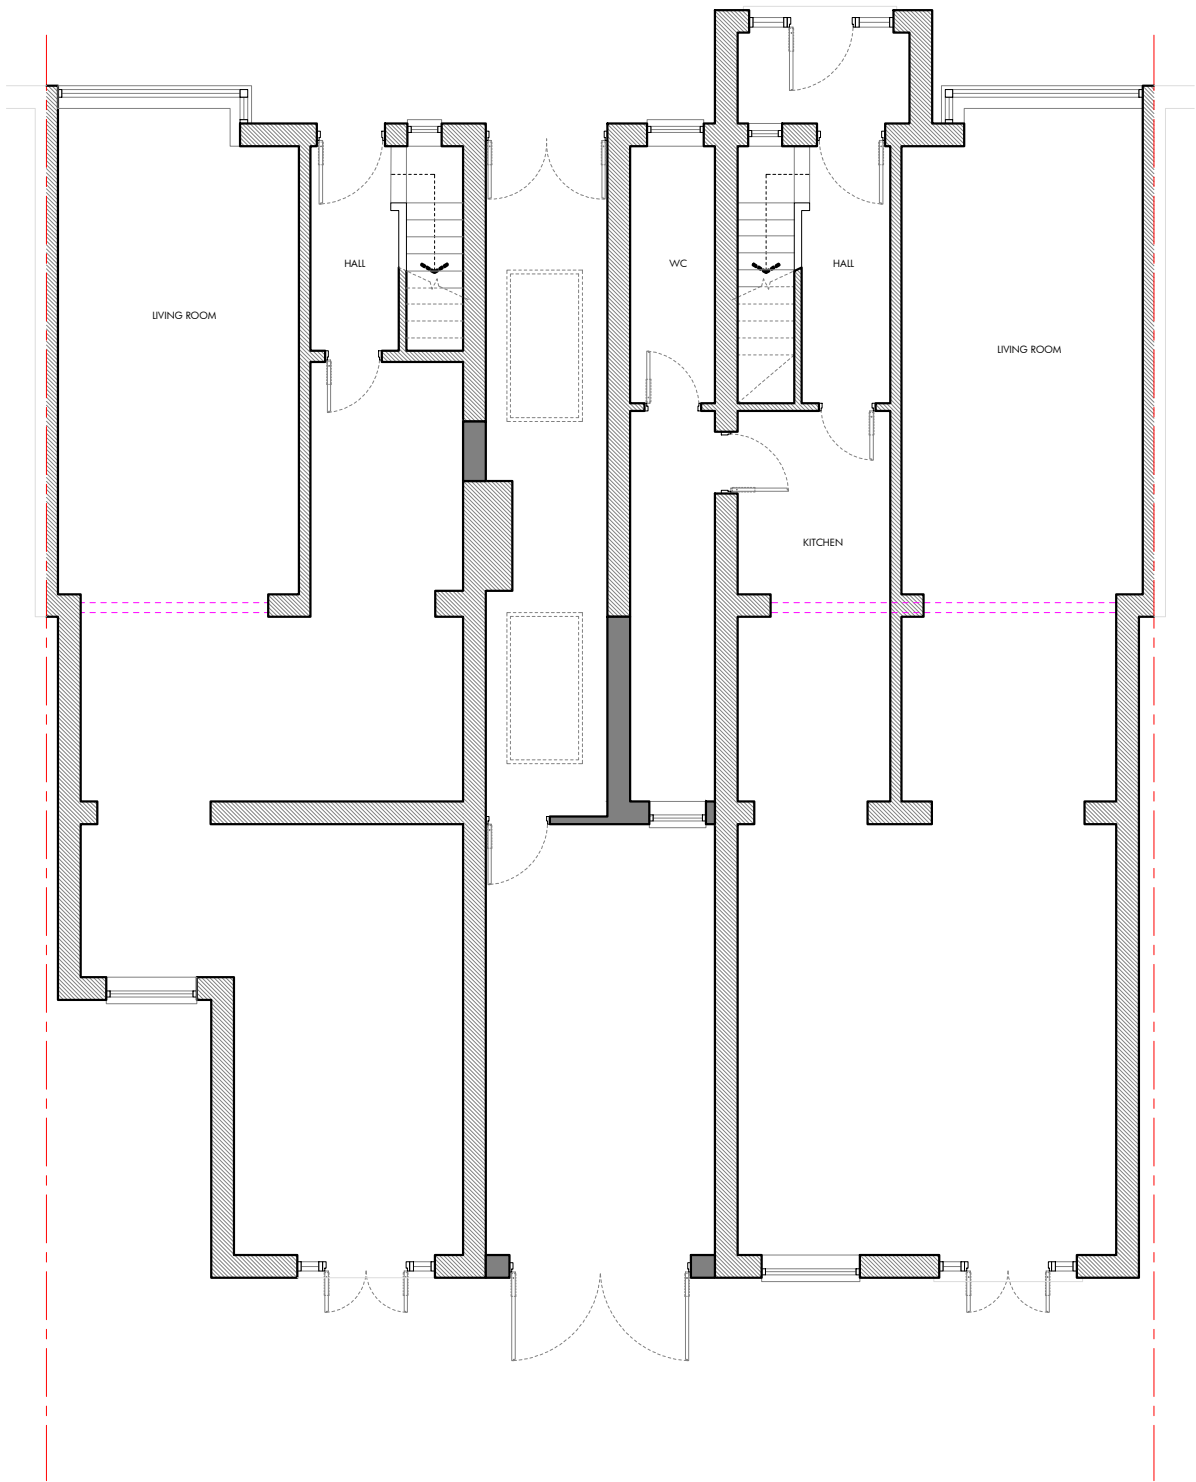

AMENDED GROUND FLOOR PLAN
1:100 @ A3
0m 1m 3m 5m

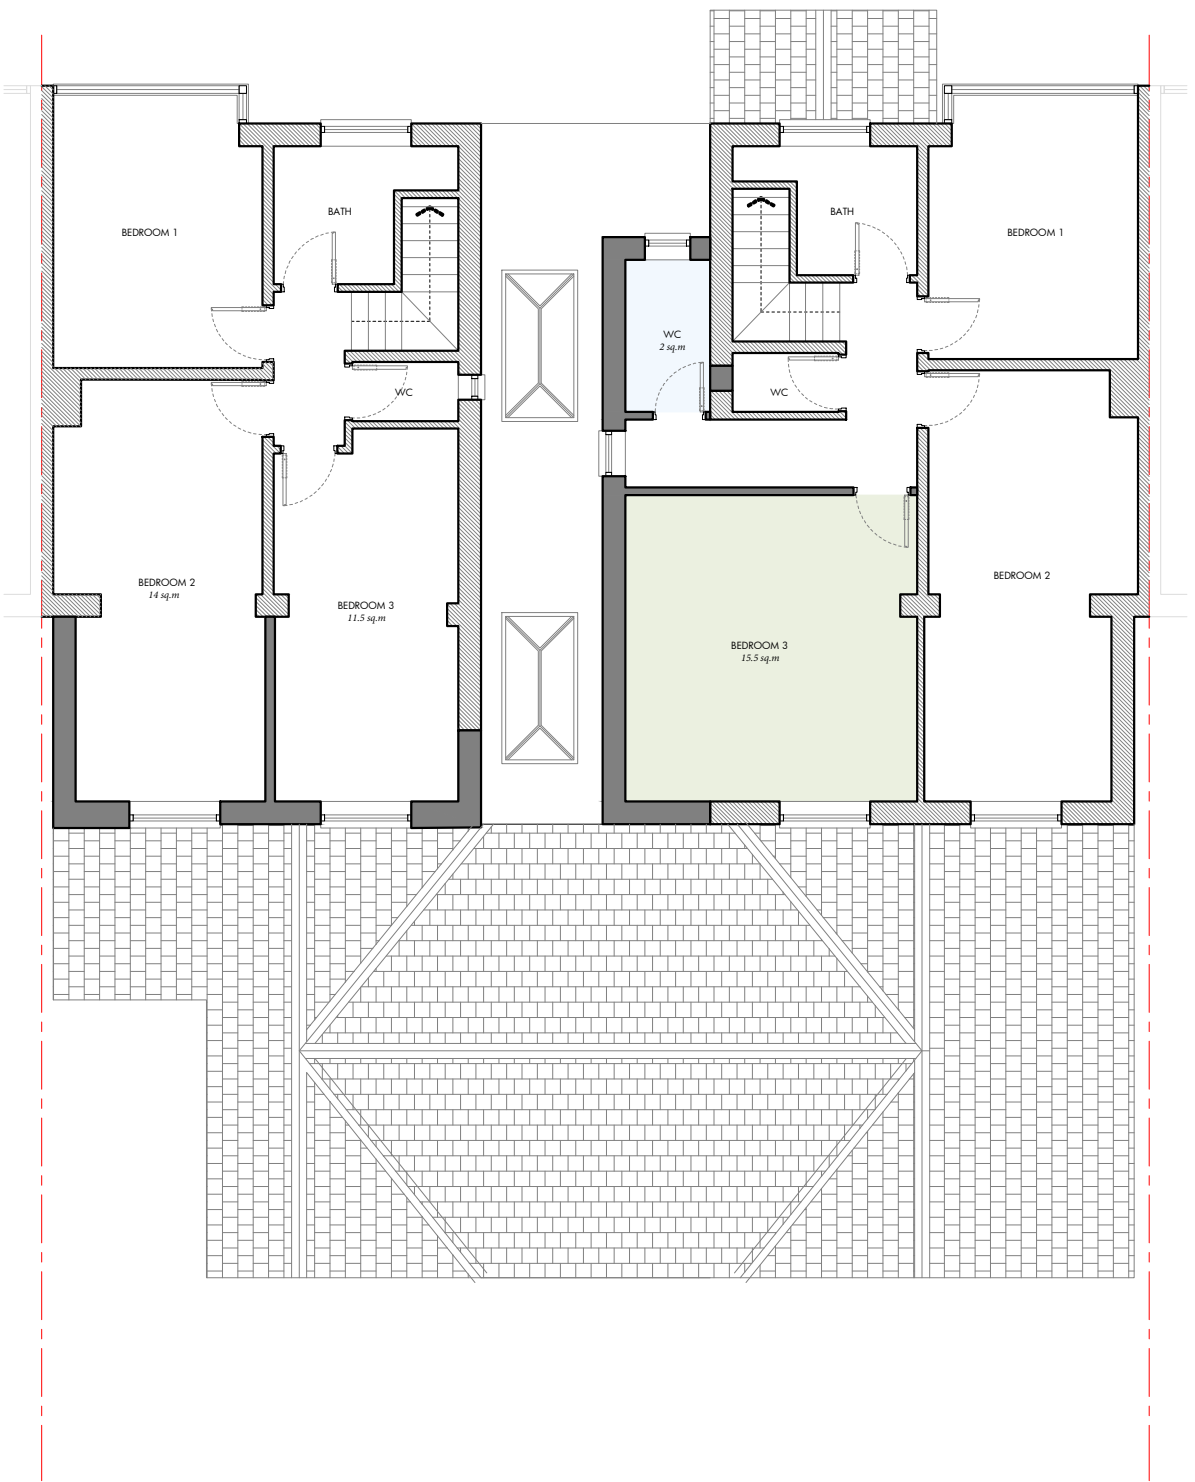

AMENDED FIRST FLOOR PLAN
1:100 @ A3



Rev	Date	Description
-	13/05/24	Issued to client for comments



S A L E M
ARCHITECTS

Architecture | Masterplanning | Graphics

CLIENT:
Homeowner

PROJECT:
44 & 46 Meade Hill Rd
Prestwich
M25 0DJ

TITLE:
Amended Plans

SCALE:
1:100 @ A3

DRAWING NO.
Sheet 4

REV:


DATE:
May 2024




PROPOSED FRONT ELEVATION
1:100 @ A3

0m 1m 3m 5m

- Key
- 1 Brickwork to match existing
 - 2 Roof tiles to match existing
 - 3 PVC Window to match existing
 - 4 PVC Window to match existing (Obscure Glazing)
 - 5 French Glazed Door
 - 6 Roof Lantern

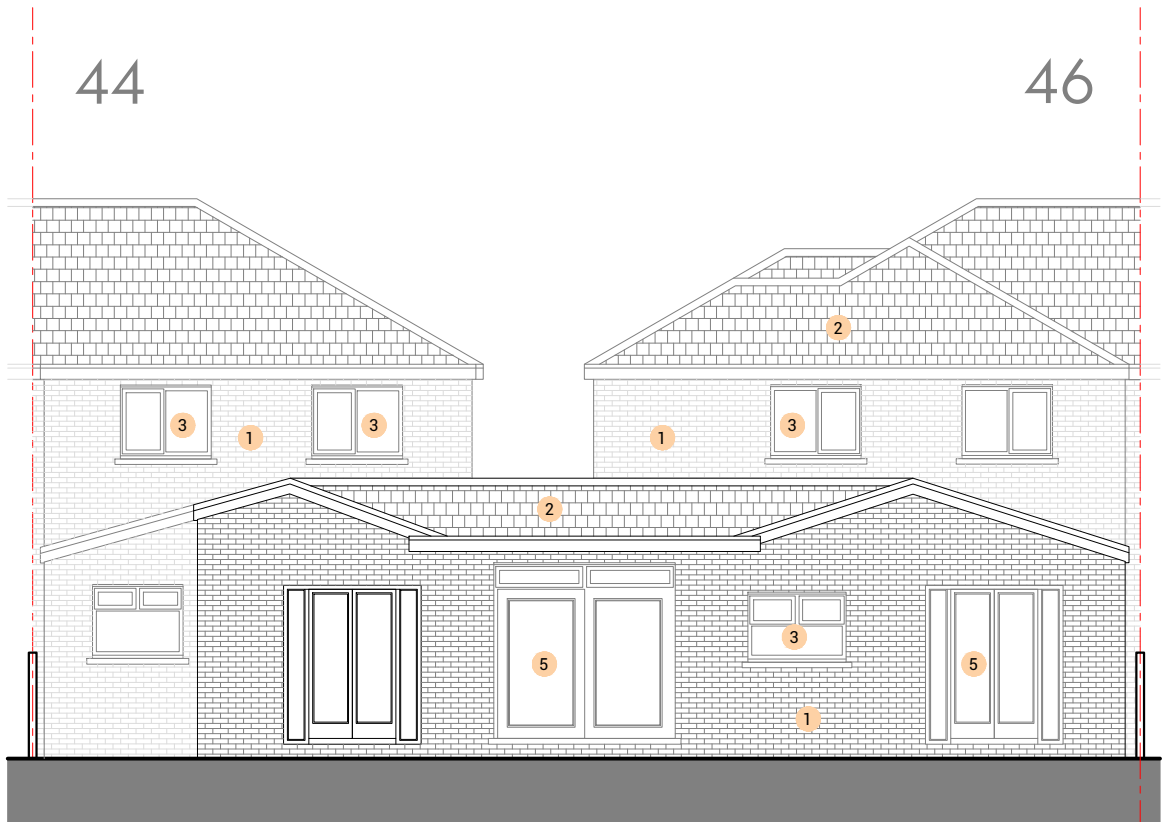

PROPOSED REAR ELEVATION
1:100 @ A3

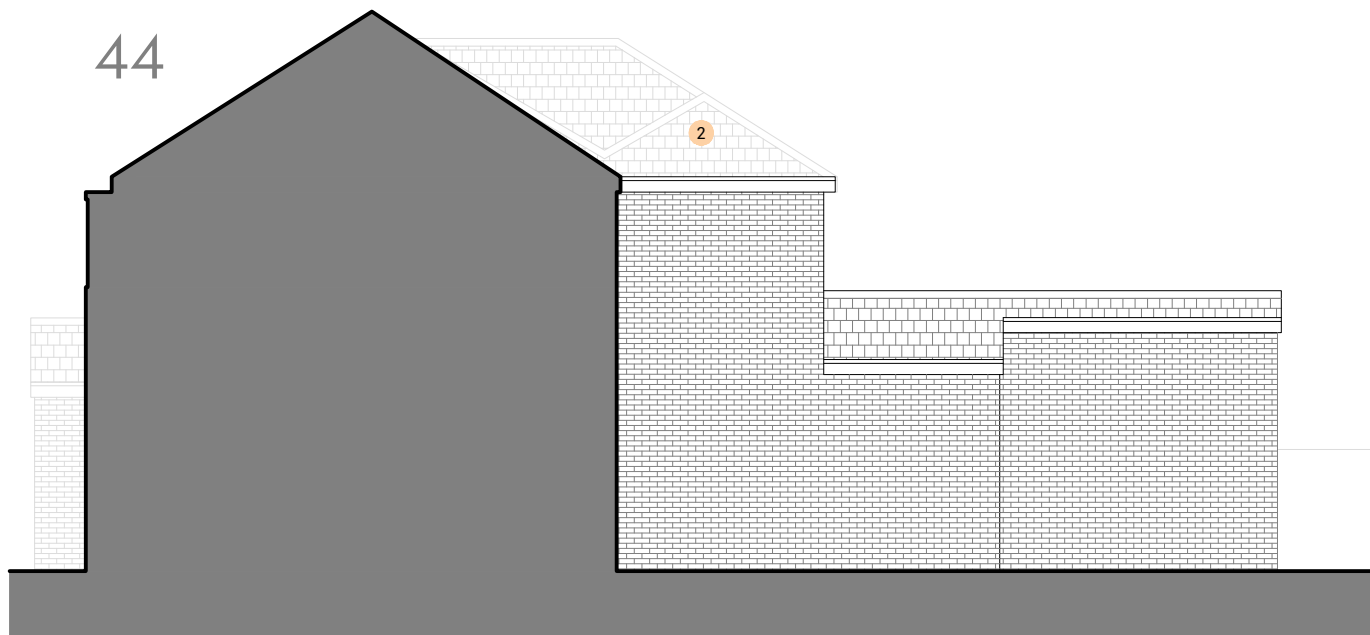

PROPOSED SIDE ELEVATION
1:100 @ A3

Dimensioning

Figured dimensions only to be taken from these designs and drawings. Work to annotated dimensions only. All dimensions to be checked on site. Architectural designers to be informed immediately of any discrepancies before work proceeds. Drawings are to be read in conjunction with relevant specifications, structural engineers and service engineers' drawings.

Rev	Date	Description
-	13/05/24	Issued to client for comments



S A L E E M
ARCHITECTS

Architecture | Masterplanning | Graphics

CLIENT:
Homeowner

PROJECT:
44 & 46 Meade Hill Rd
Prestwich
M25 0DJ

TITLE:
Proposed Elevations

SCALE:
1:100 @ A3

DRAWING NO.
Sheet 5

REV:

DATE:
May 2024