





LOCATION PLAN  
1:1250 @ A3

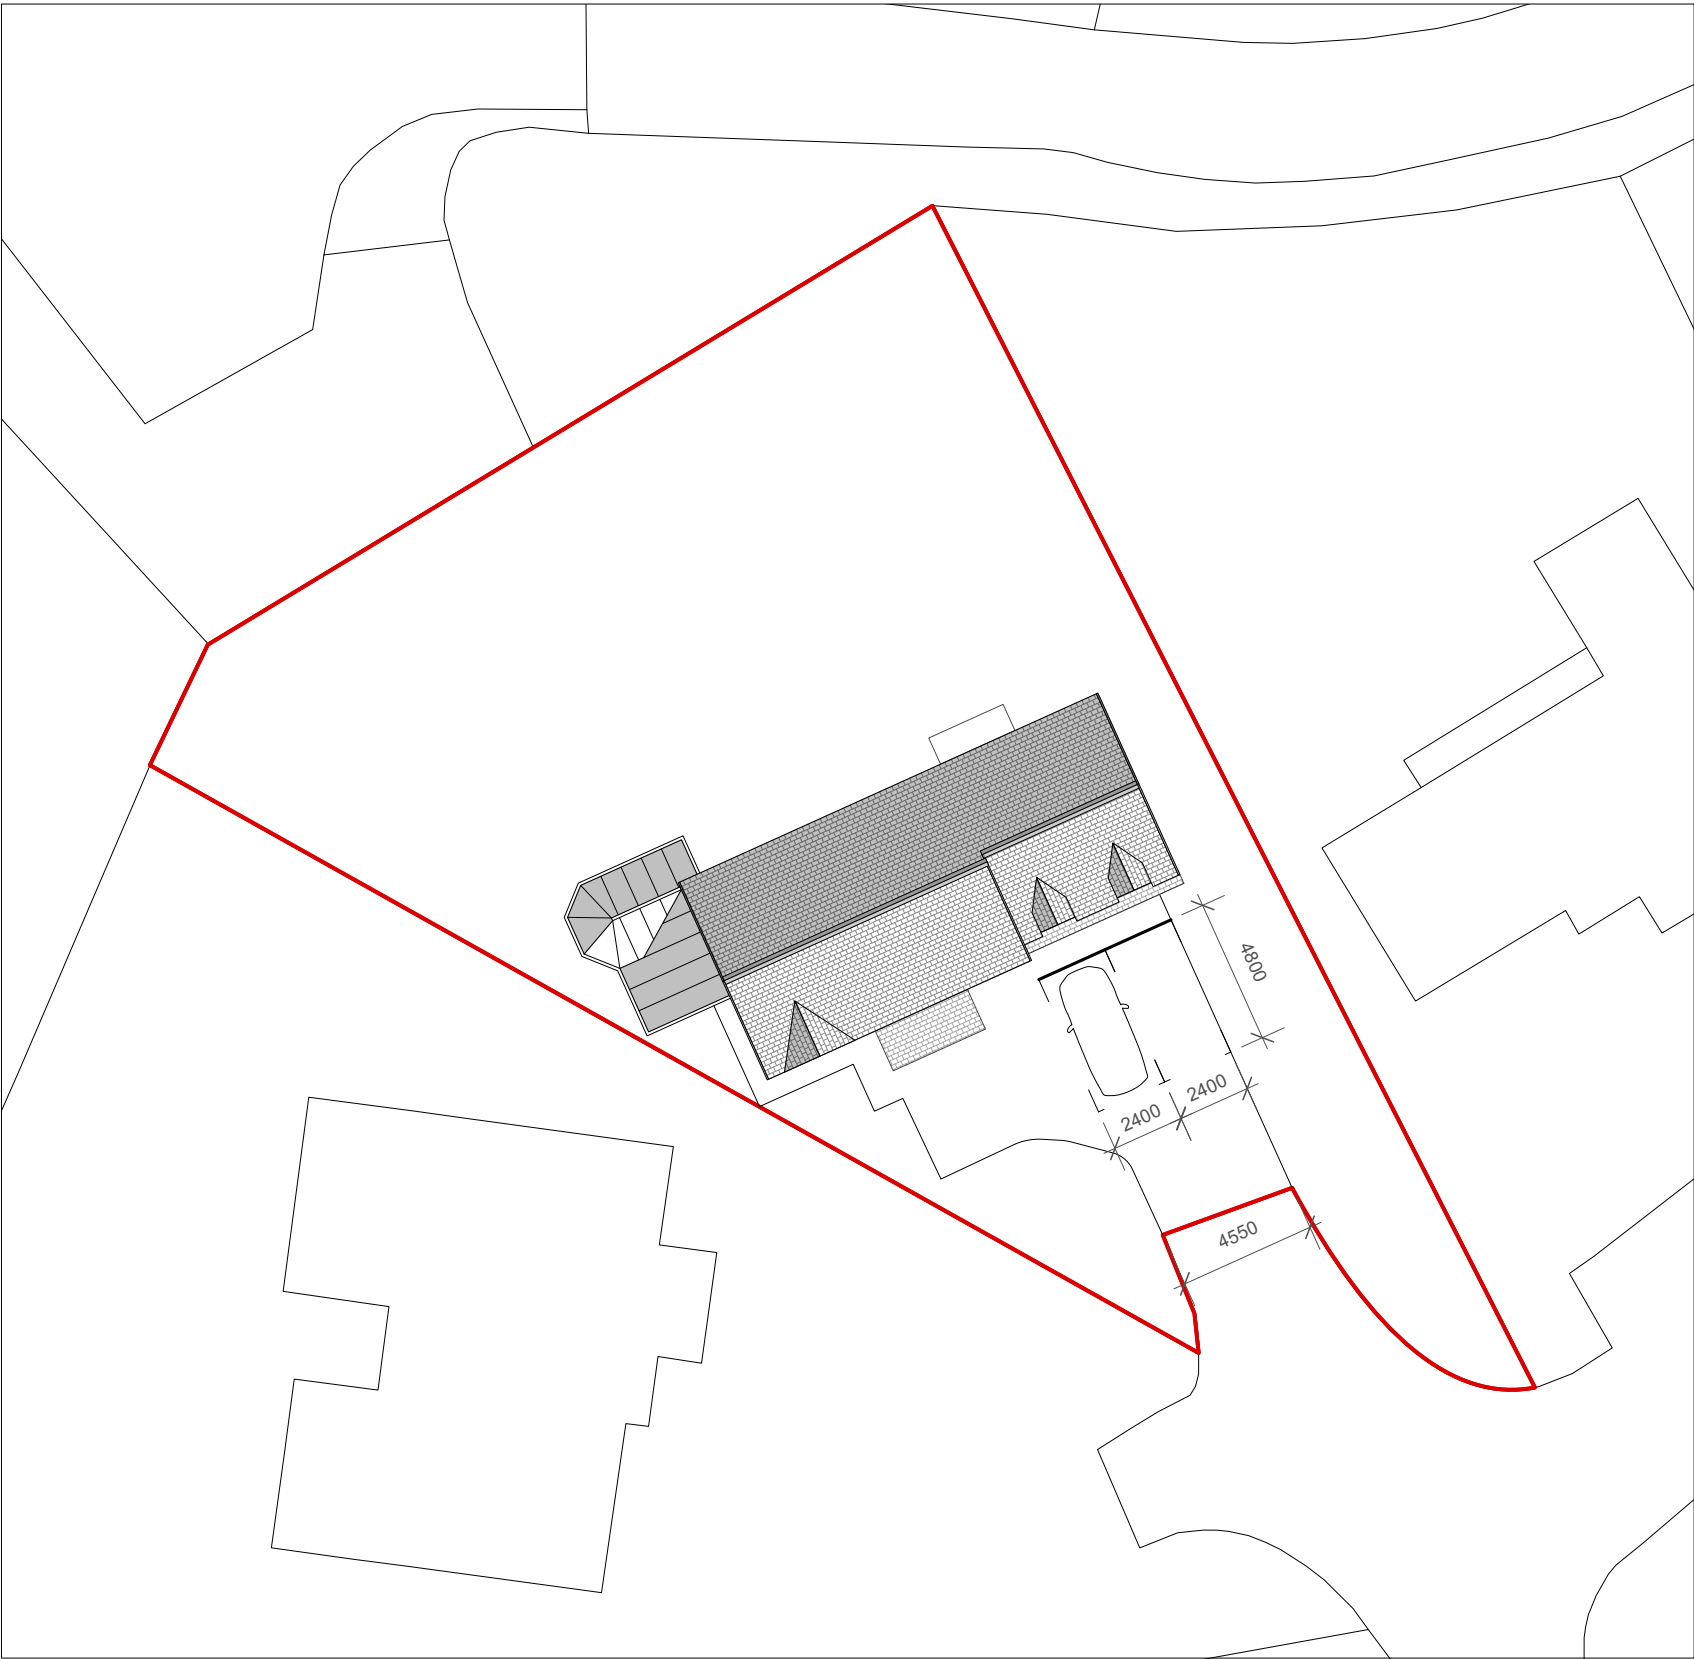

EXISTING SITE PLAN  
1:250 @ A3

 

DRAWING STATUS:

PLANNING

| REVISION | DATE     | DESCRIPTION        |
|----------|----------|--------------------|
| A        | 04.11.22 | driveway updated   |
| B        | 09.01.23 | 1F balcony updated |

FOOTPRINT DESIGN

E info@footprintdesign.net  
W www.footprintdesign.net

|                                   |            |                |
|-----------------------------------|------------|----------------|
| CLIENT: MR ZEESHAN ANWAR          | SCALE: N/A | DATE: AUG 2022 |
| PROJECT: 19 MEADWAY, BURY BL9 9TY |            |                |
| DRAWING TITLE: LOCATION PLAN      |            |                |
| DRAWING NO: A051_P_001            |            |                |