
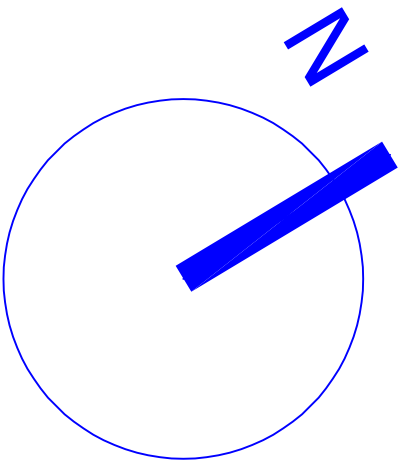
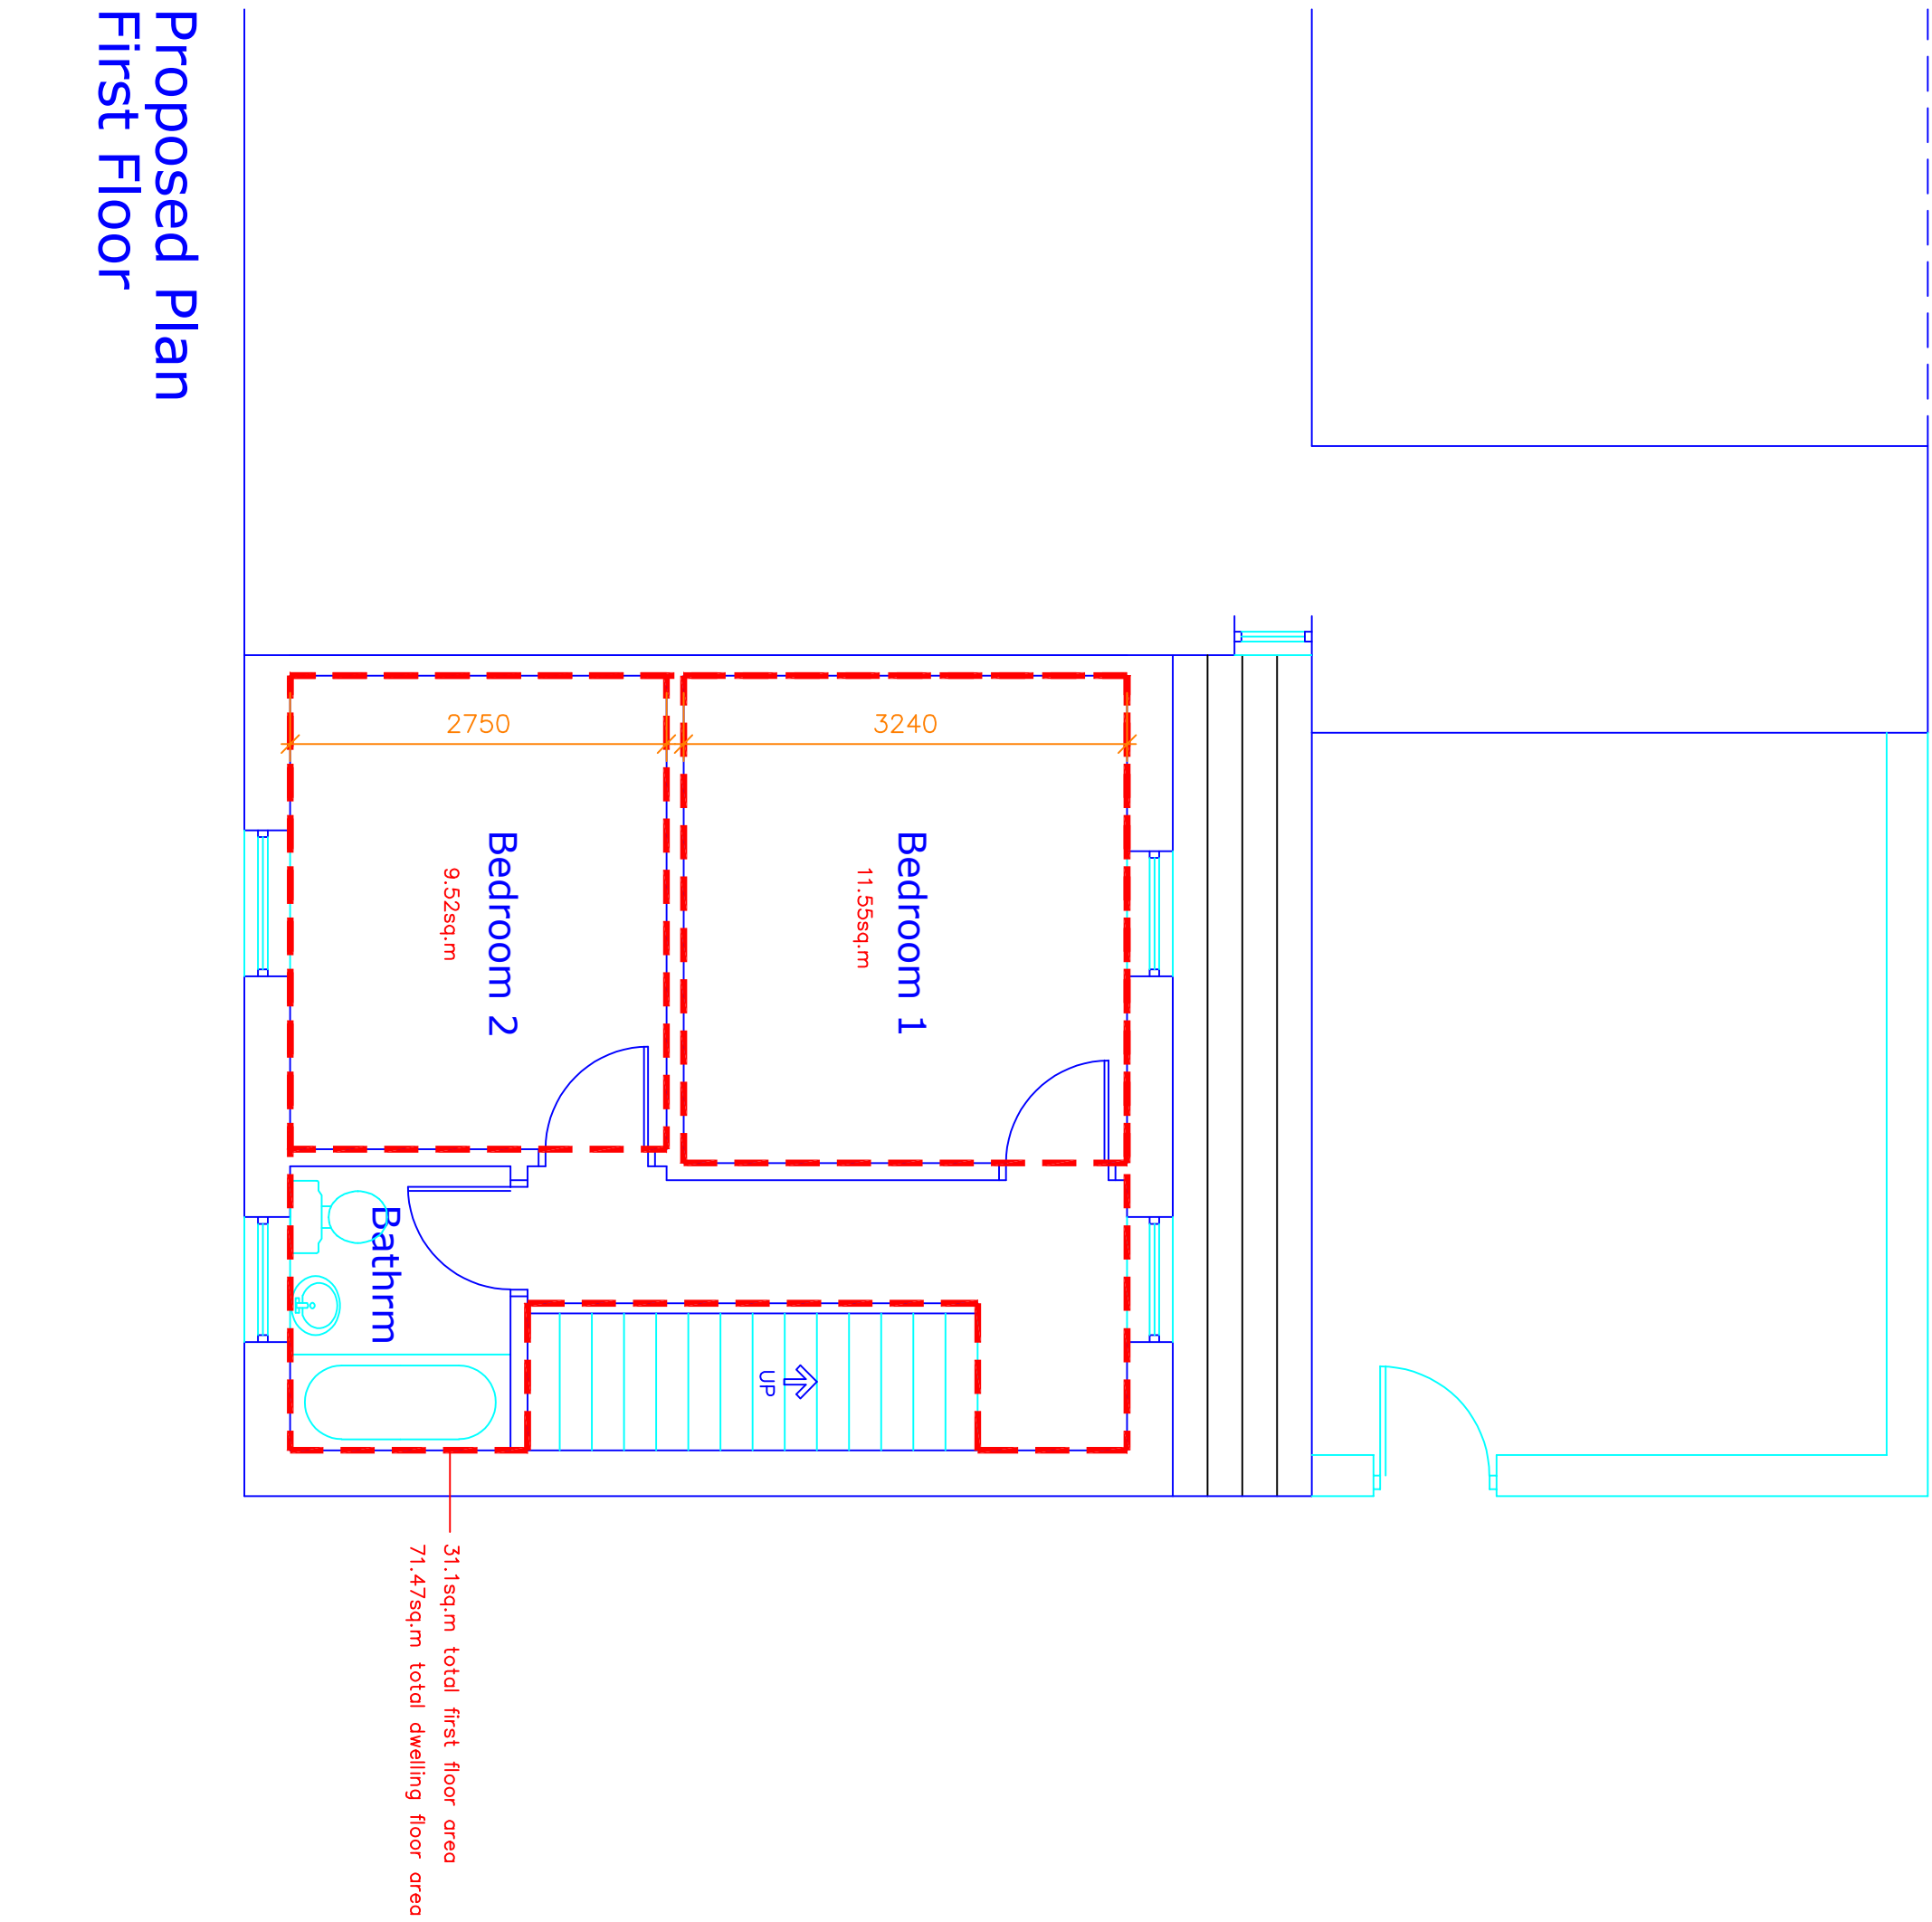
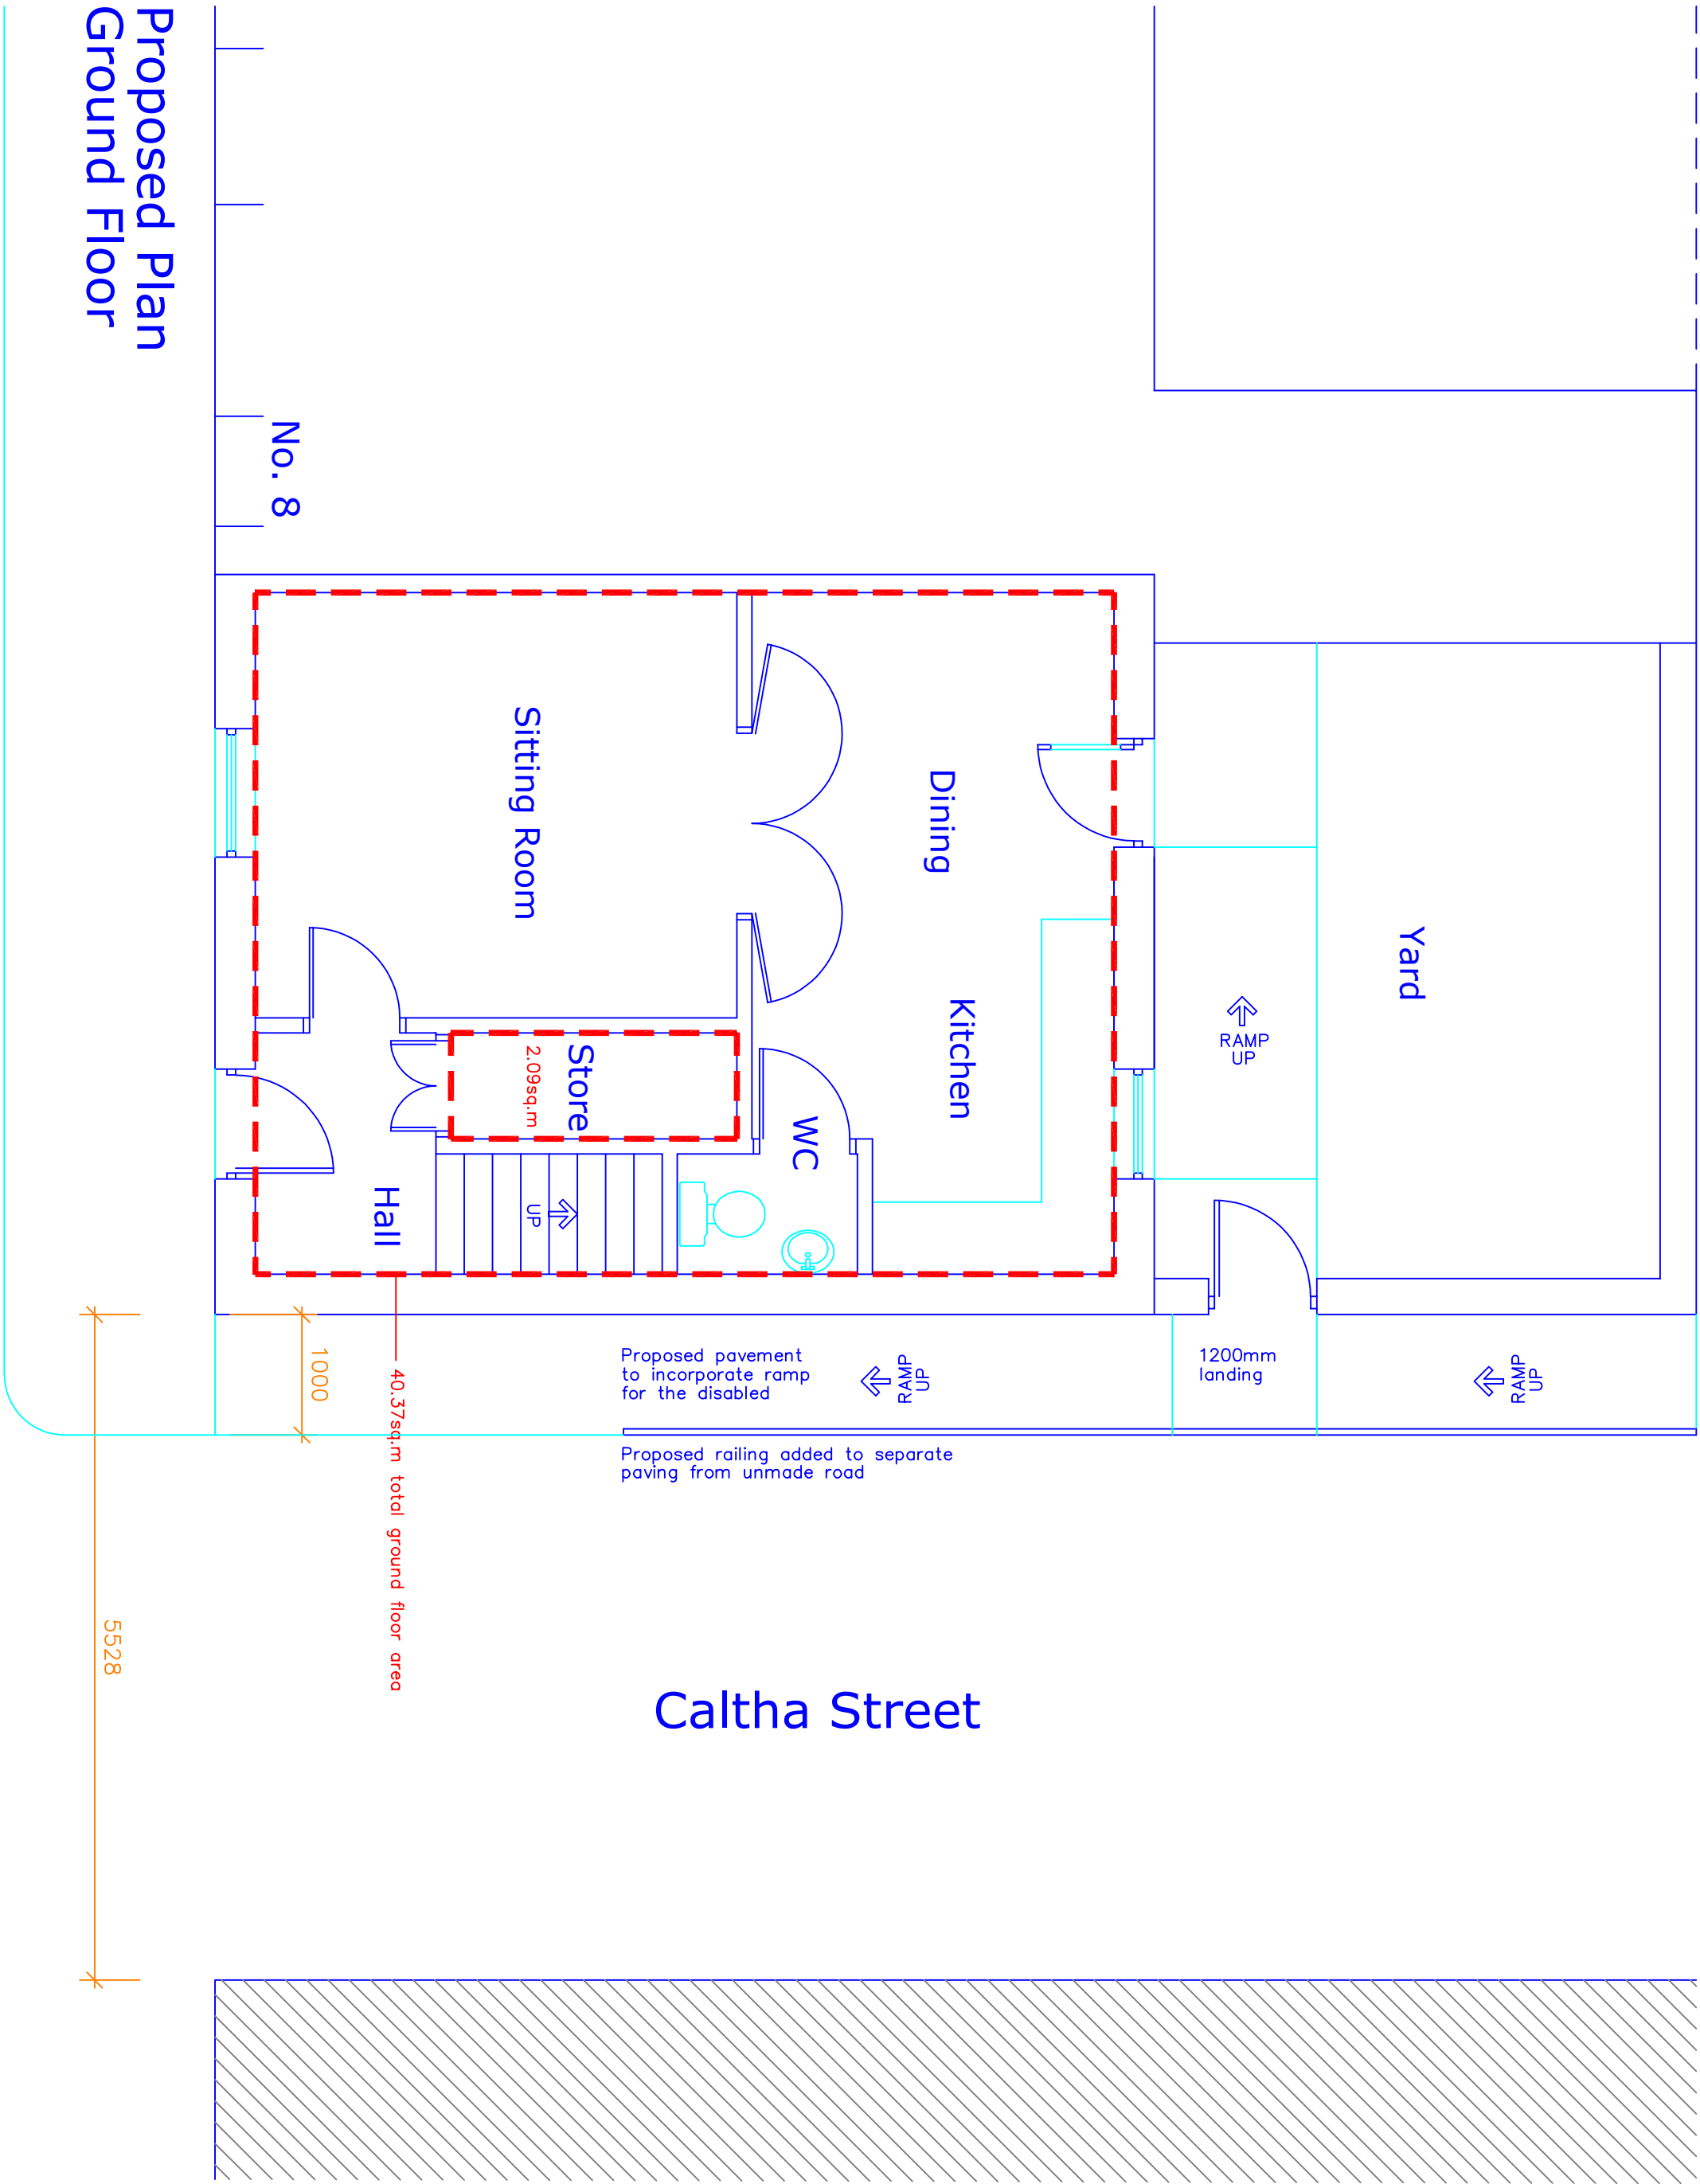
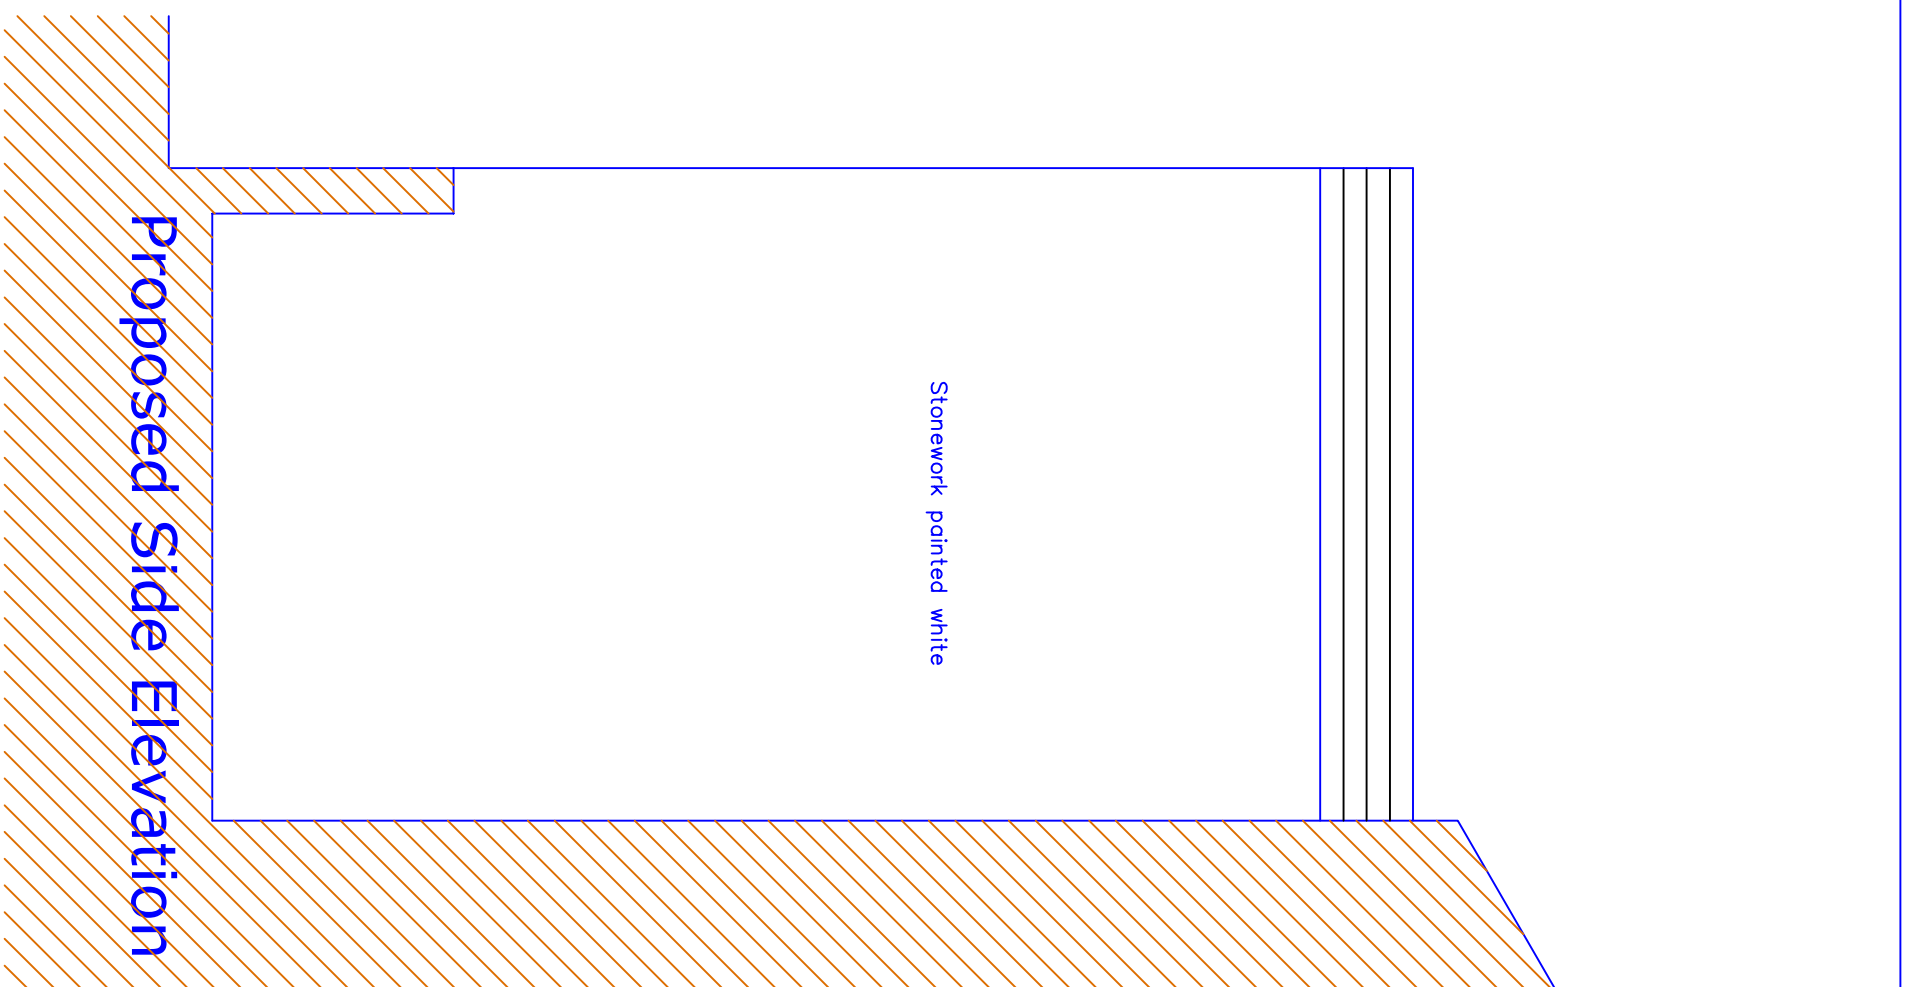
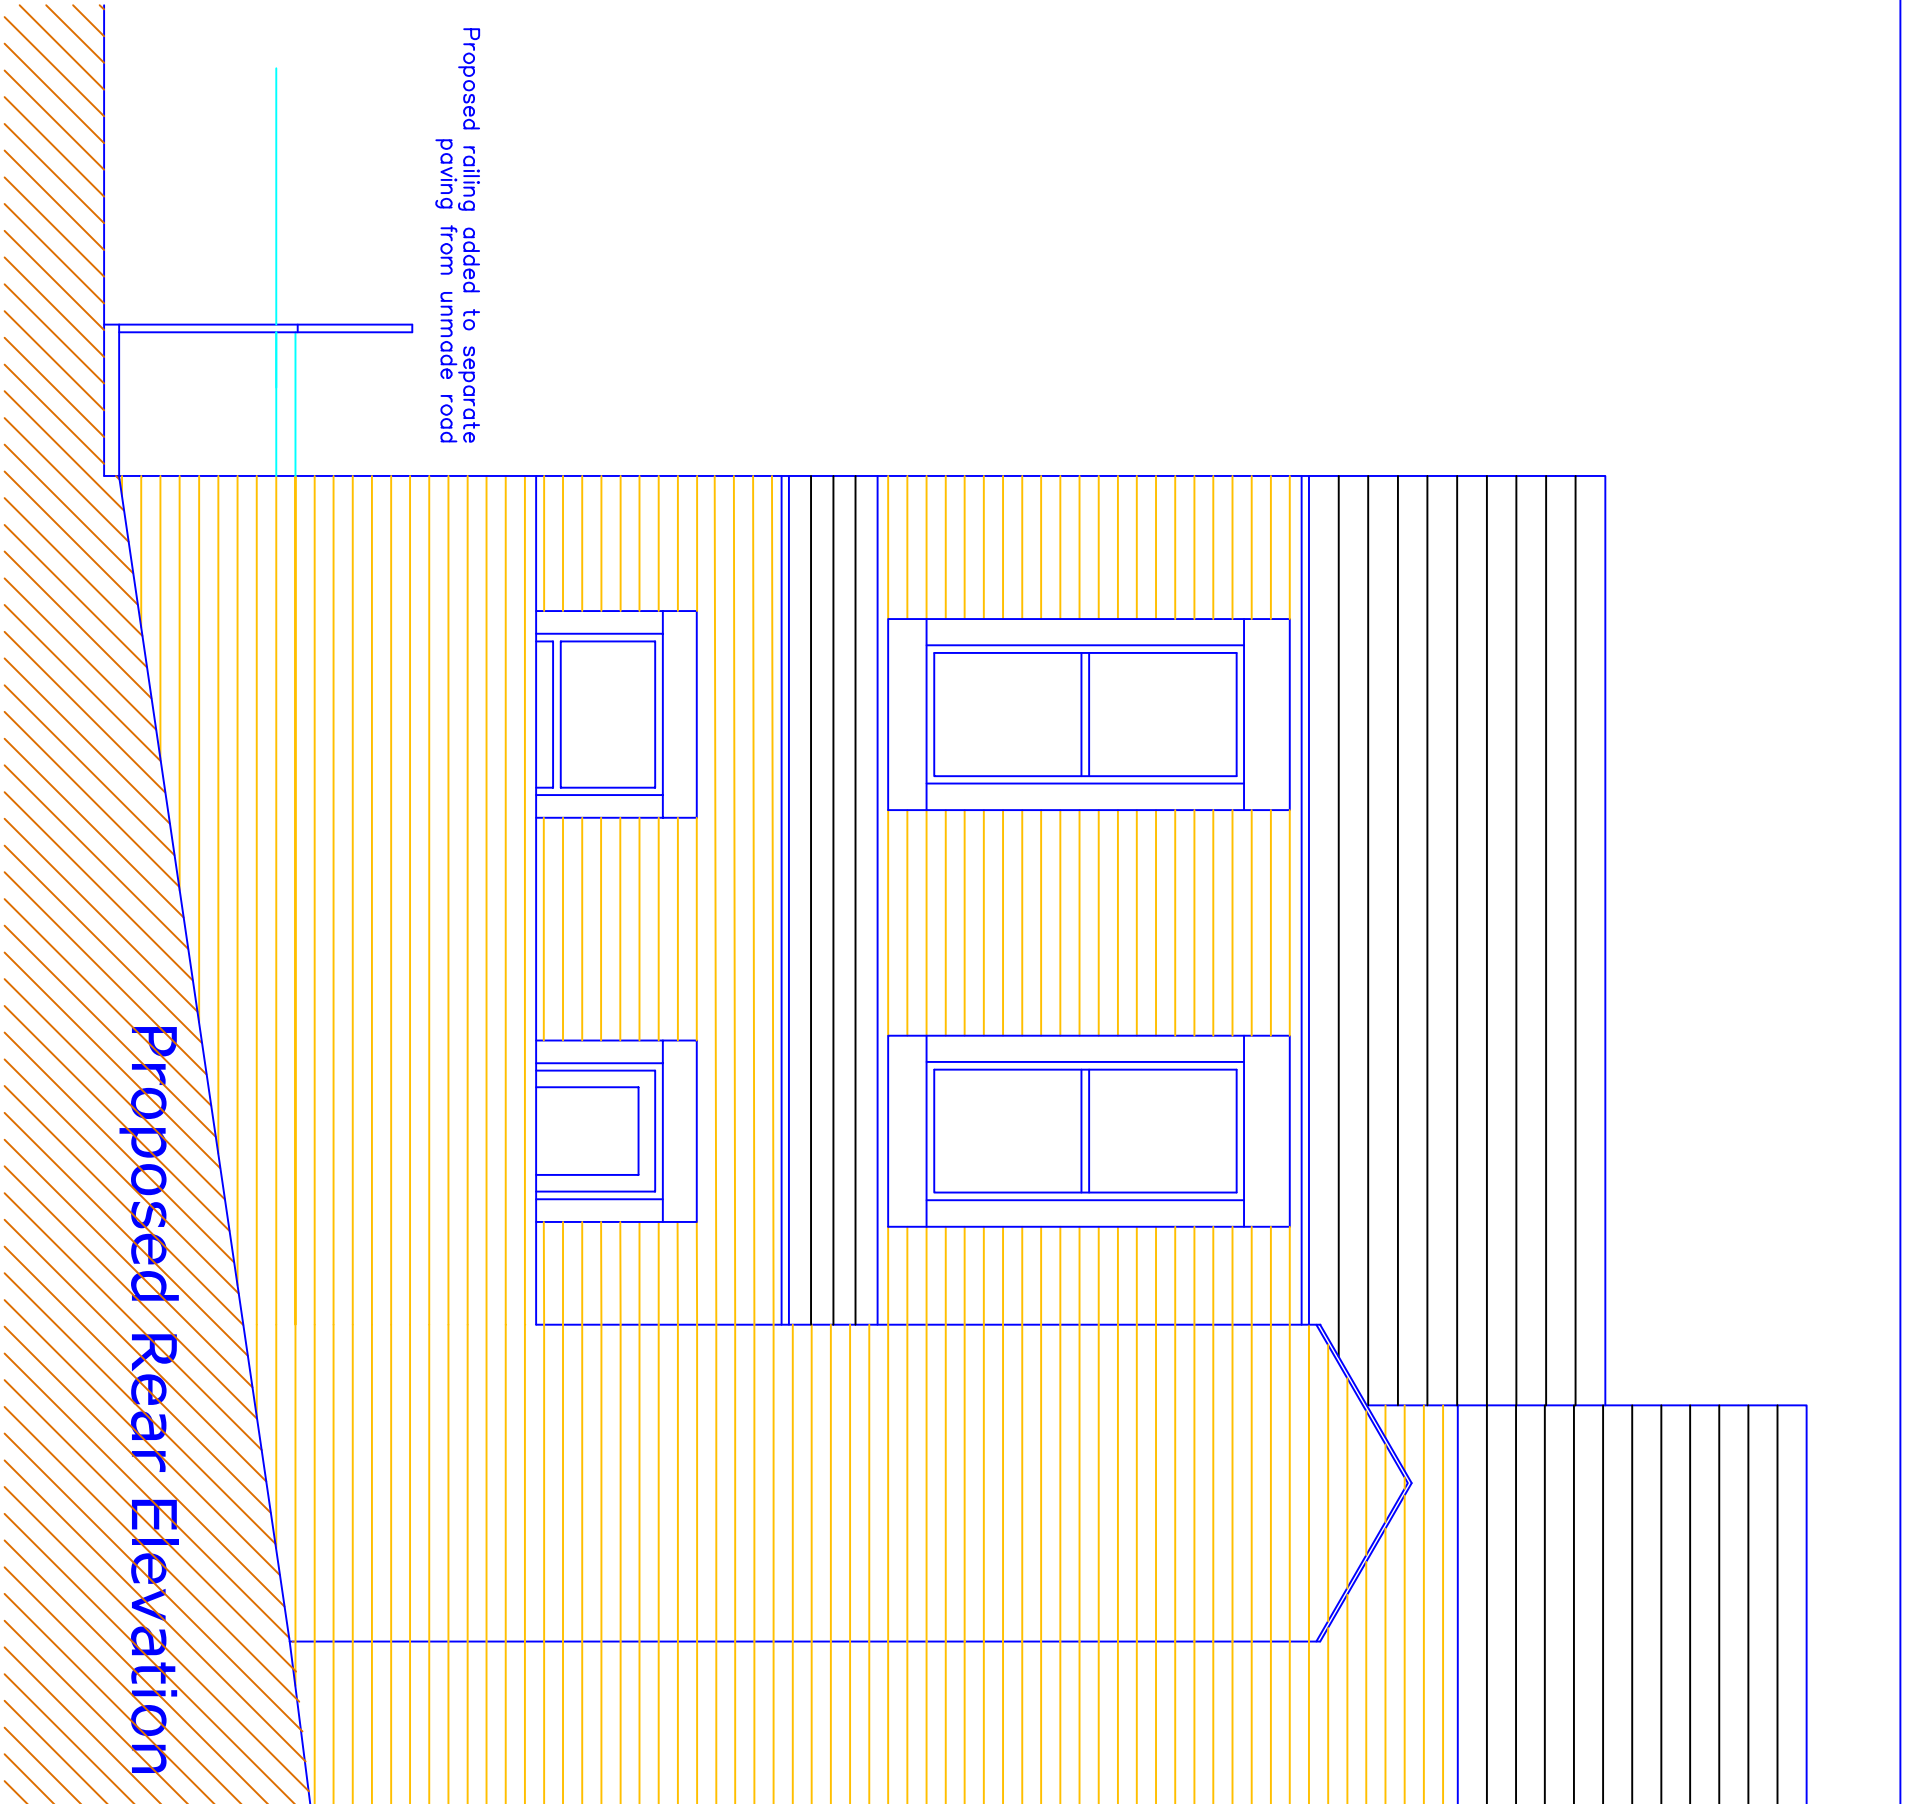


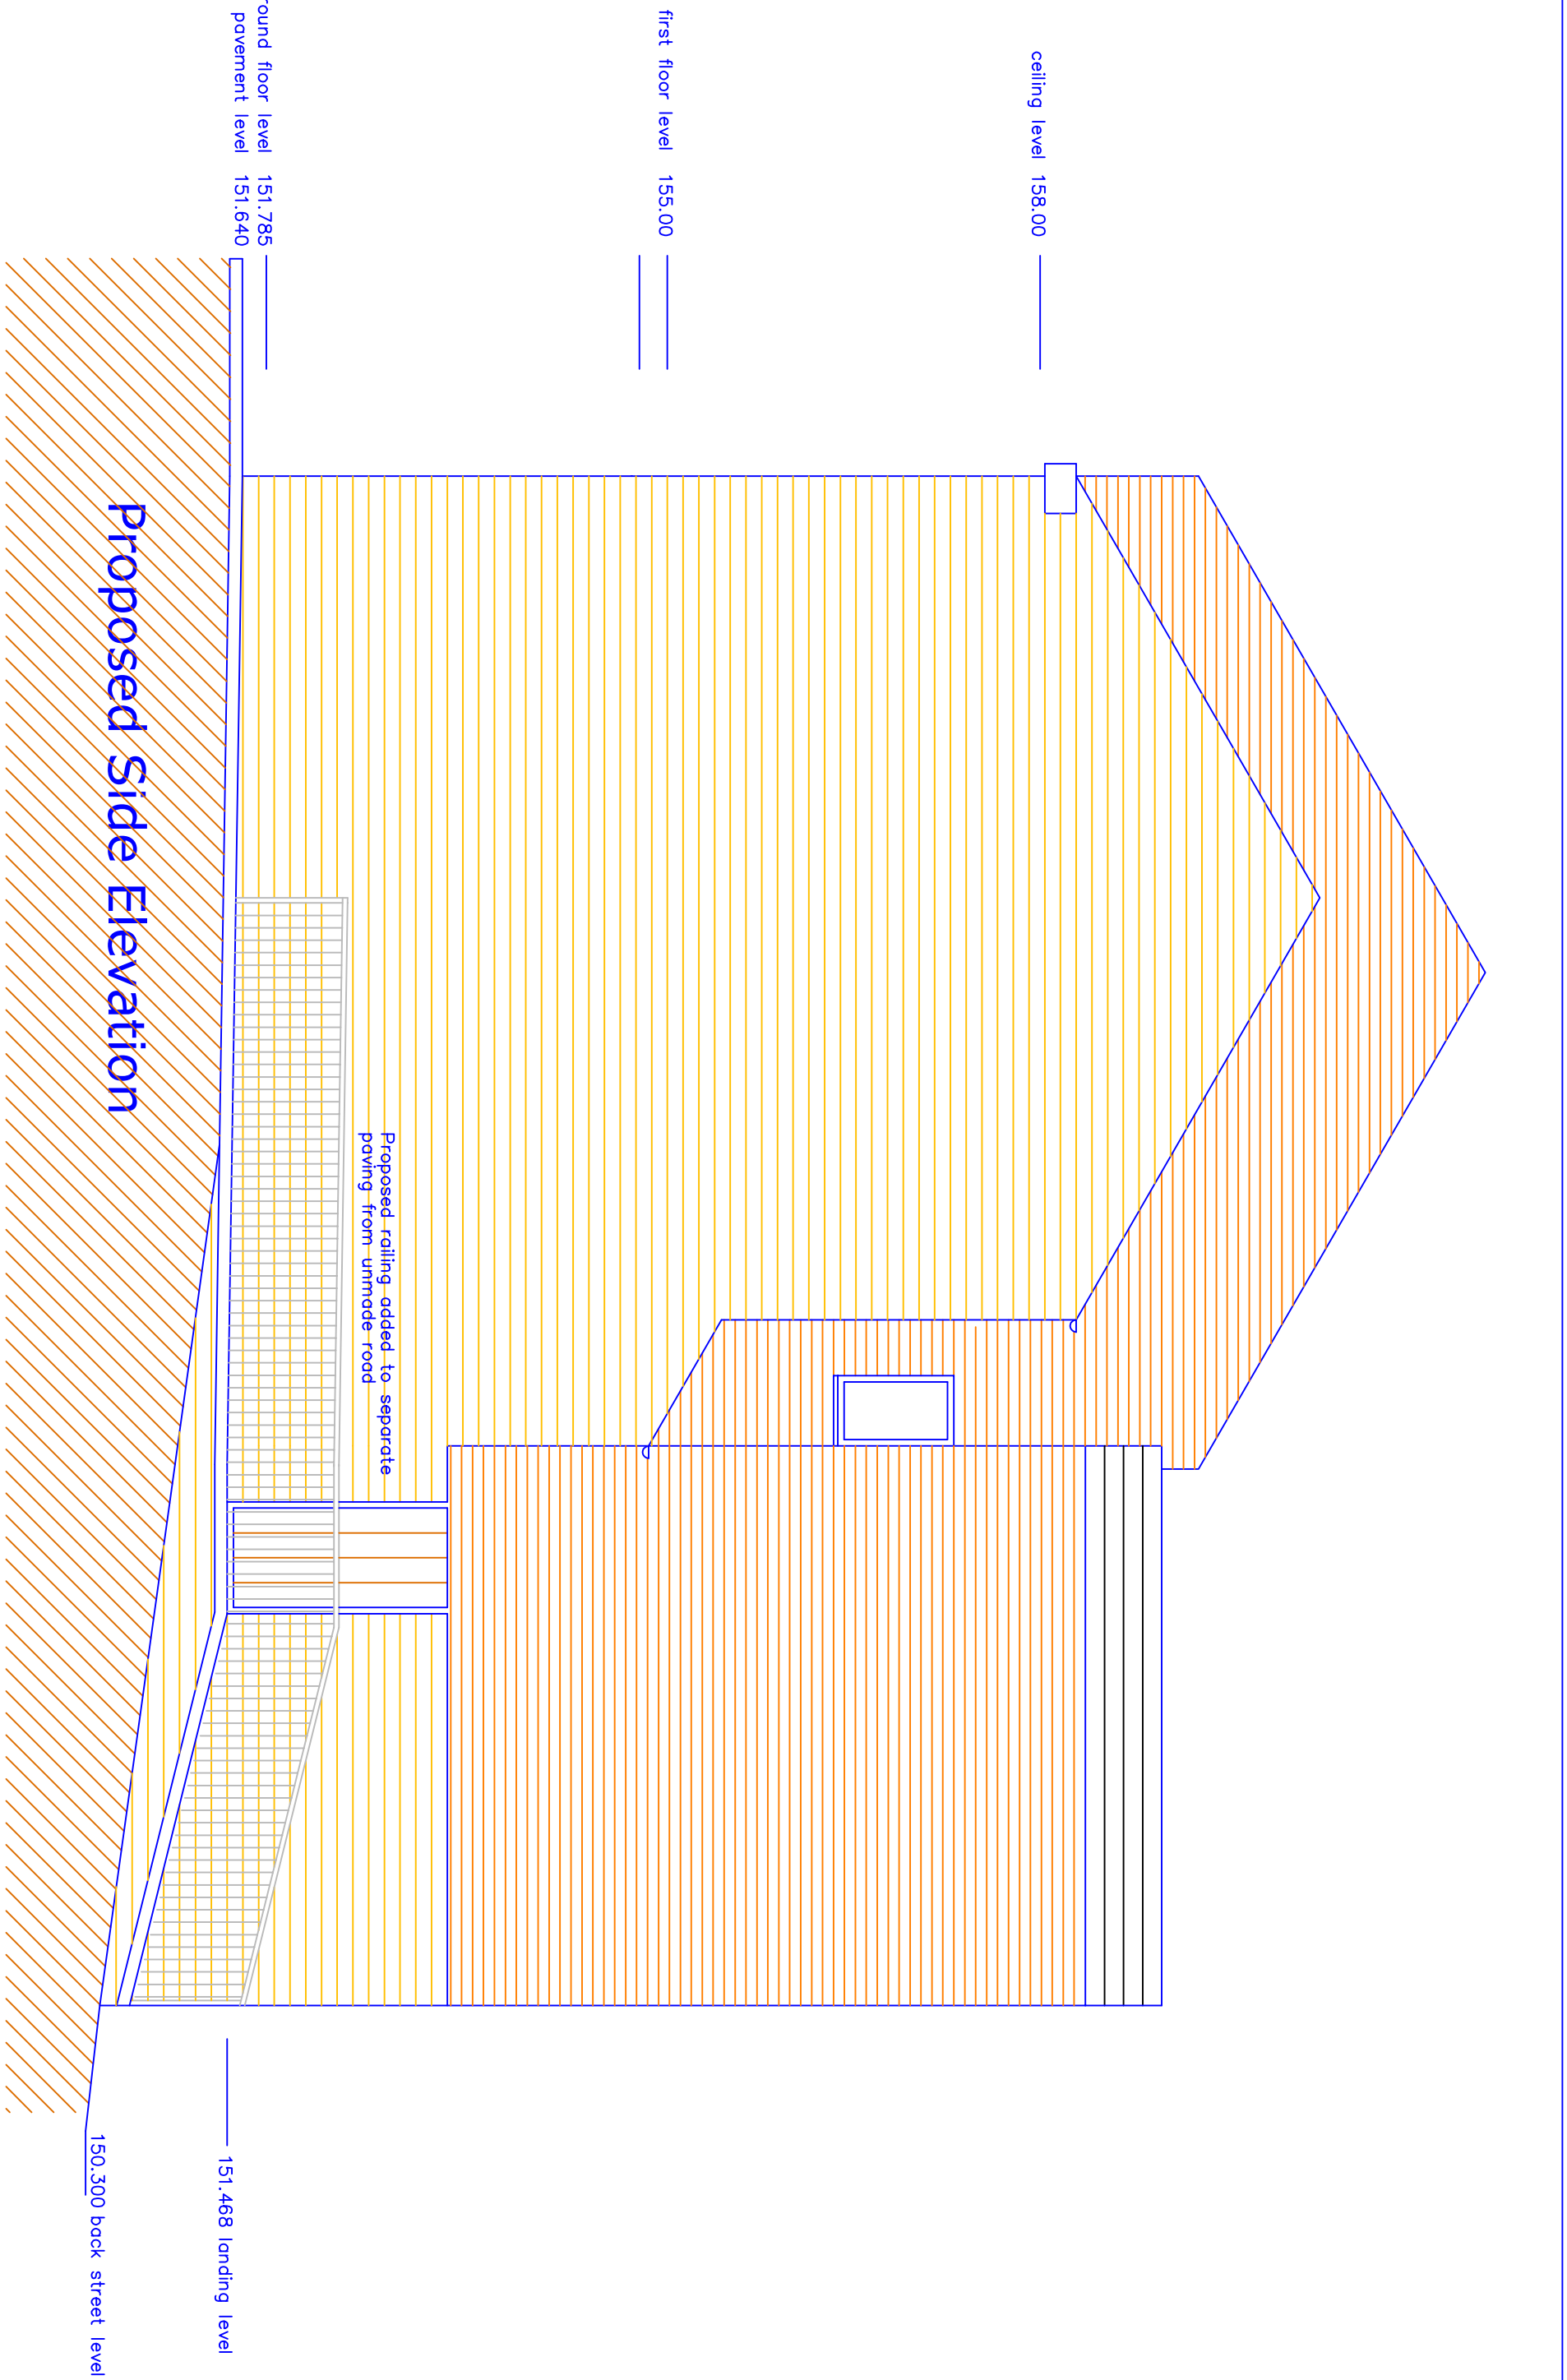

- C Steps removed and railing added 07.02.2026
- B Roof raised 760mm 14.01.2026
- A Additional off site elevation added 20.10.2025

This drawing and design concept is the property of PPV design. It should not be reproduced without written permission

0 1 2 3 m

Former Smithie Garage
Spring Street
Ramsbottom
B10 9JQ

scale 1:50 at A1
July 2025

AW4-05C
Side and Rear Elevations

PPV design Ltd

2 Helmshore Road, Holcombe Village
Ramsbottom, Lancashire BL8 4PA

Garry Pearson (BAK hons) DipArch RIBA
garryppvdesign@gmail.com

T. 0706 822751 M. 07712 669482