




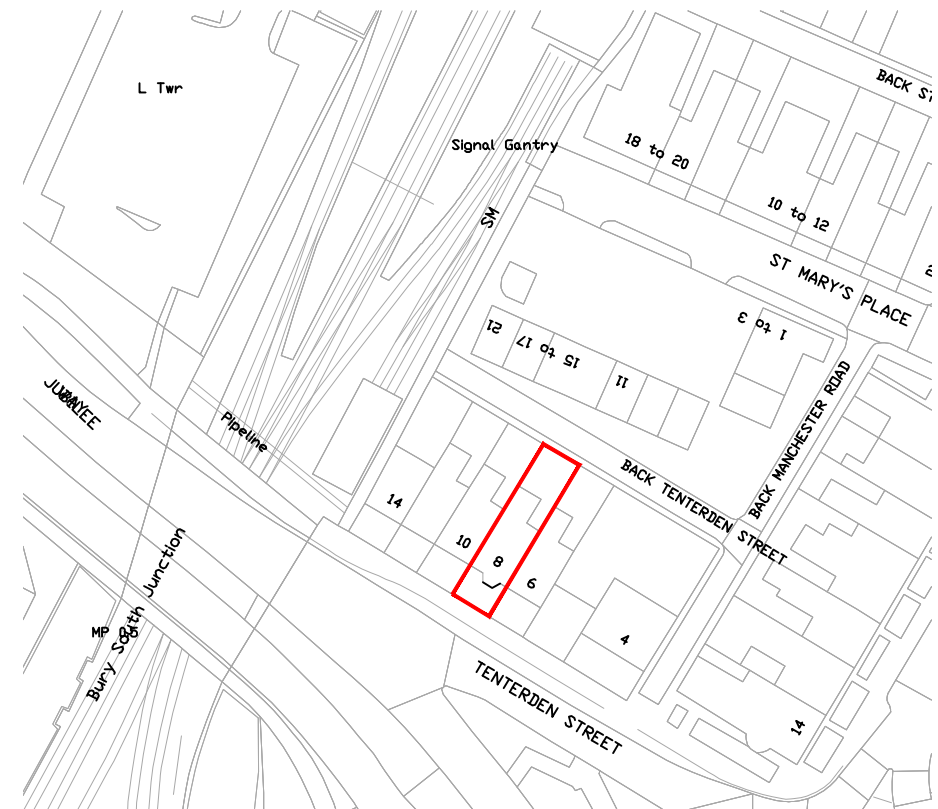

SITE LOCATION PLAN (200sqm)
1:1250@A3

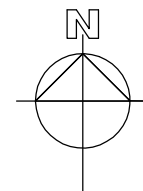


METAL SHED FOR 4no CYCLES BEING 2060mm WIDE AND 1045mm WIDE, WITH A HEIGHT OF 1140mm

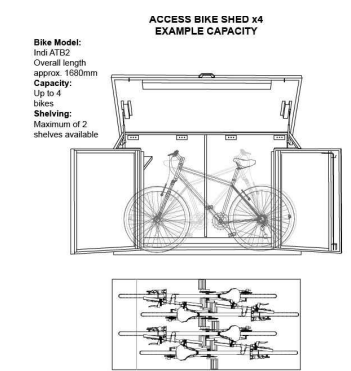

C5	Details of cycle storage shown	11.12.25	MG
C4	Amendments in line with planning comments	07.04.25	MG
C3	Amendments to rear boundary	03.04.25	MG
C2	Amendments to rear boundary	22.02.25	MG
C1	Amendments in line with heritage statement	20.12.24	MG
Rev	Amendments	Date	Ints



Project	
8 TENTERDEN STREET BURY, BL9 0EG	
Drawing Title	
SITE LOCATION PLAN AND PROPOSED SITE PLAN	
Drawn MG	Checked _
Date SEP 2024	Scale@A3 1 : 100
Drawing No. 8TS/200/PL	Rev. C5

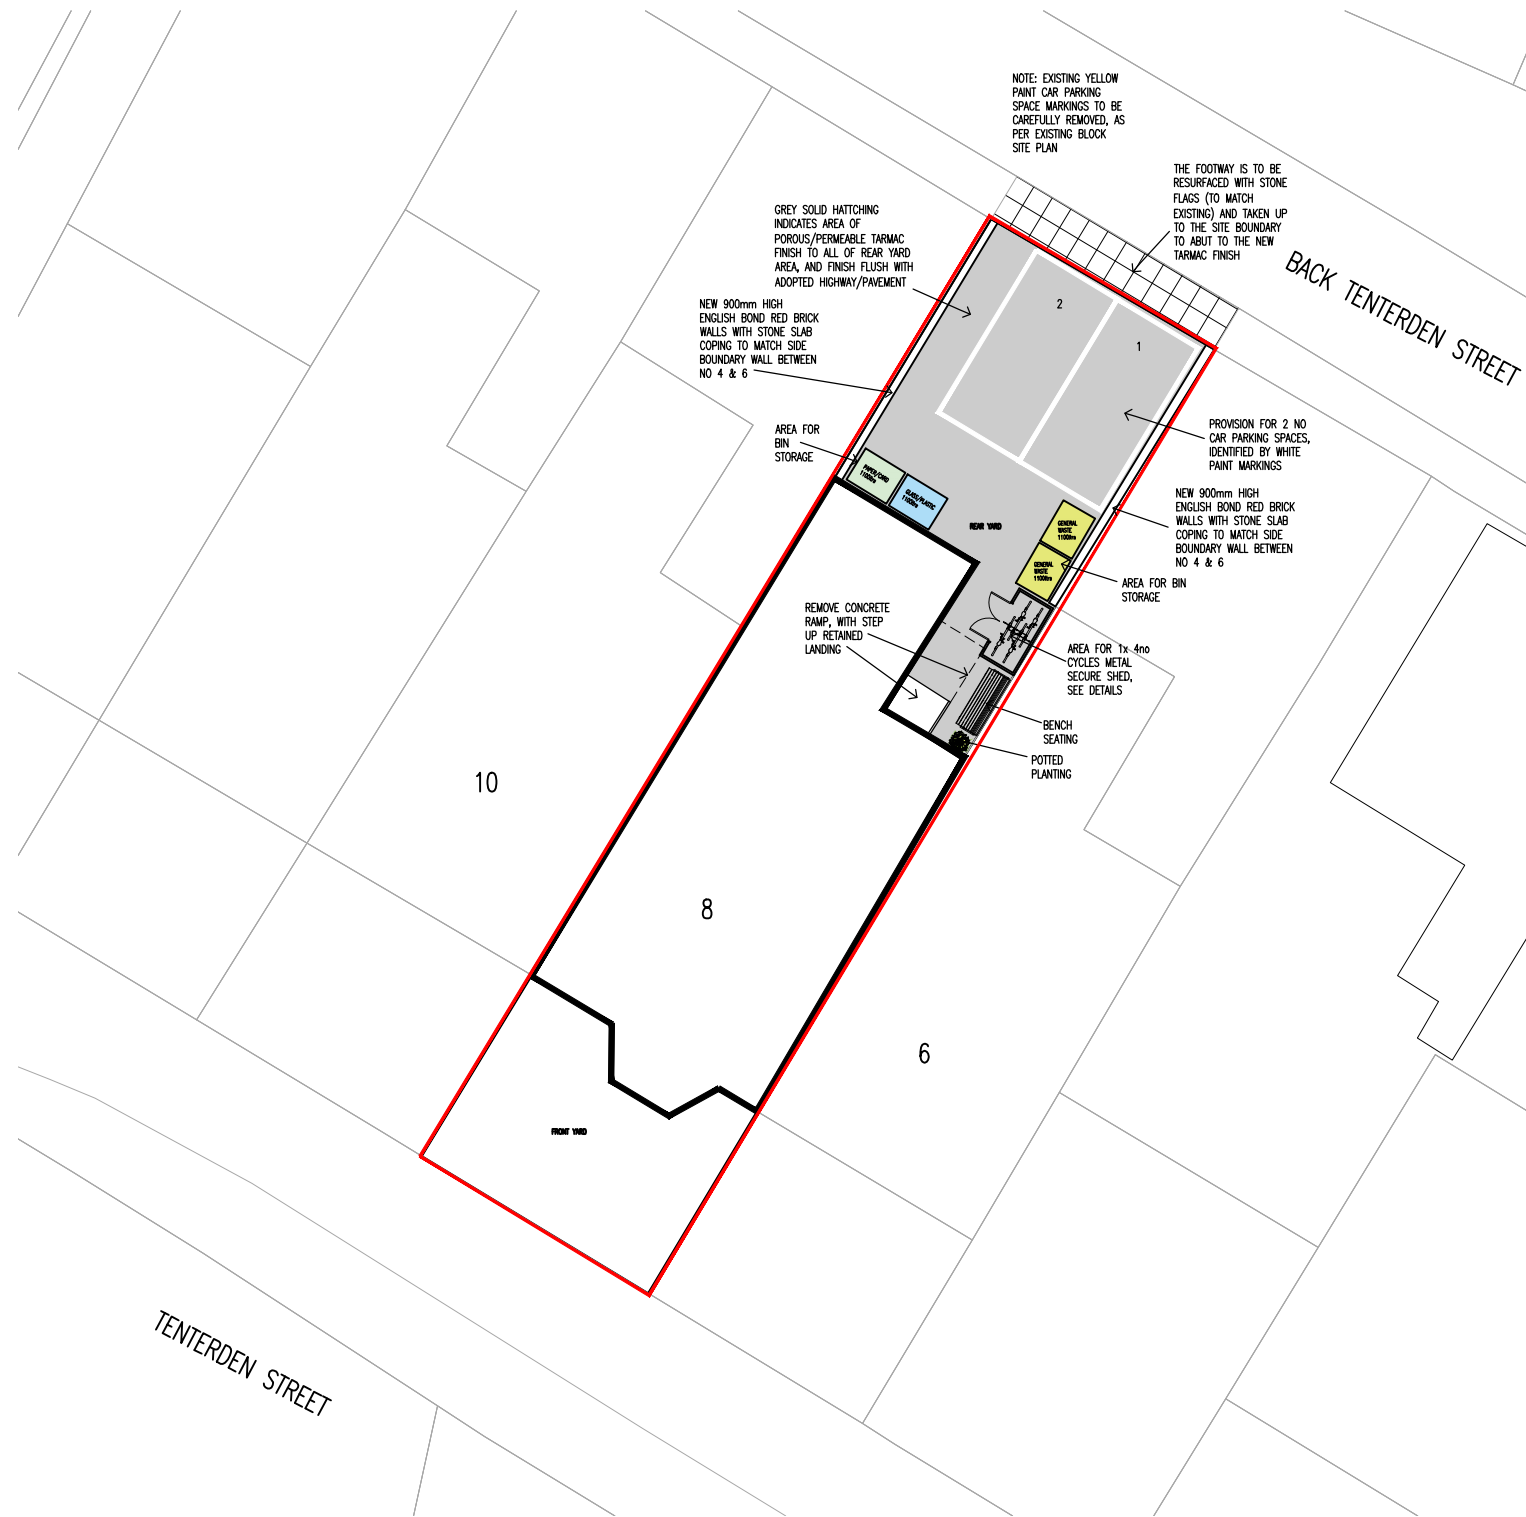

PROPOSED BLOCK SITE PLAN
1:200@A3

