


IMPORTANT

- > This drawing is copyright and remains the property of this practice
- > Do not measure from this drawing, except for the purpose of planning
- > All dimensions to be checked on site
- > Positions of anything existing must be confirmed on site prior to proceeding
- > Any structural elements drawn are indicative and should be calculated by a structural engineer

NOTES:



Existing Site Plan
Scale 1:200

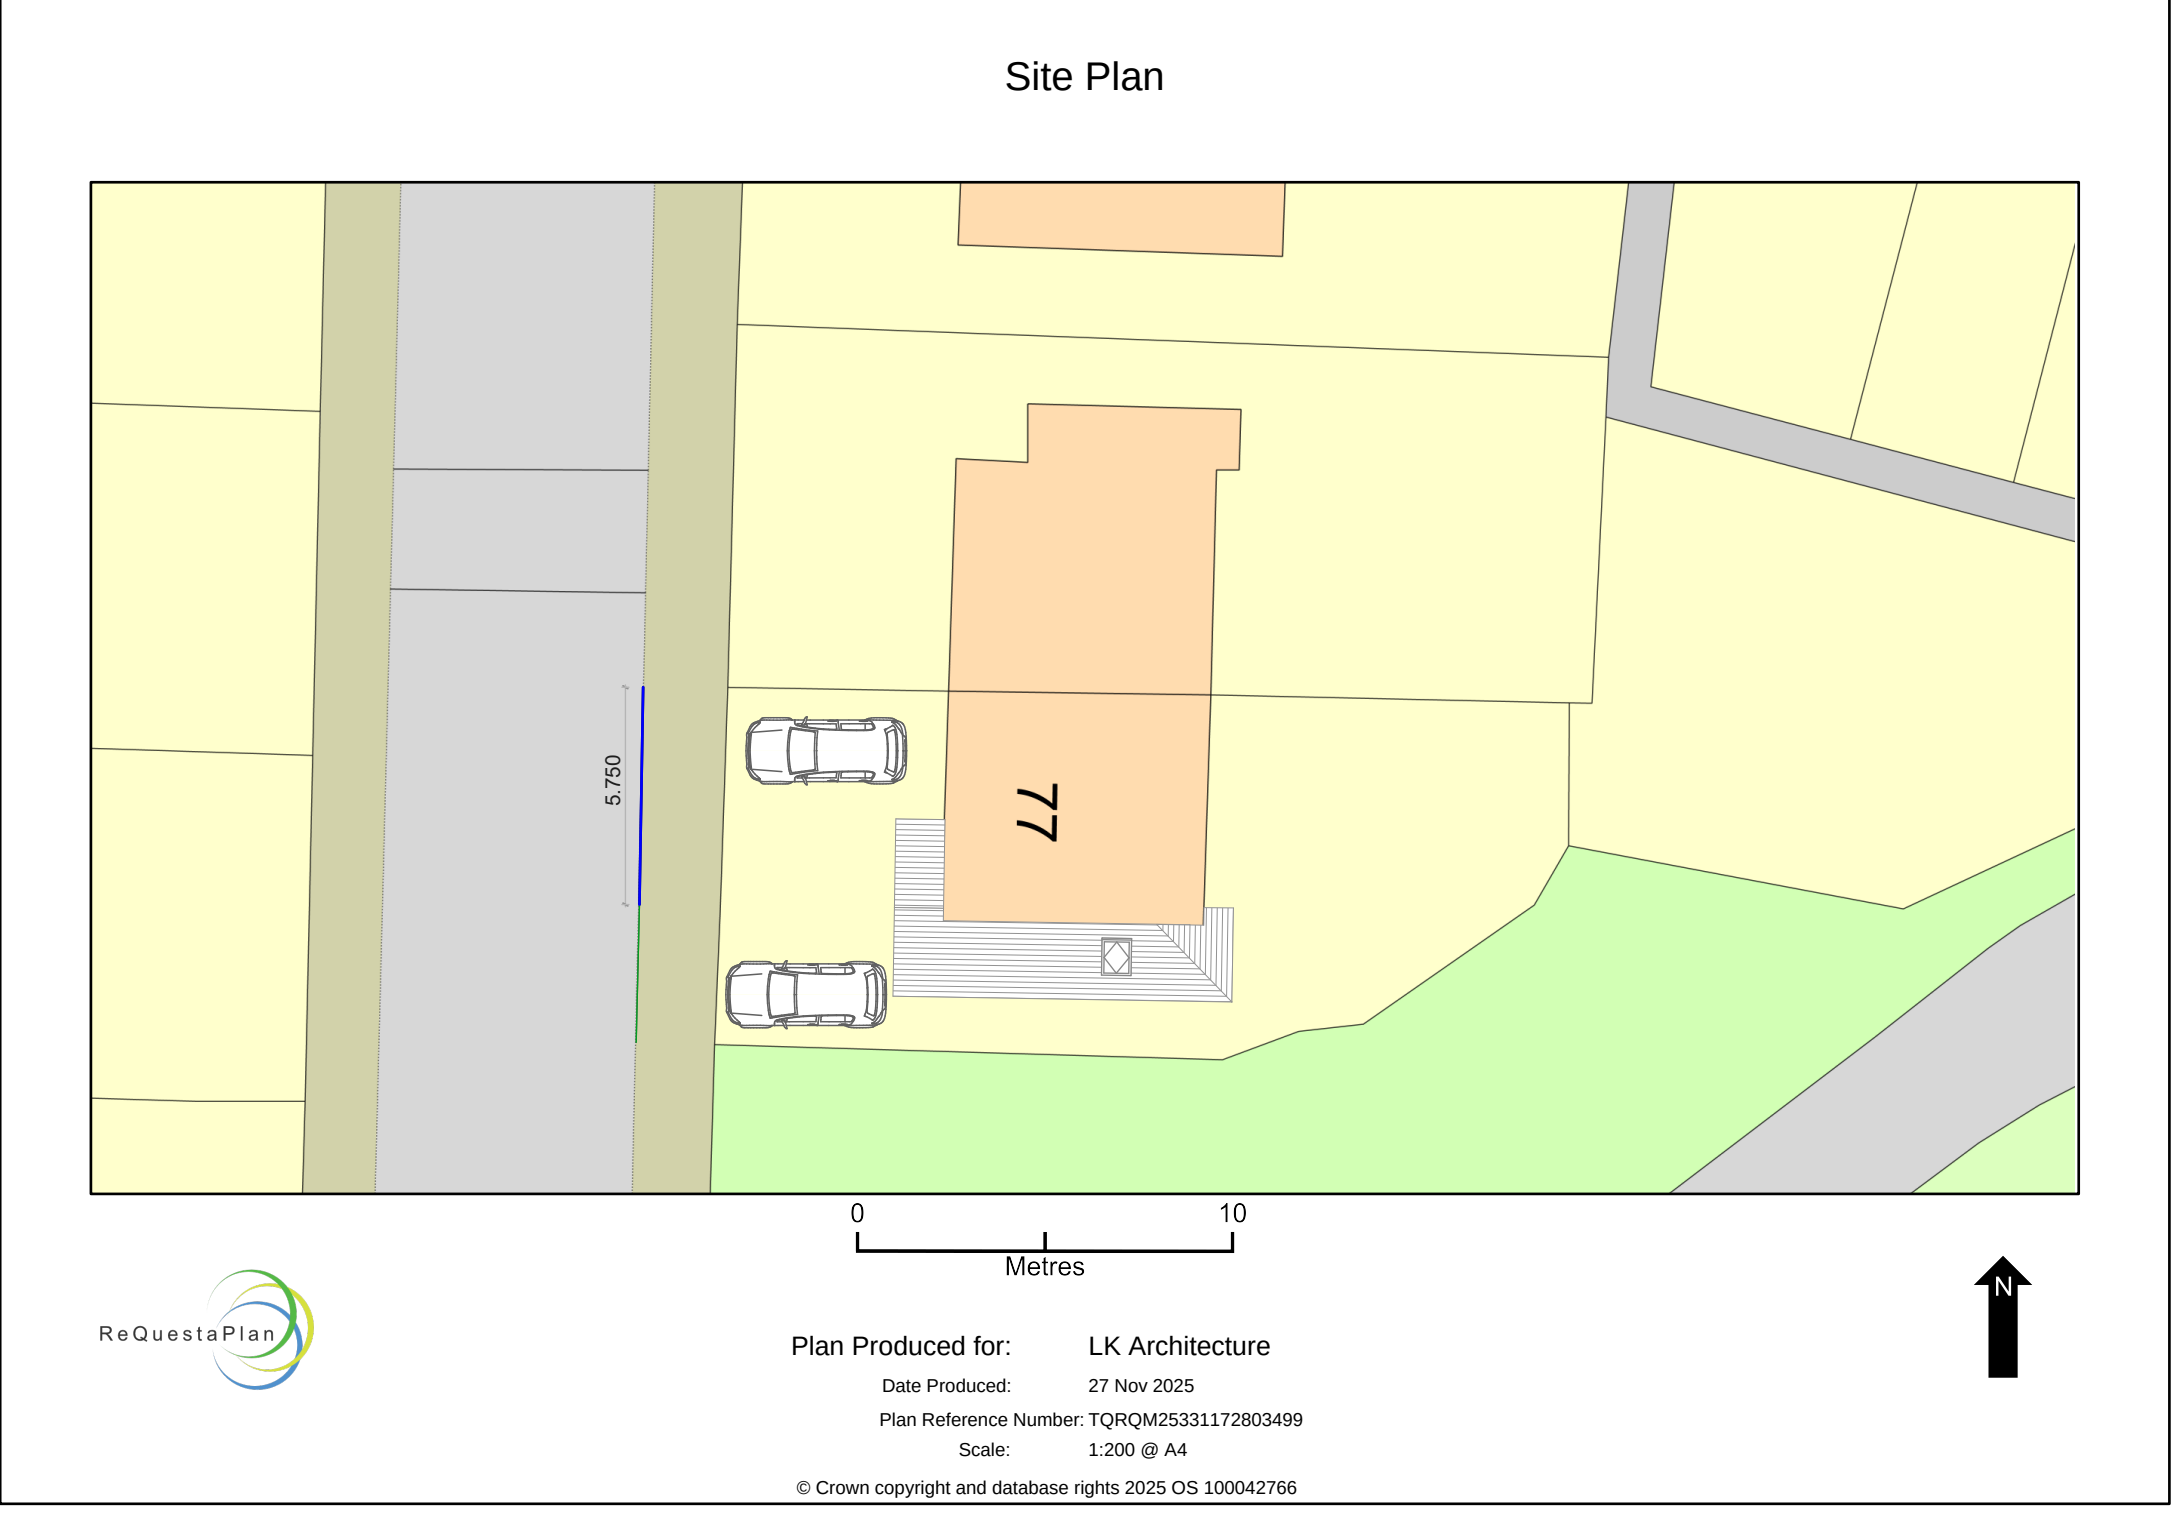

Proposed Site Plan
Scale 1:200

Key

- Existing dropped kerb ————
Proposed dropped Kerb ————



Client
Mr & Mrs Hartwell
No.77 Fairfield Drive, Bury
BL9 7SL

Project
Proposed Single Storey Side
Extension

Drawing Title
Existing & Proposed Site Plans

Date
November 2025

Drawing Scale
Various @ A1

Drawing Number
1752_02 Site Plans