




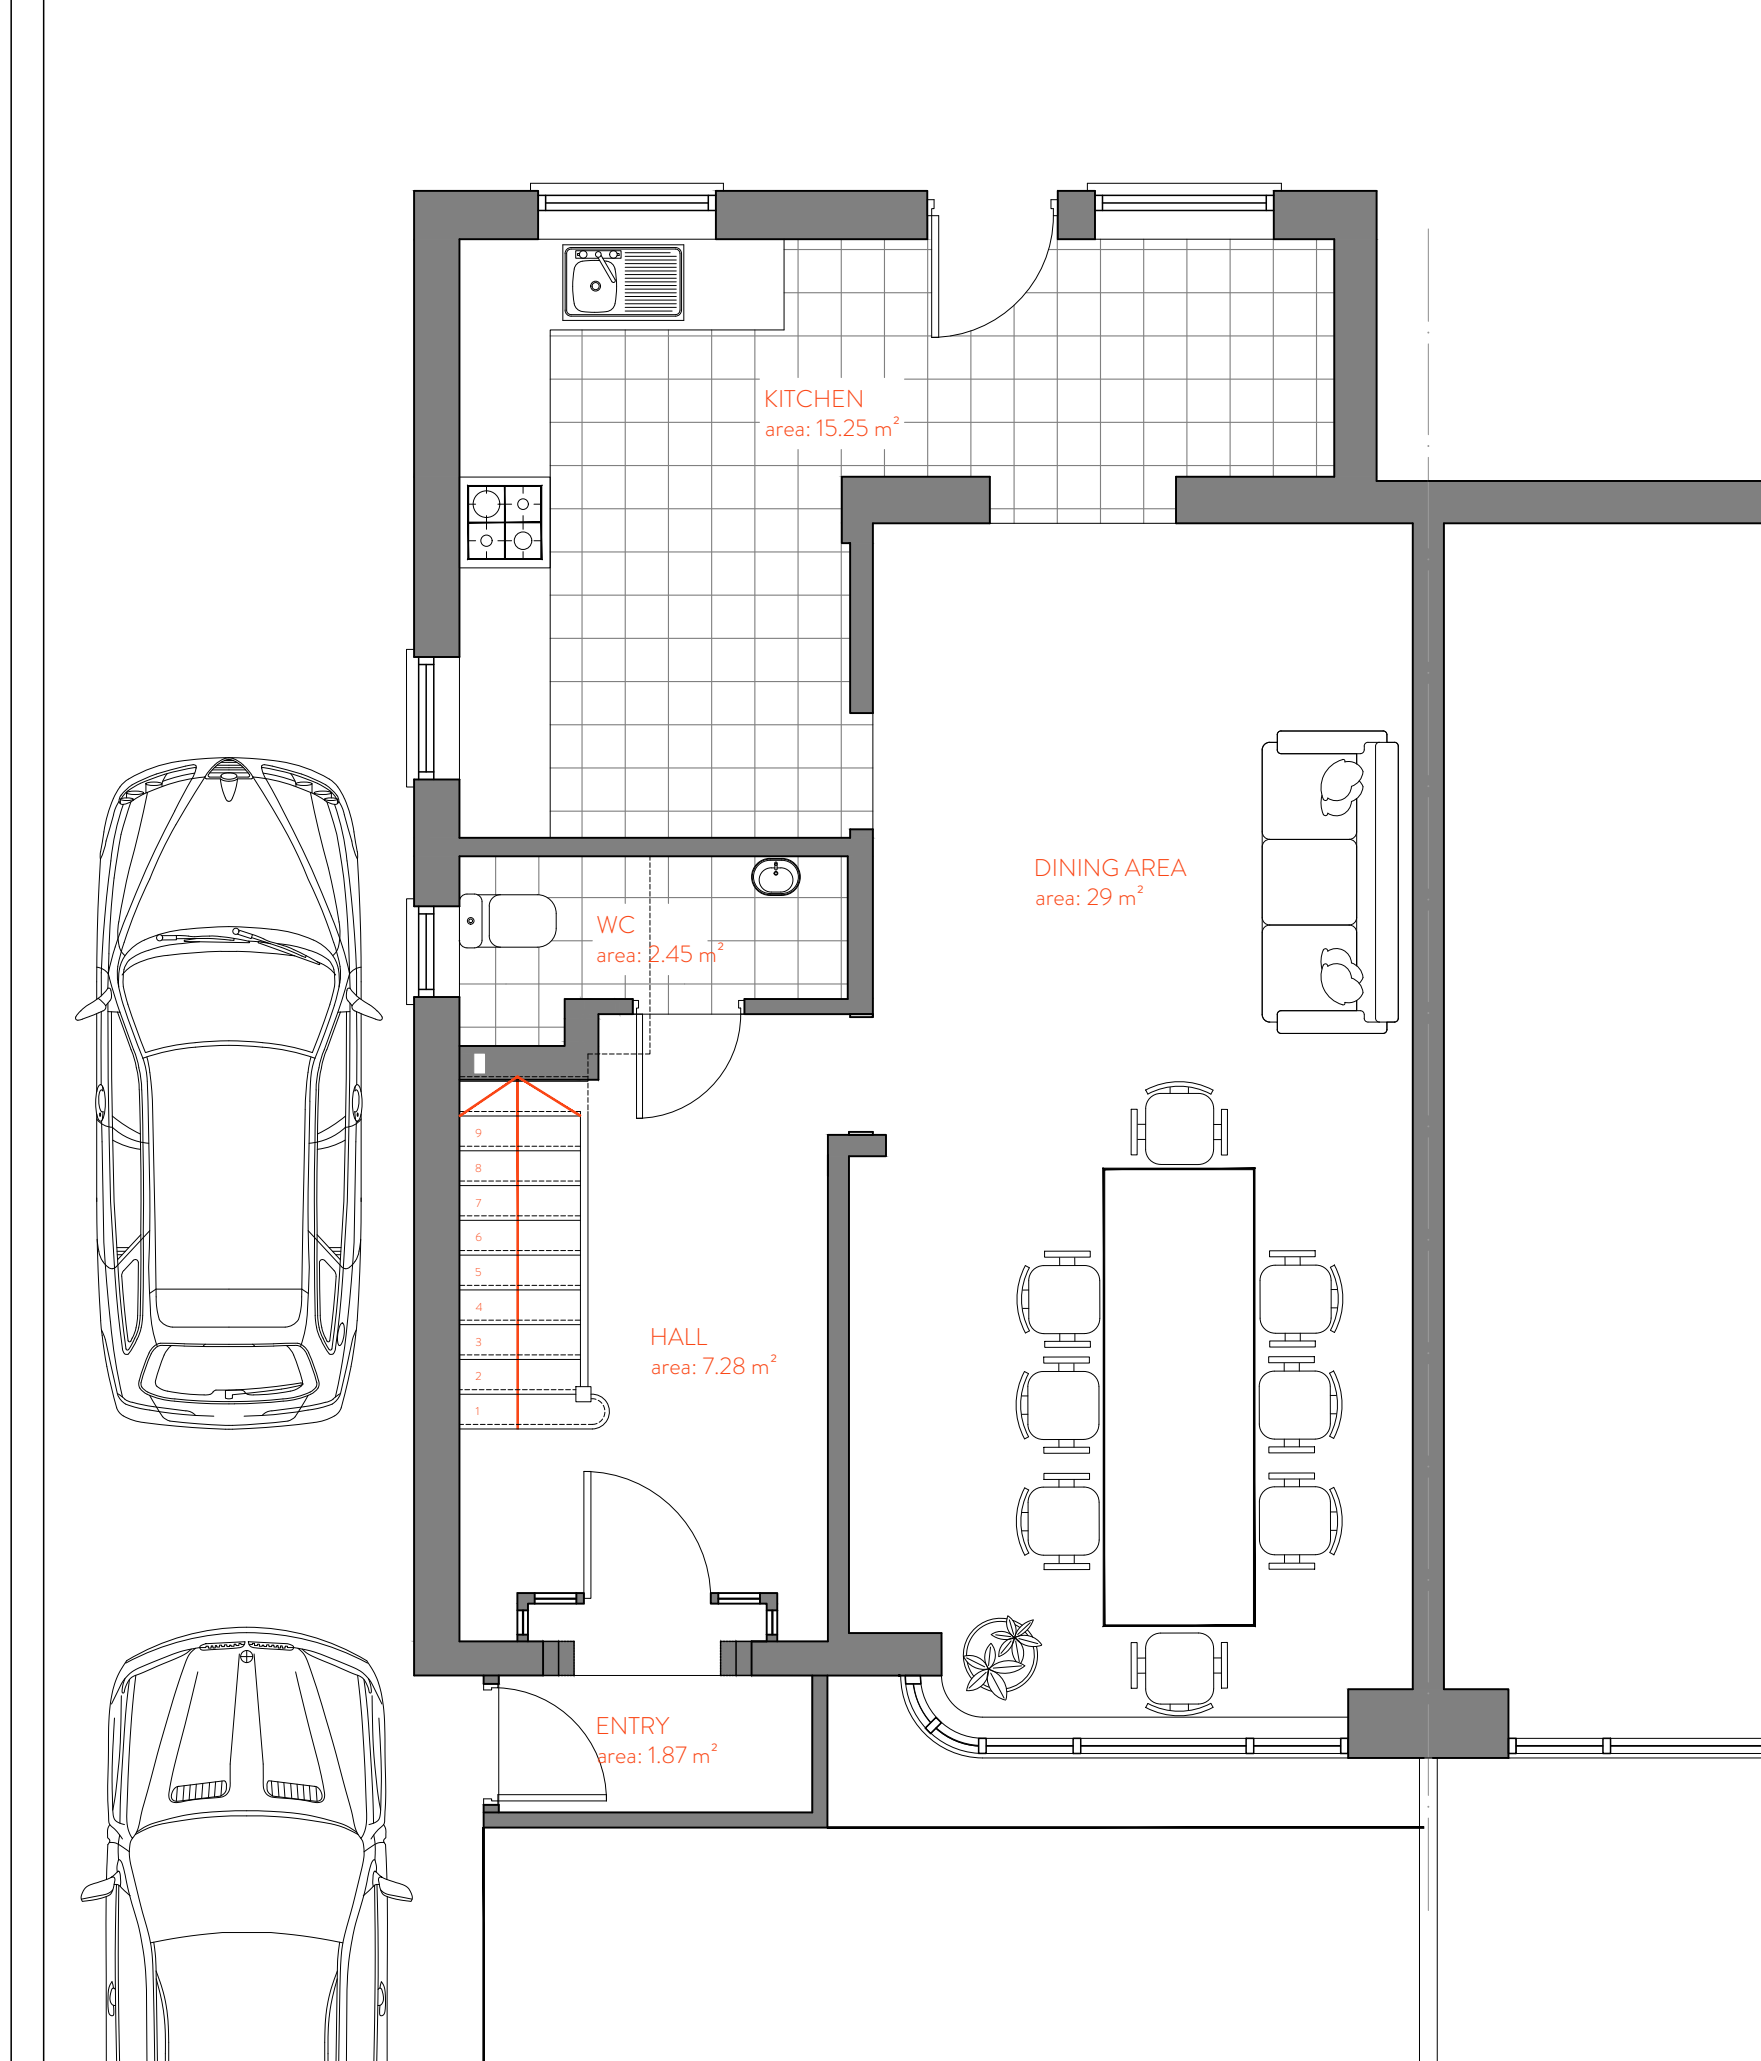


1 PROPOSED GROUND FLOOR PLAN
SCALE: 1:50

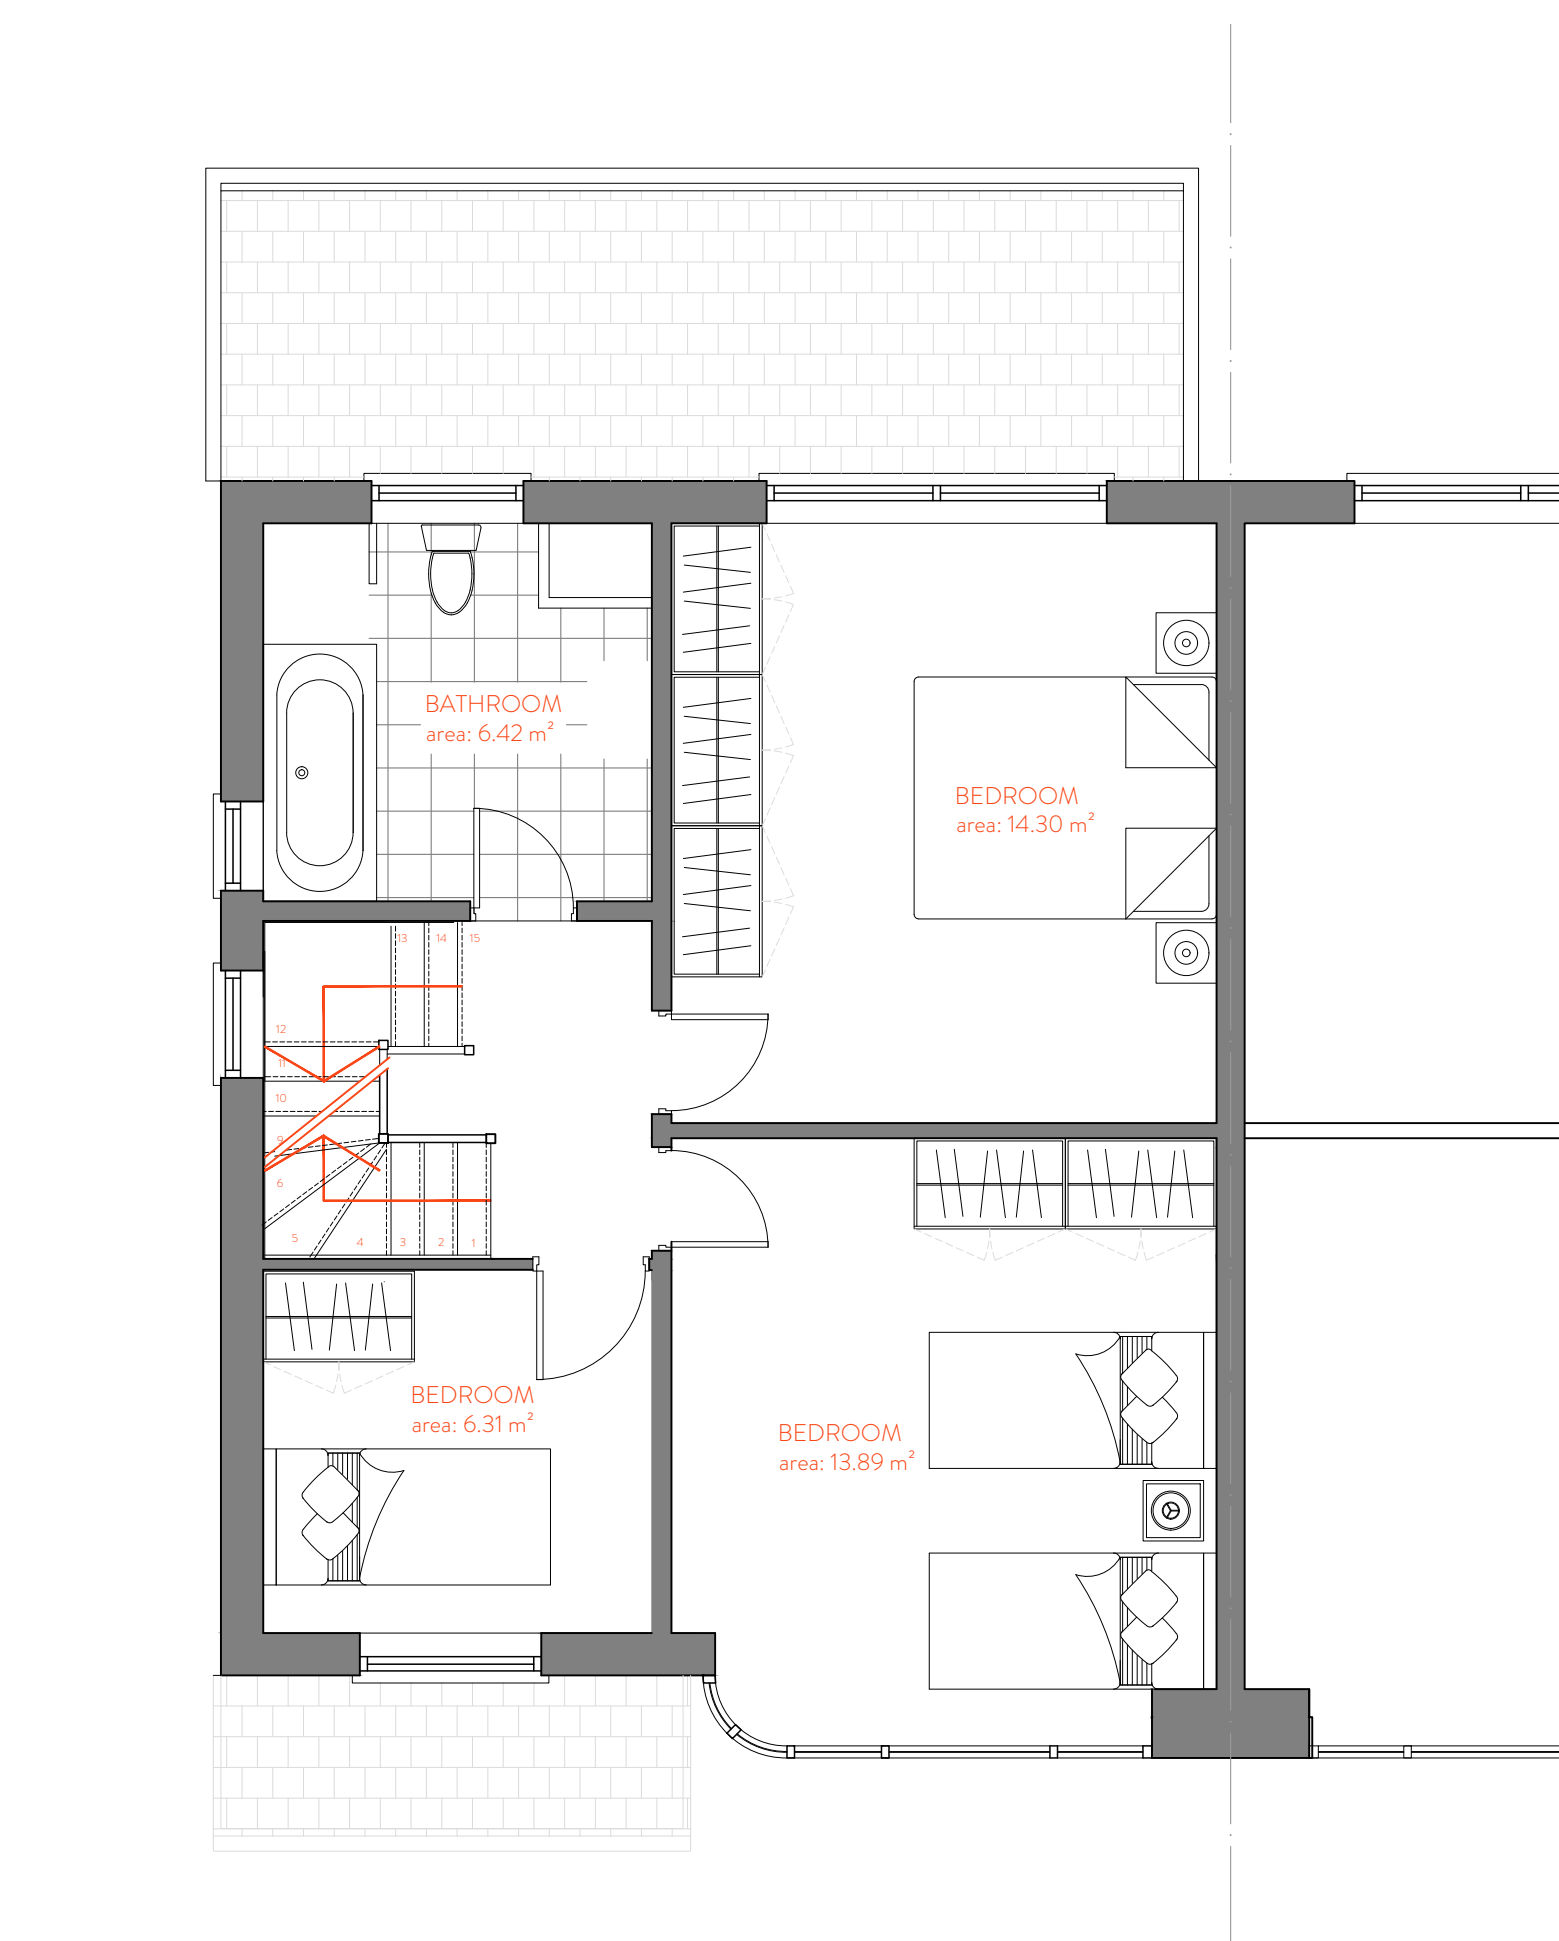


2 PROPOSED FIRST FLOOR PLAN
SCALE: 1:50

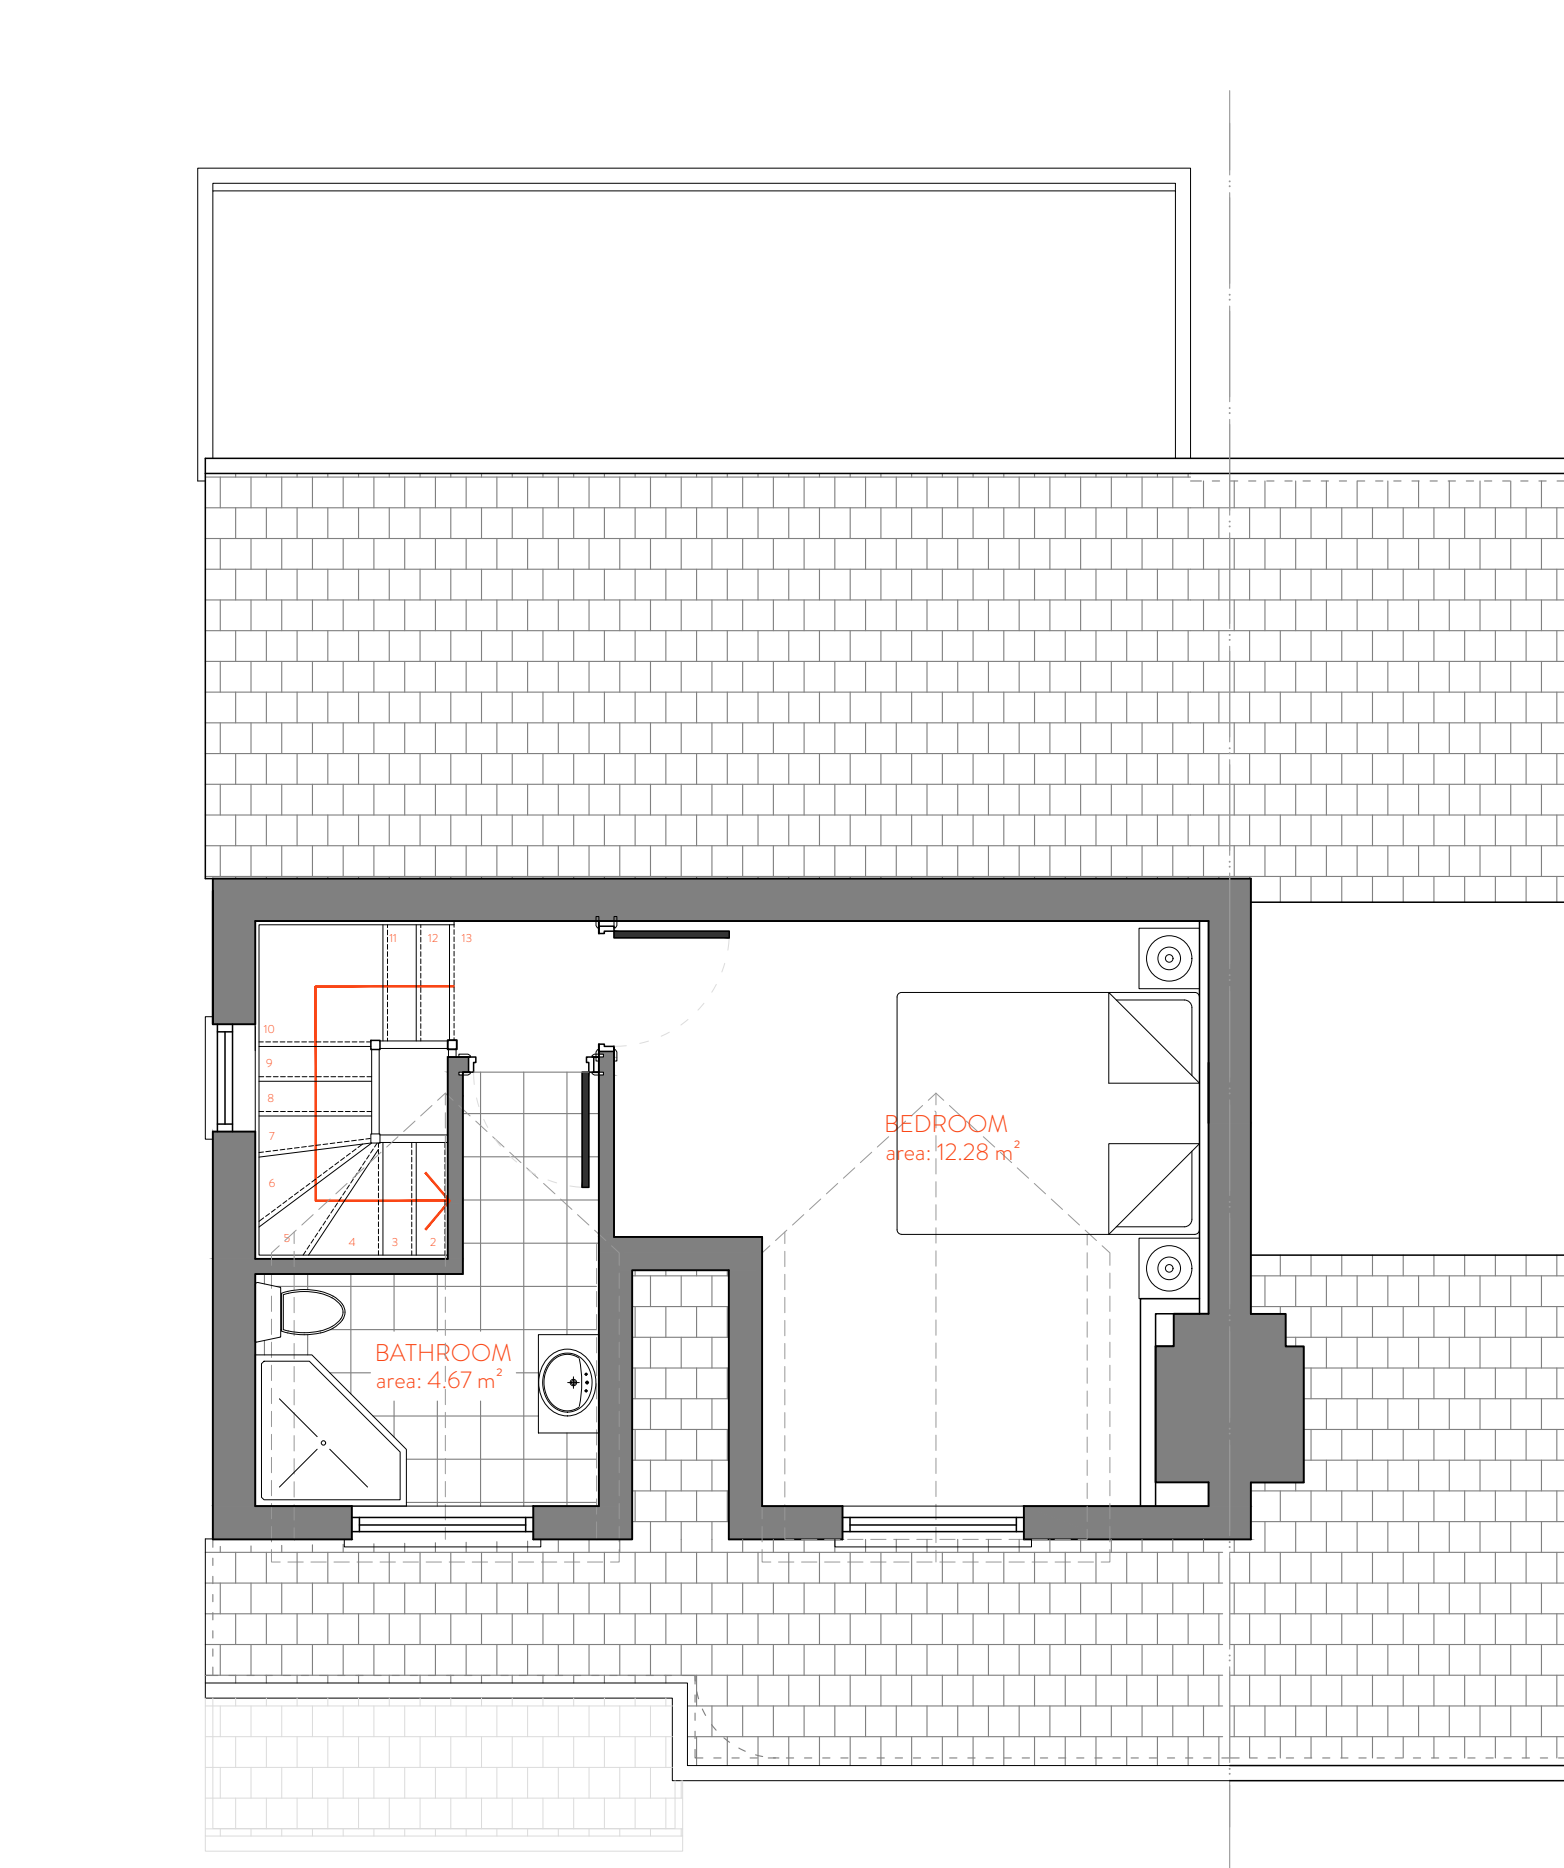

3 PROPOSED LOFT FLOOR PLAN
SCALE: 1:50

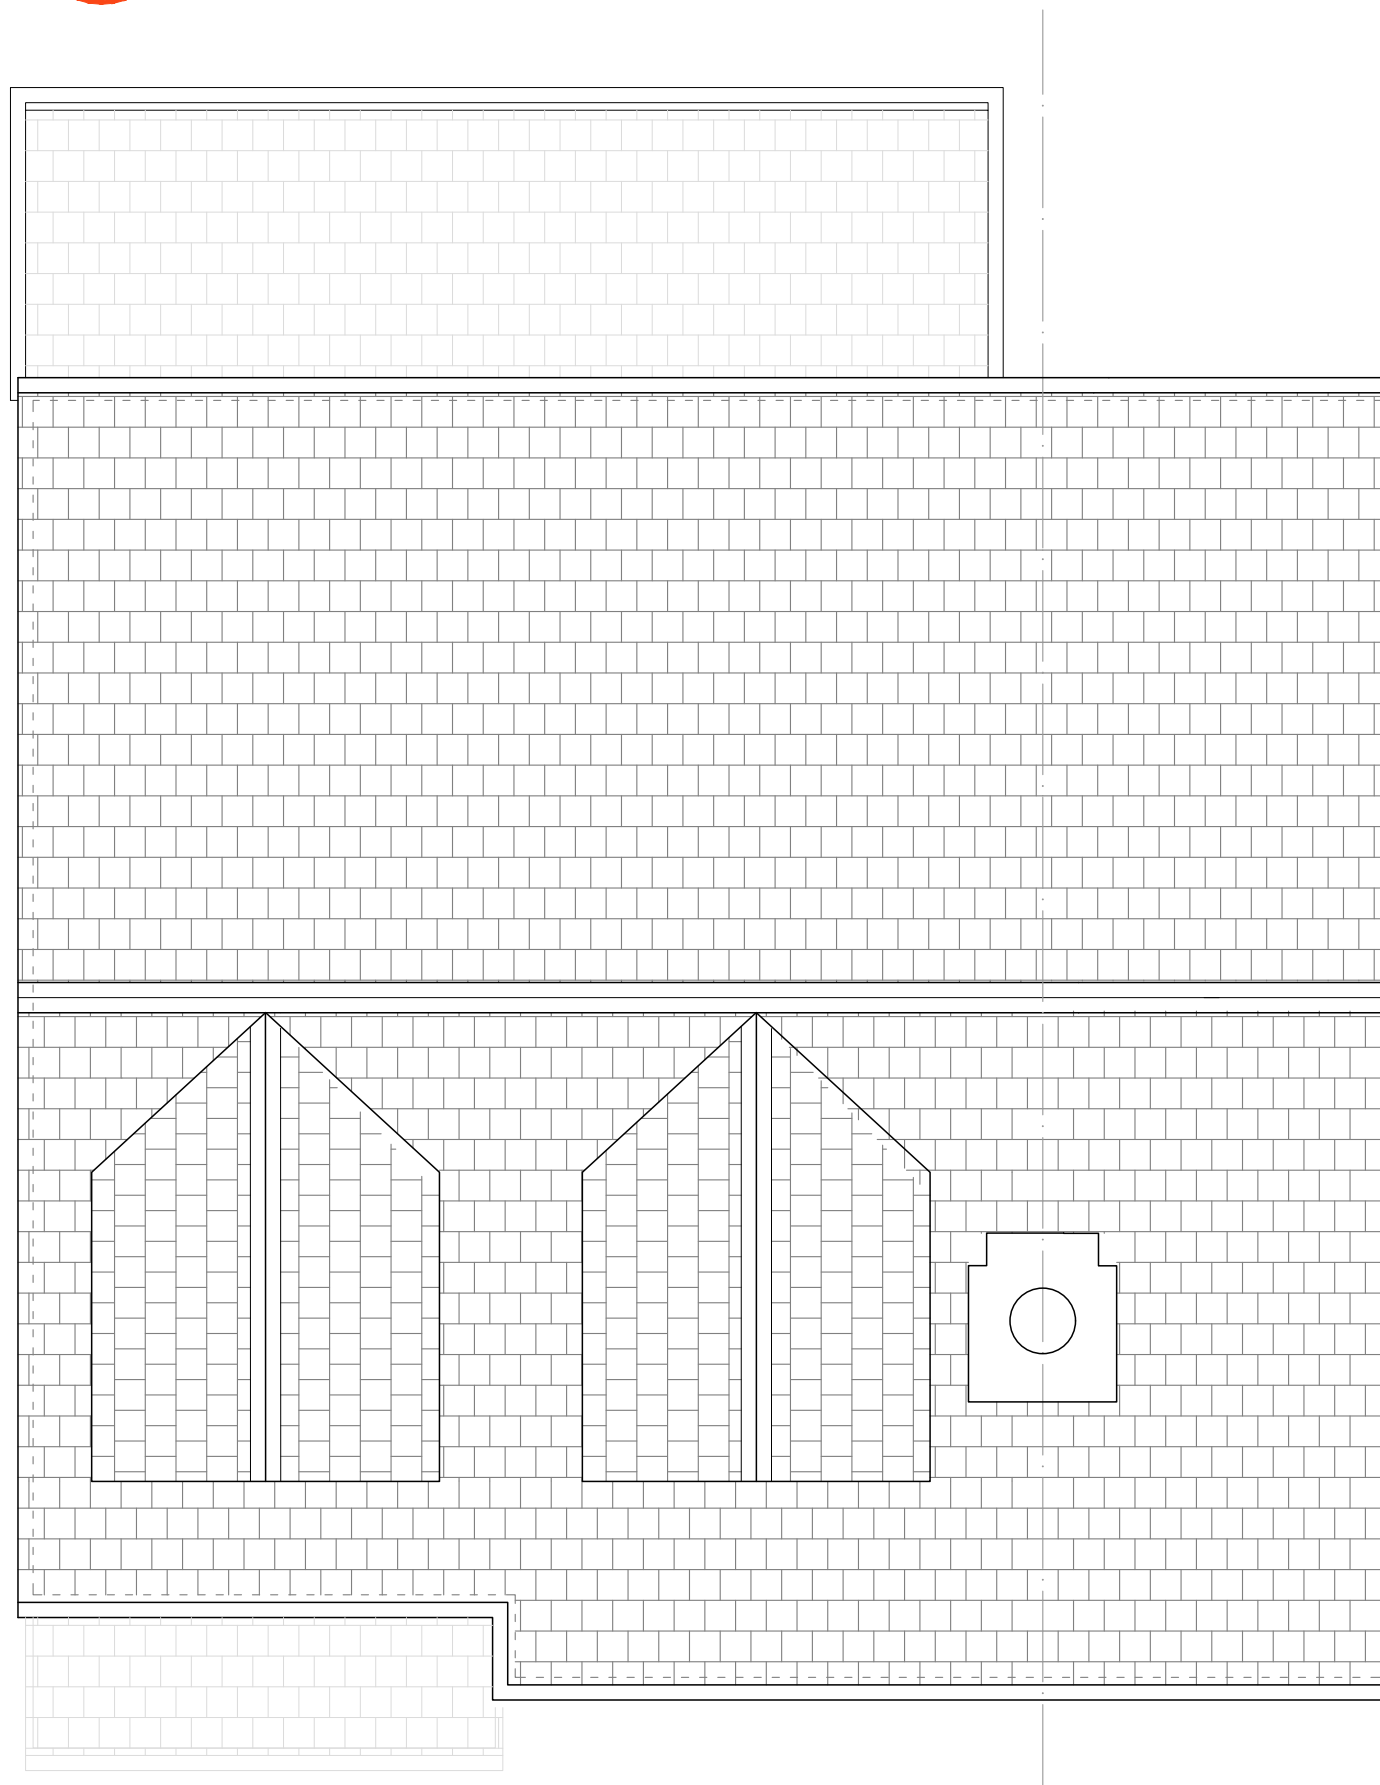

4 PROPOSED ROOF PLAN
SCALE: 1:50

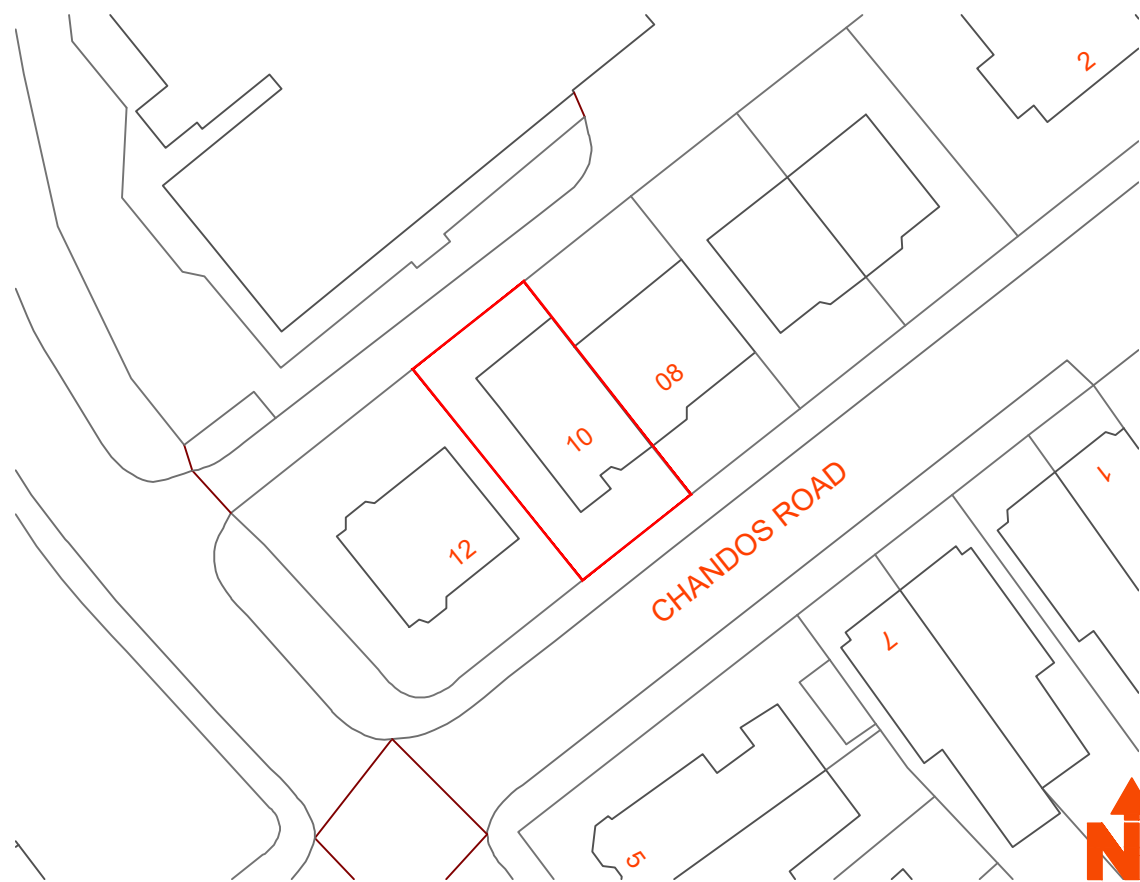

© Crown Copyright and database rights 2021 OS 100047474.
RED LINE INDICATES BOUNDARY


5 PROPOSED BLOCK PLAN
SCALE: 1:500




6 PROPOSED SITE PLAN
SCALE: 1:1250



Revisions
A) 17.11.21 - SCOPE OF WORKS AMENDED

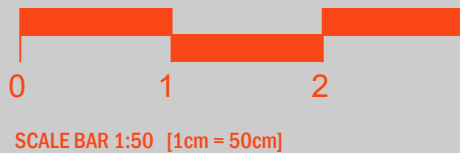

Project North

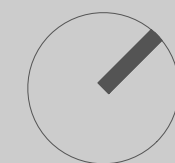

Drawn by: AC Checked by: JC
Scale: 1:50

PROPOSED
PLANS

A1.2A