





1 PROPOSED FRONT ELEVATION
SCALE: 1/50

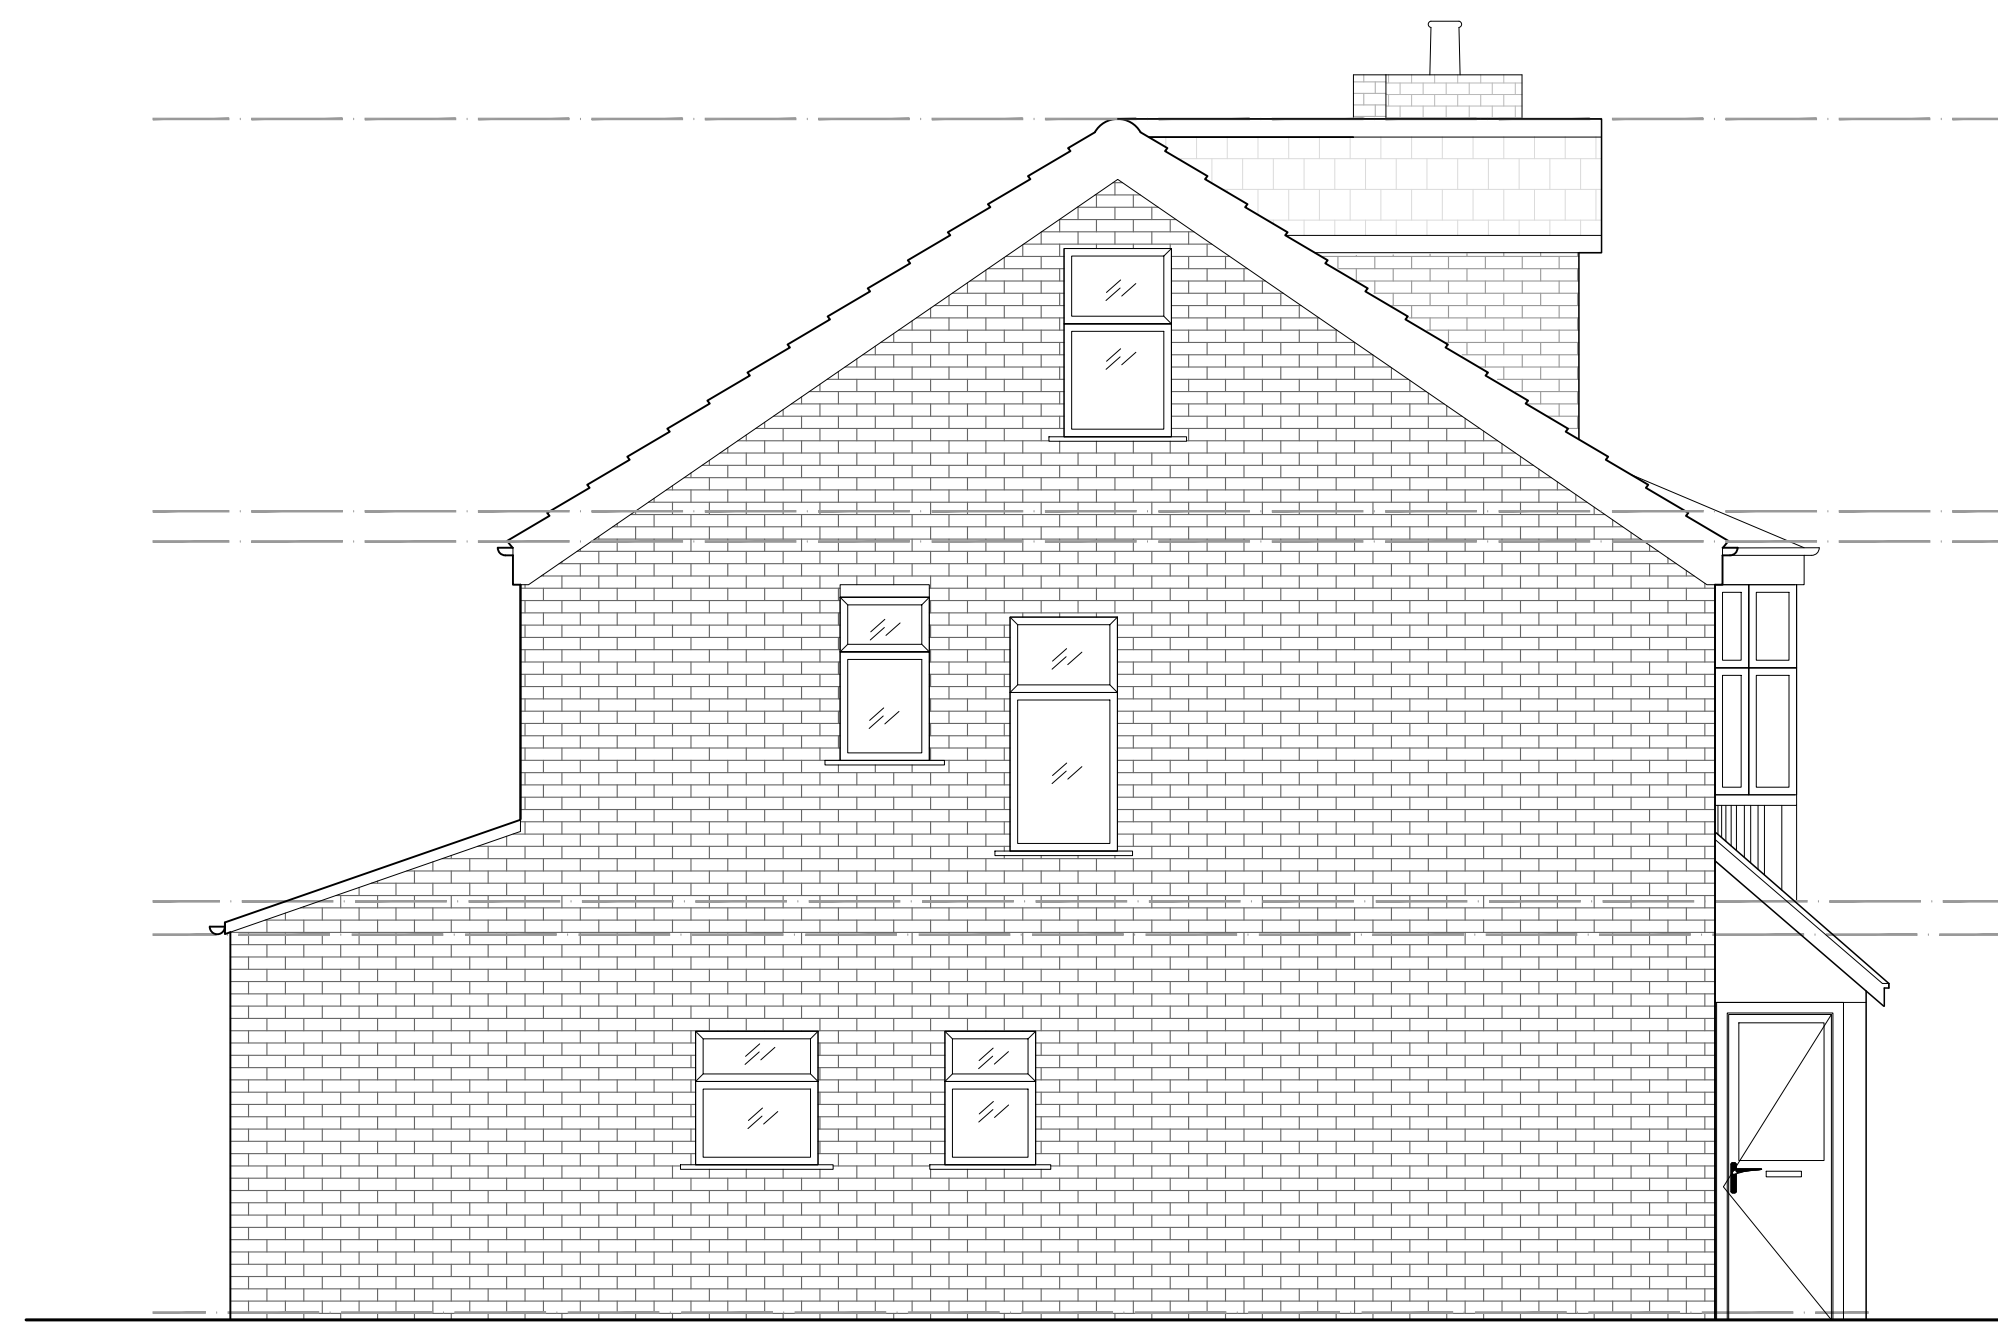

2 PROPOSED LEFT SIDE ELEVATION
SCALE: 1/50



3 PROPOSED REAR ELEVATION
SCALE: 1/50

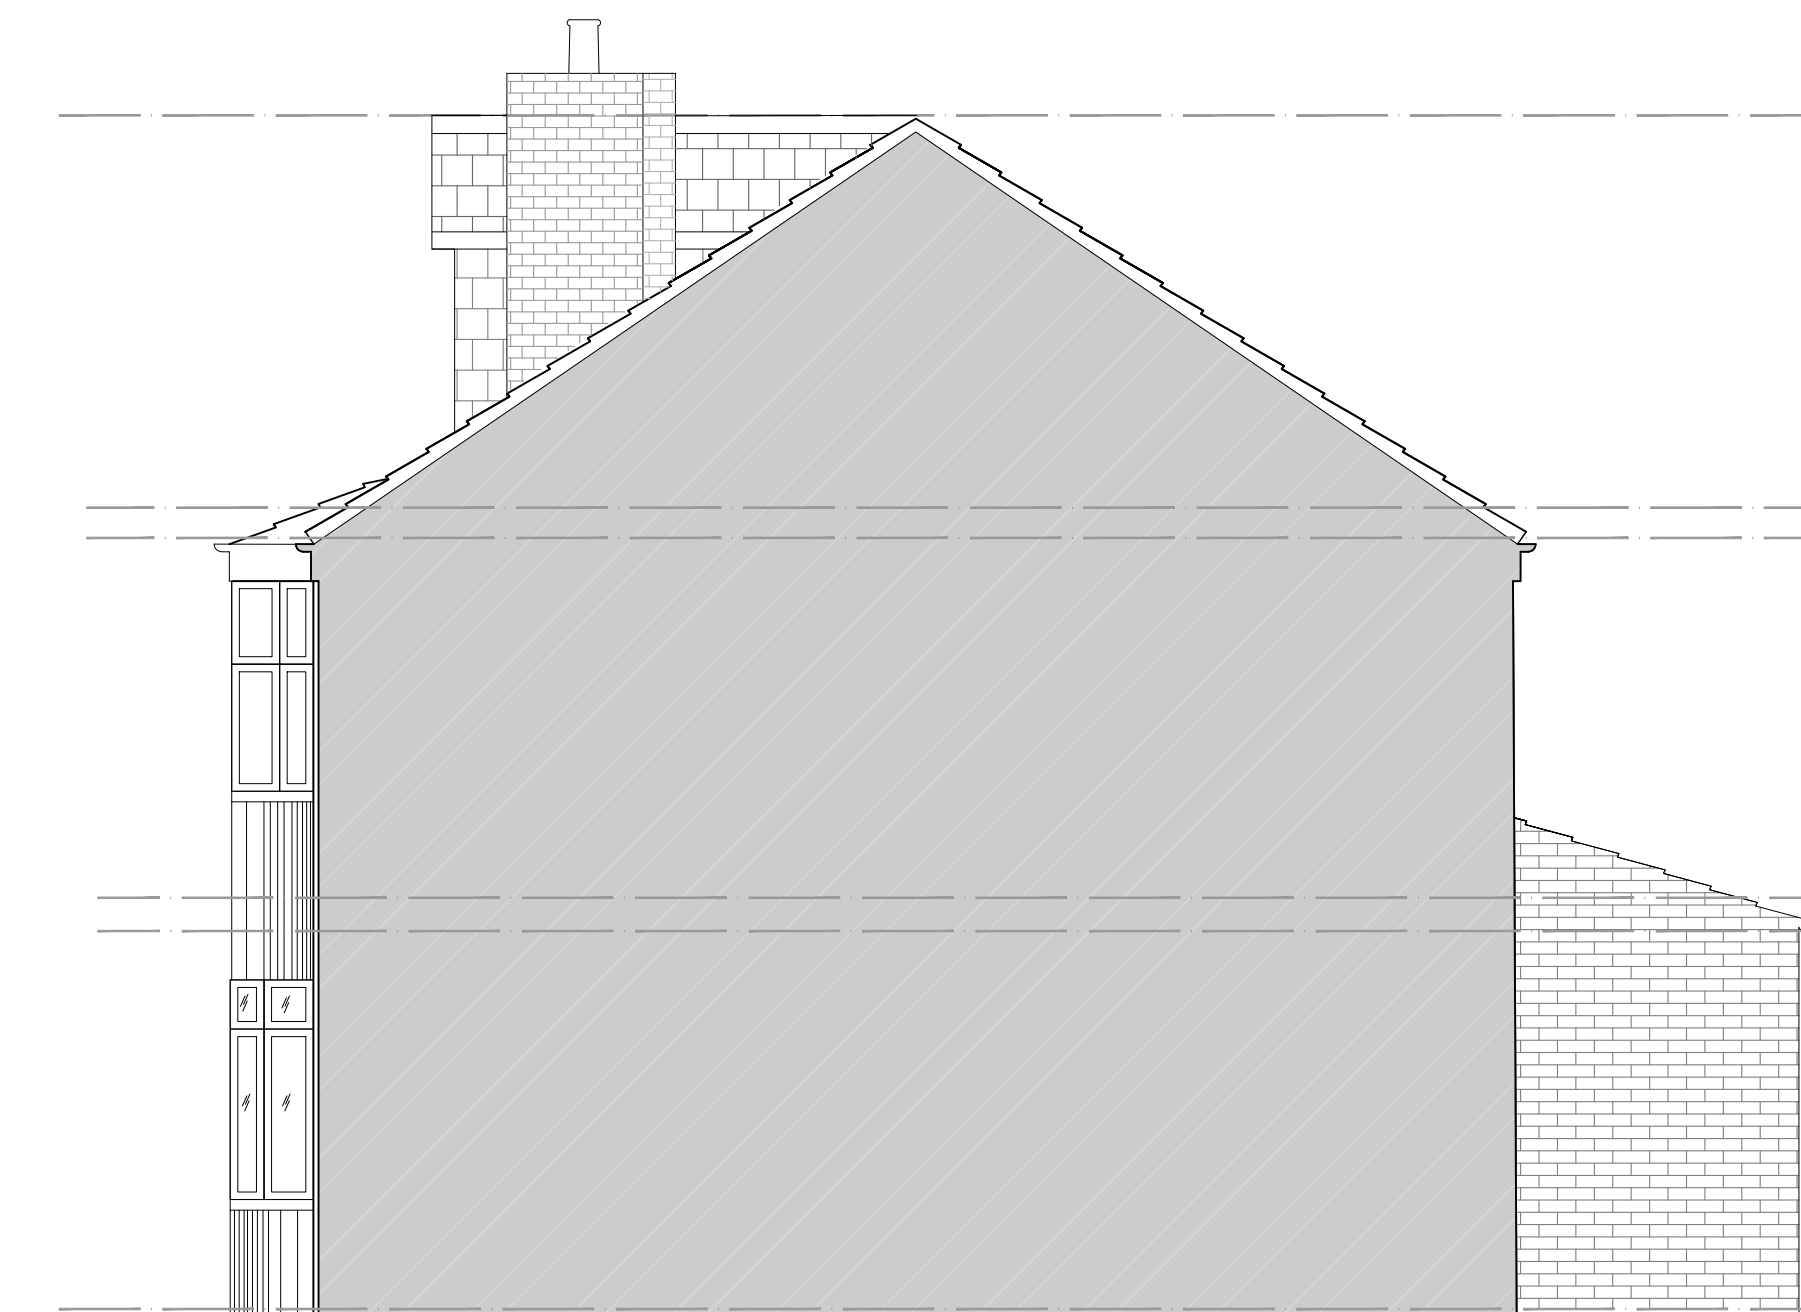

4 PROPOSED RIGHT SIDE ELEVATION
SCALE: 1:50



Revisions
A) 17.11.21 - SCOPE OF WORKS AMENDED

