




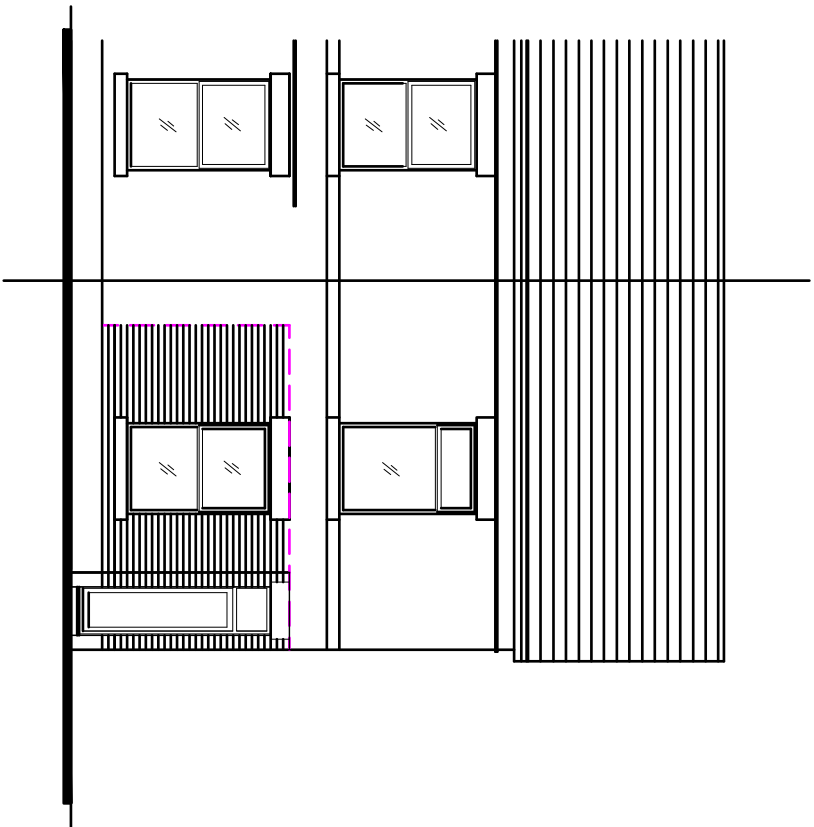


PROPOSED FRONT ELEVATION.

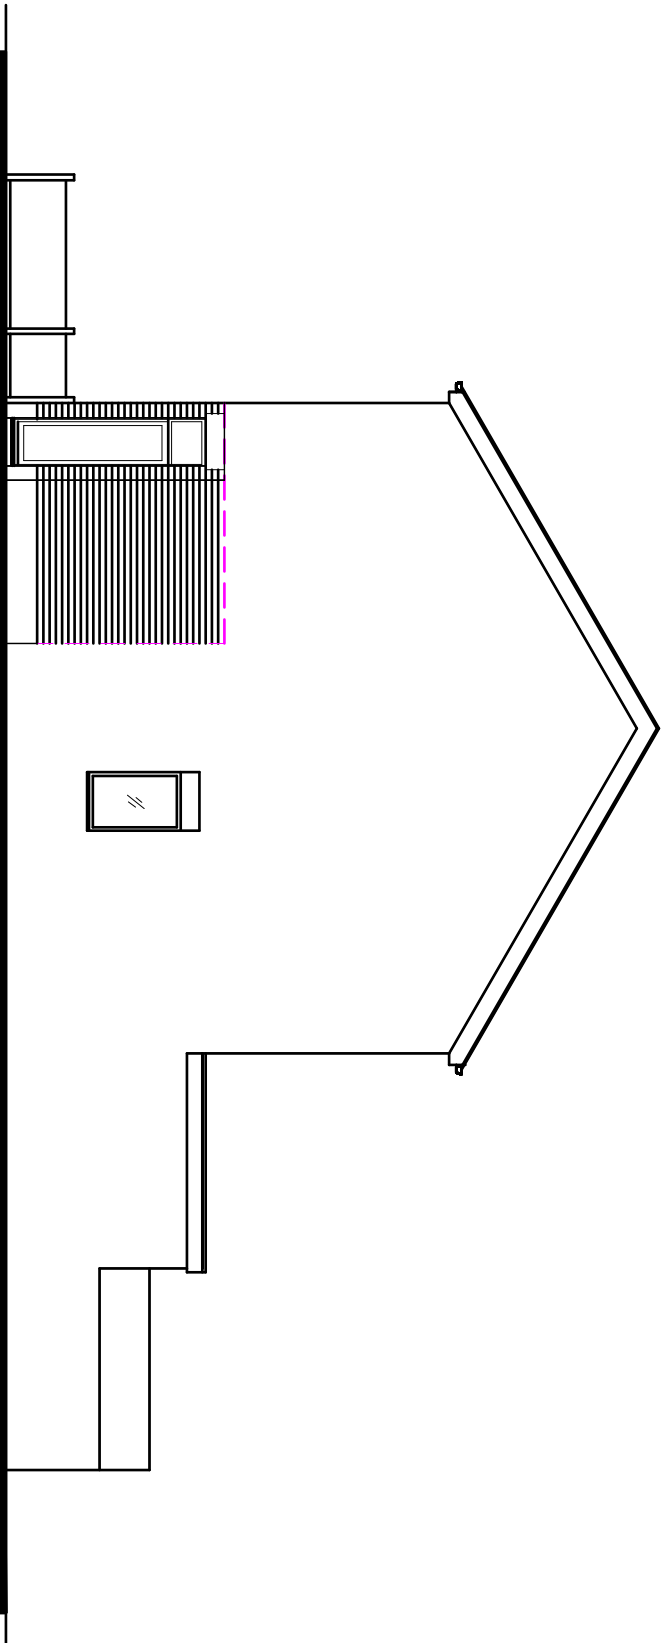

PROPOSED SIDE ELEVATION.

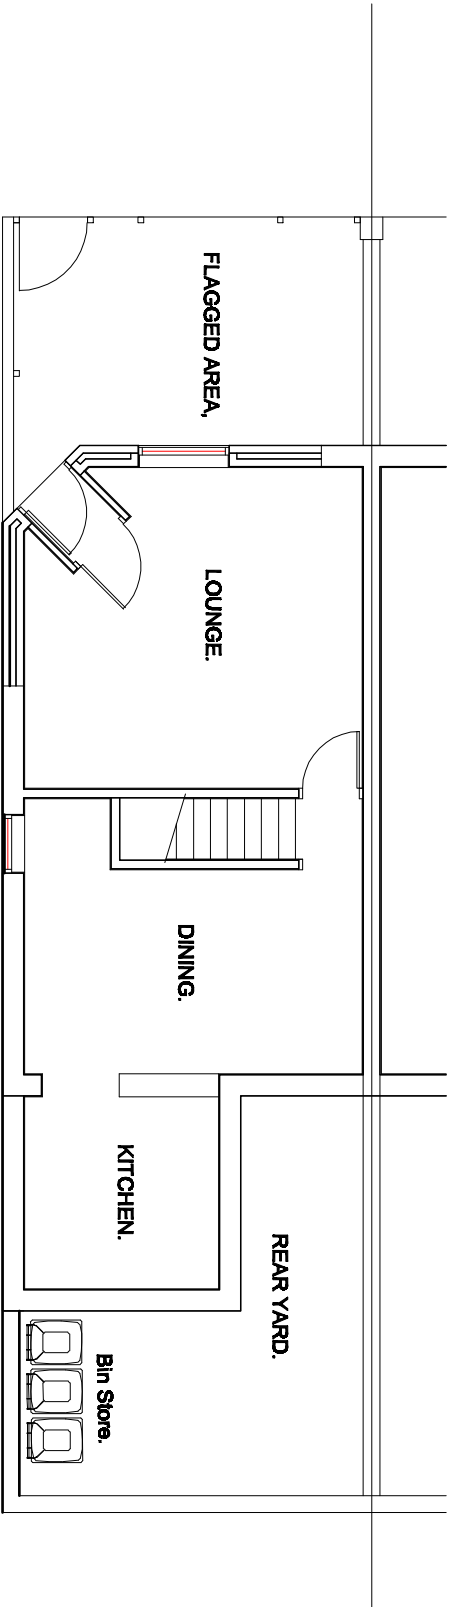

PROPOSED GROUND FLOOR PLAN.

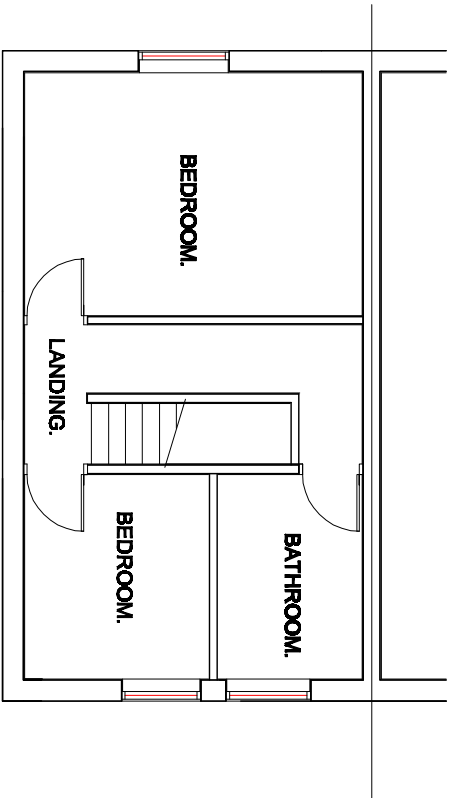

PROPOSED FIRST FLOOR PLAN.

Revision A - First Floor Plan, Bin Store & Notes Added. - 15th August 2023.	Title : PROPOSED CHANGE OF USE FOR SHOP TO RESIDENTIAL AND REMOVAL OF THE SHOP FRONT.	Project : 227, ANSWORTH ROAD, RADCLIFFE, MANCHESTER, M26 4EE	MTC Designs Scale 1:100 @ A3 Date: June 2023.	31 Edend Drive Bolton BL2 6TB T: 01204 416714, 07700008014 Email: info@mtcdesigns.co.uk	Drawing No: P02A
--	--	---	--	---	-------------------------