



- 1) Brick To match Existing
2) Roof Tiles to matche Existing
3) White UPVC Windows to match existing




1 Front Elevation - Existing
1 : 100

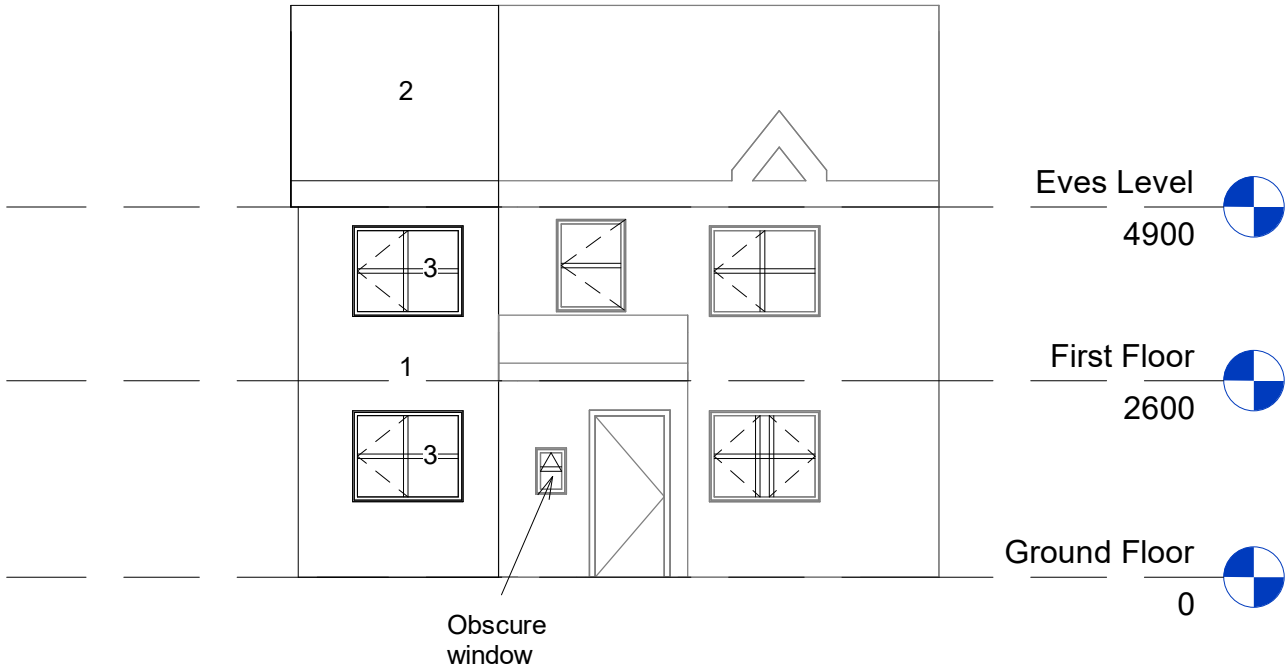


4 Front Elevation - Proposed
1 : 100

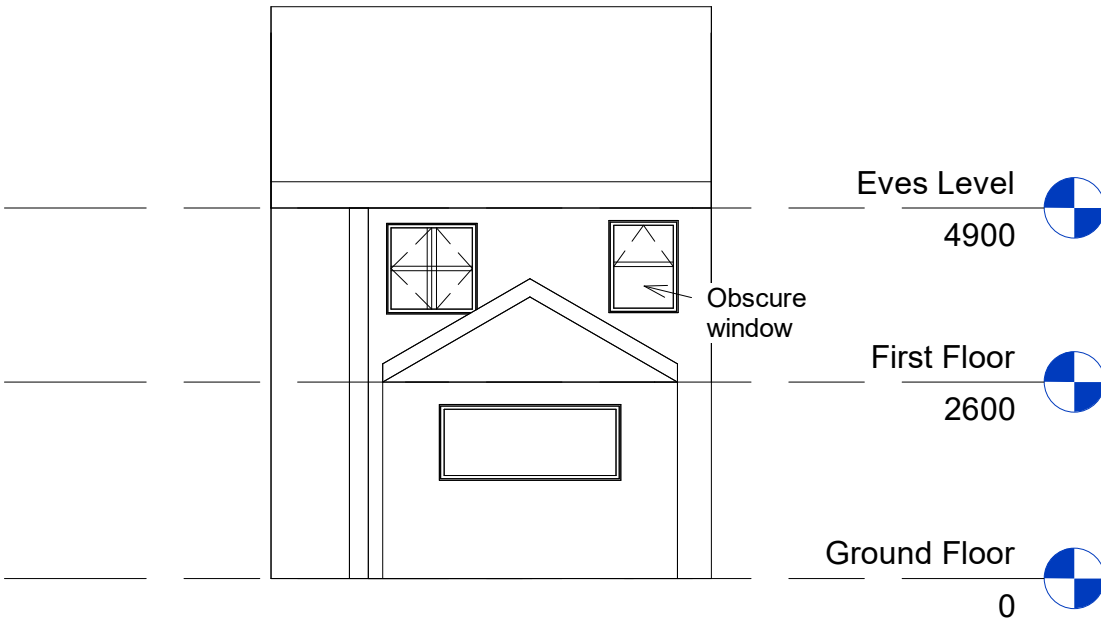


2 Rear Elevation -Existing
1 : 100

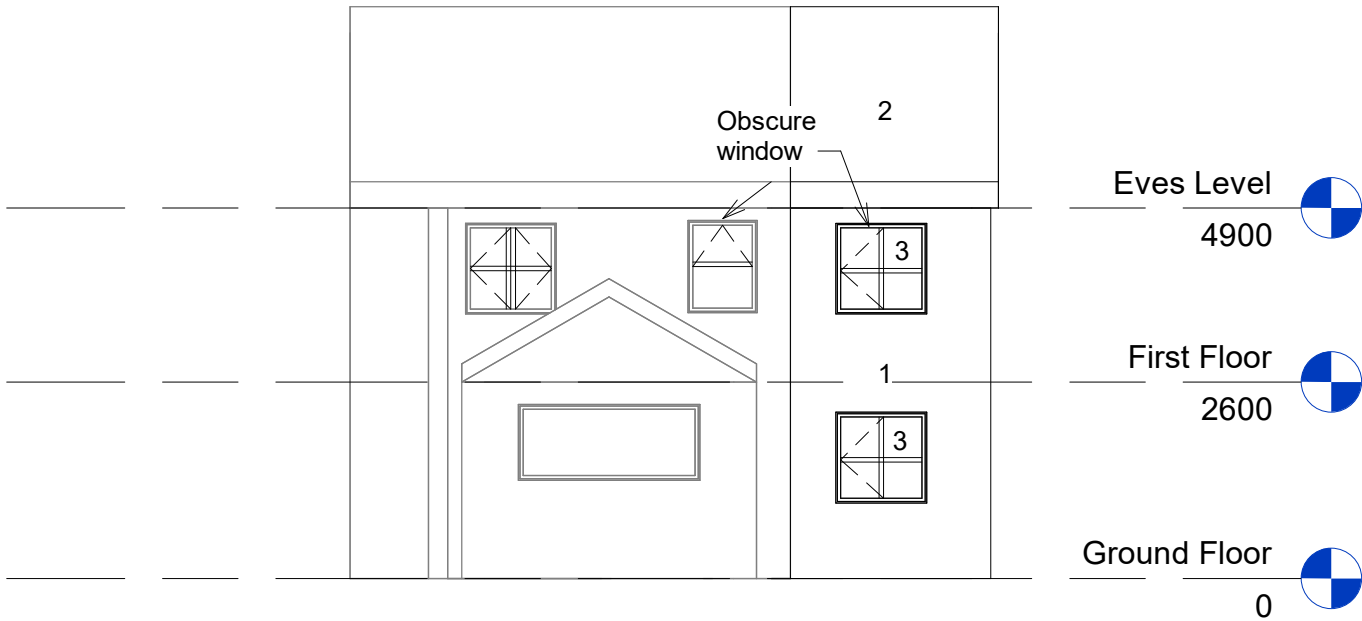

5 Rear Elevation -Proposed
1 : 100

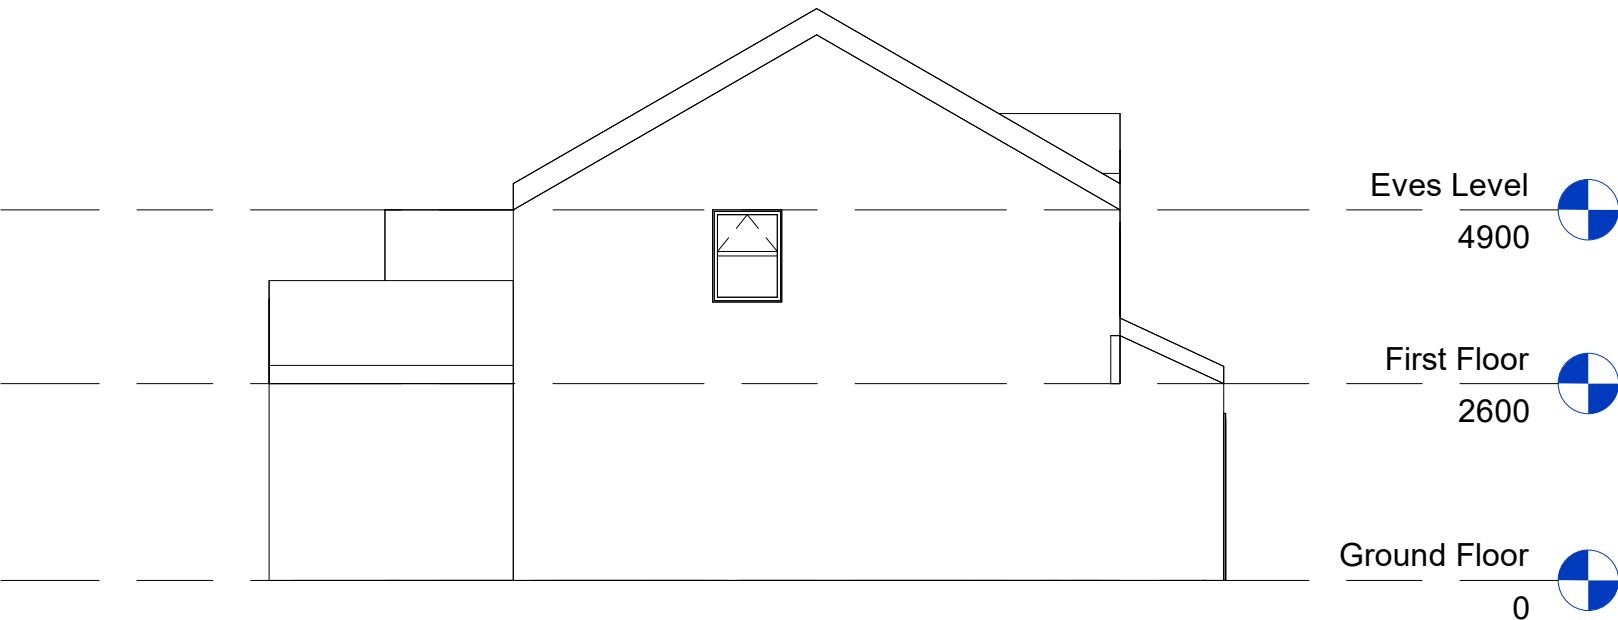

3 Side A Elevation - Existing
1 : 100

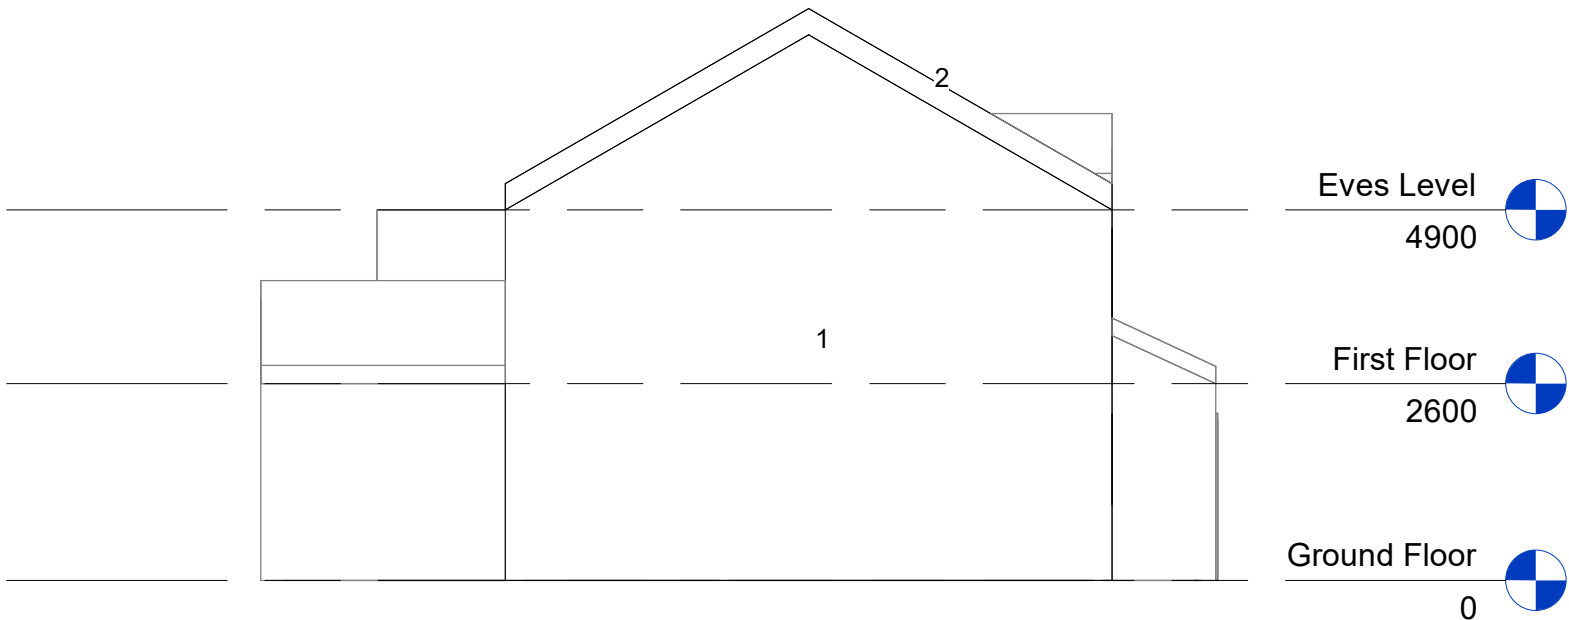

6 Side A Elevation - Proposed
1 : 100

CLIENT:
Sonny Welsh

PROJECT:
Double storey Side Extension
9 Brightwater Close,
Bury, M45 8SE

DRAWING TITLE:
Existing and Proposed Elevations
003

THIS DRAWING HAS BEEN PRODUCED UNSING AUTODESK™ REVIT

DRAWN: SP	CHECKED: SP	APPROVED: SP
--------------	----------------	-----------------

SCALE: PER VIEW	DATE: 03/03/25	SHEET SIZE: A2
--------------------	-------------------	-------------------

PROJECT NUMBER: PR45	SUITABILITY CODE: Planning
-------------------------	-------------------------------

DRAWING CLASSIFICATION: