


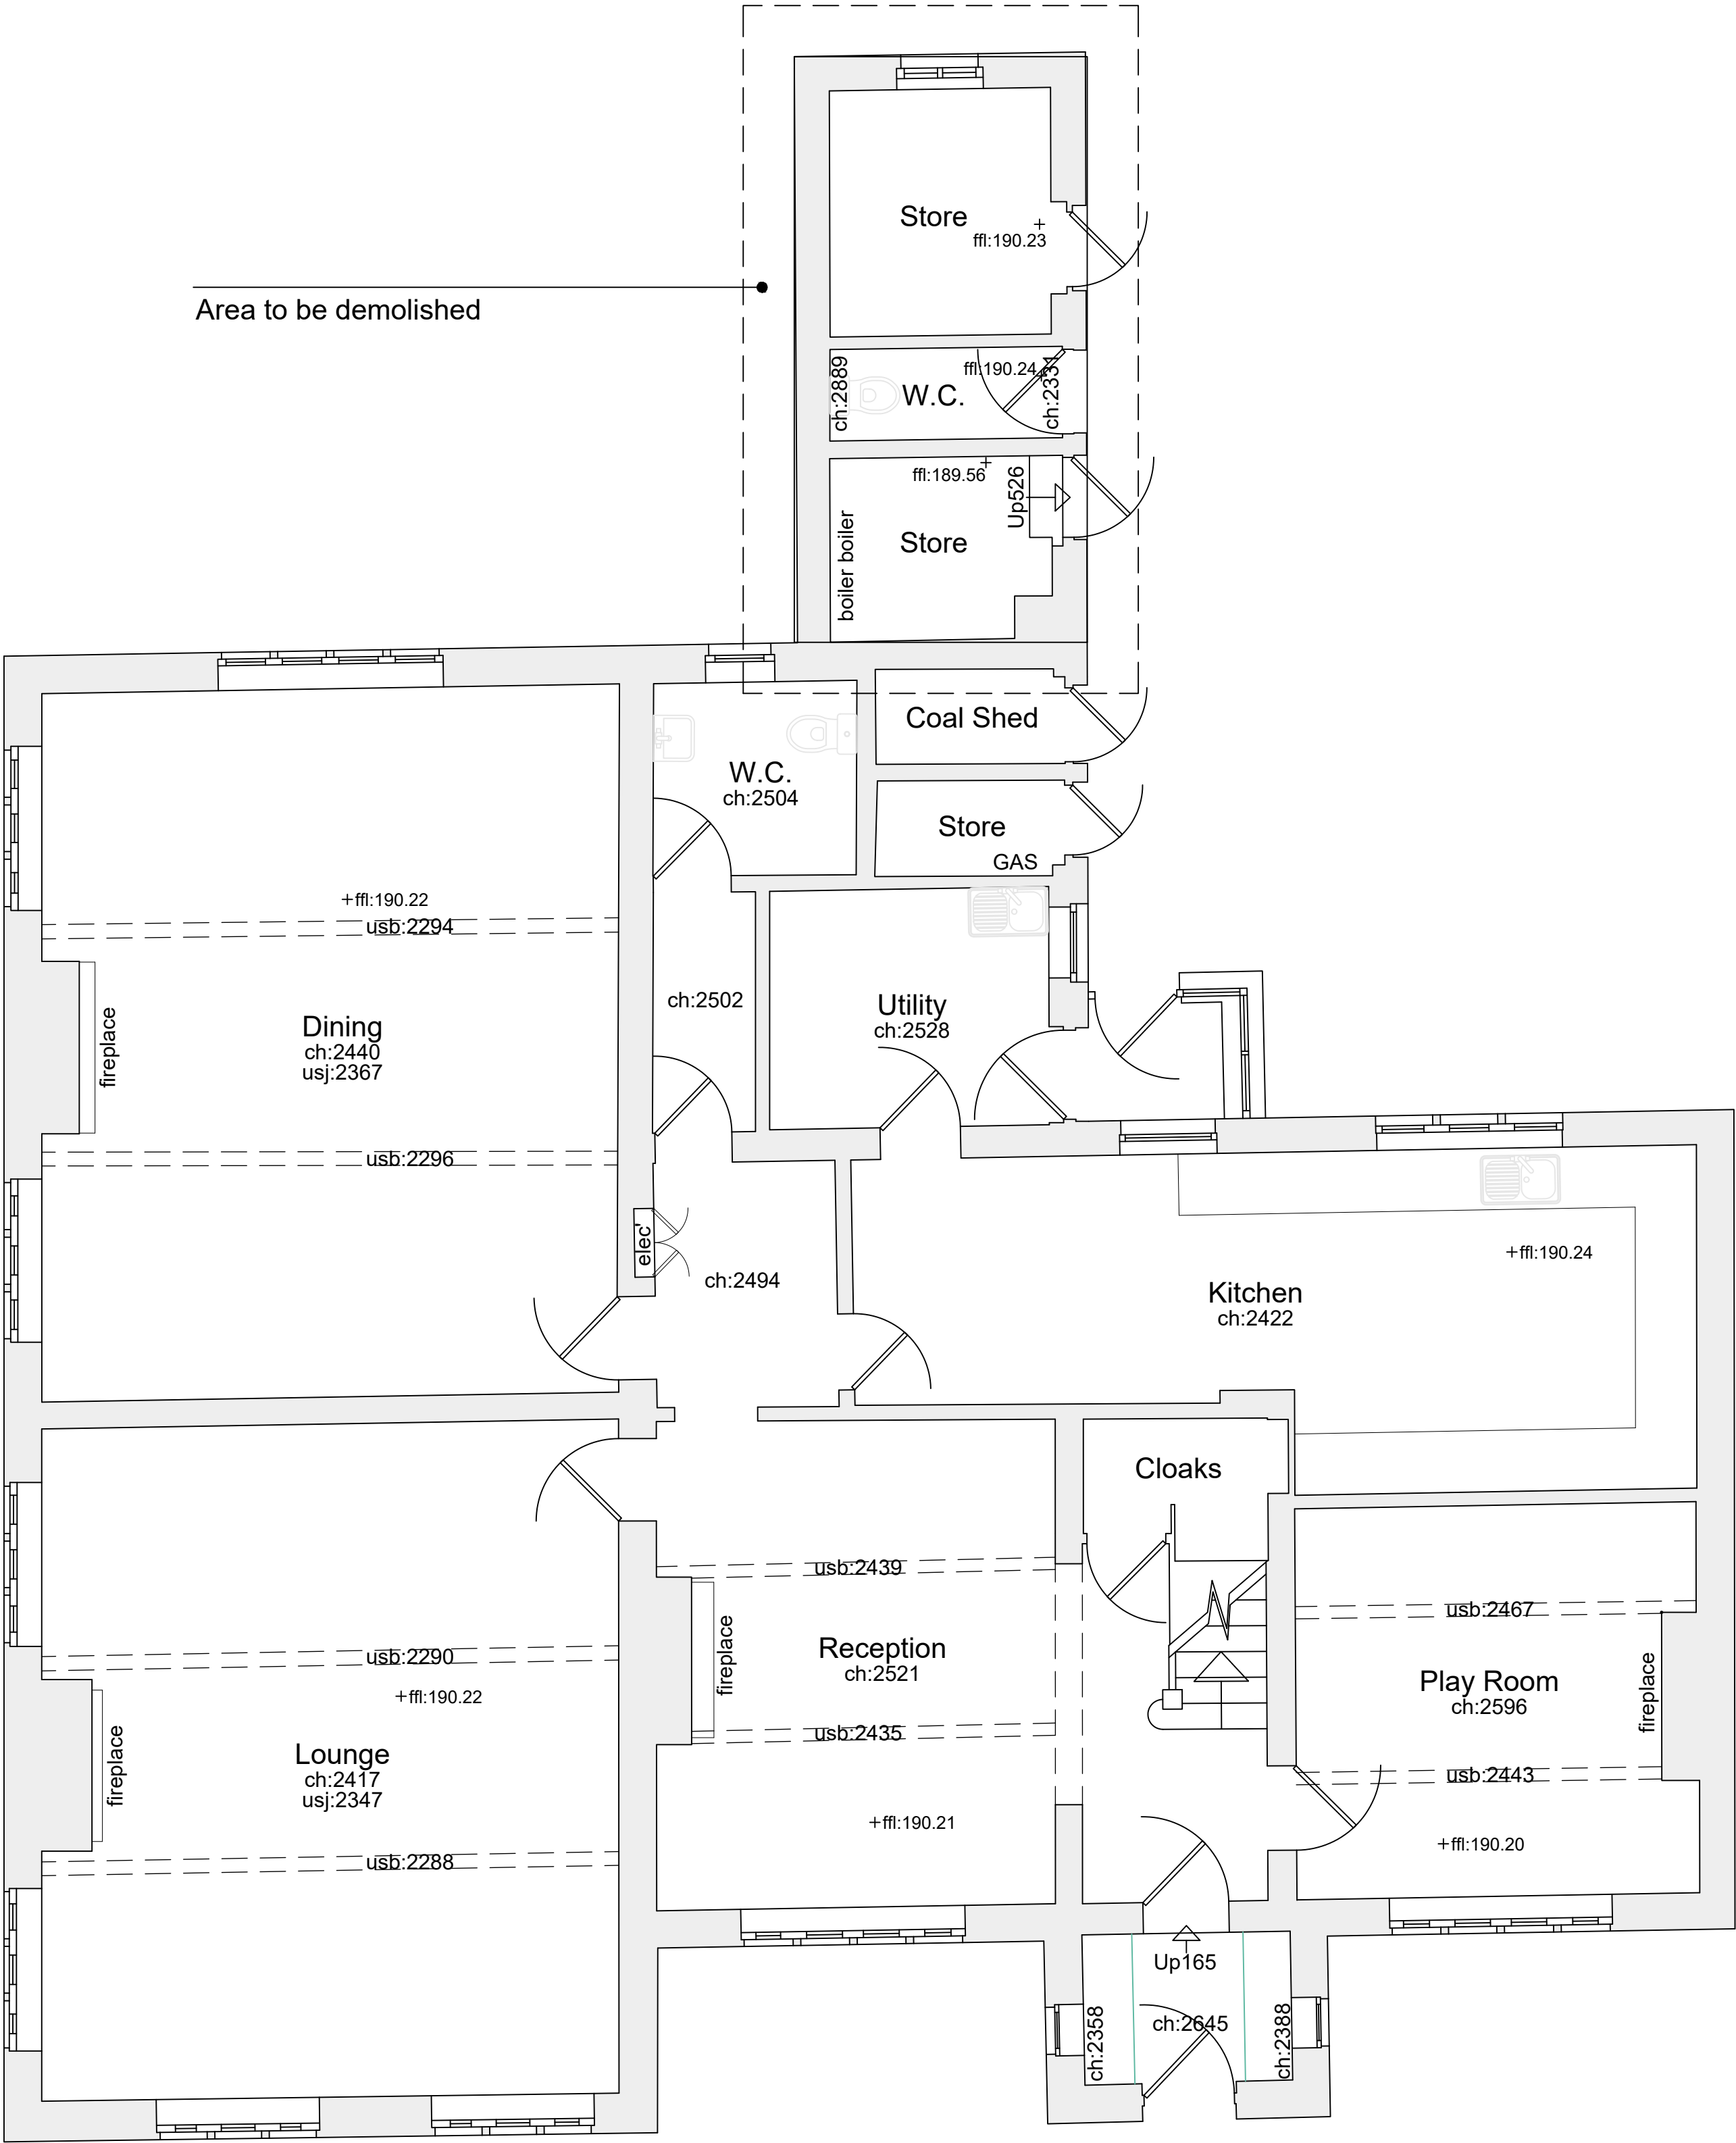

Ground Floor Plan @ 1:50

Project	Greystones, Holcombe Brook
Drawing	Existing Ground Floor Plan
Client	Mr & Mrs N Dykins
Dwn. By	RH
Scale	1:50
Drg. No.	17.477.10
Drg. Size	A1
Date	JUNE 2021

JOHN HOLT ARCHITECTS LTD.