

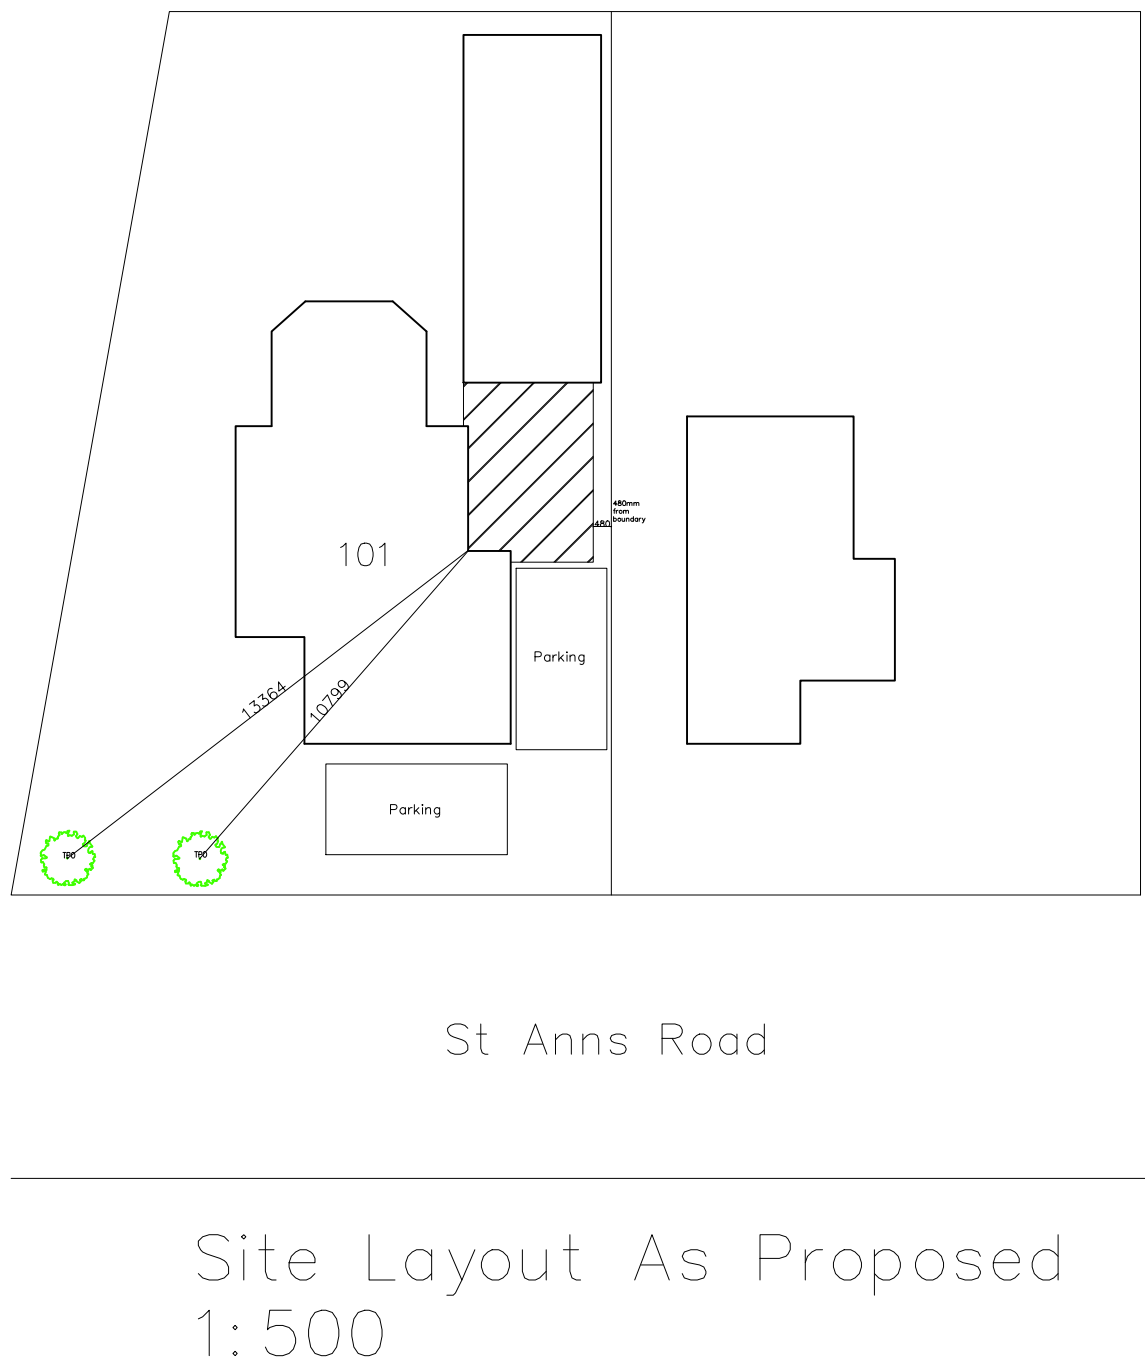
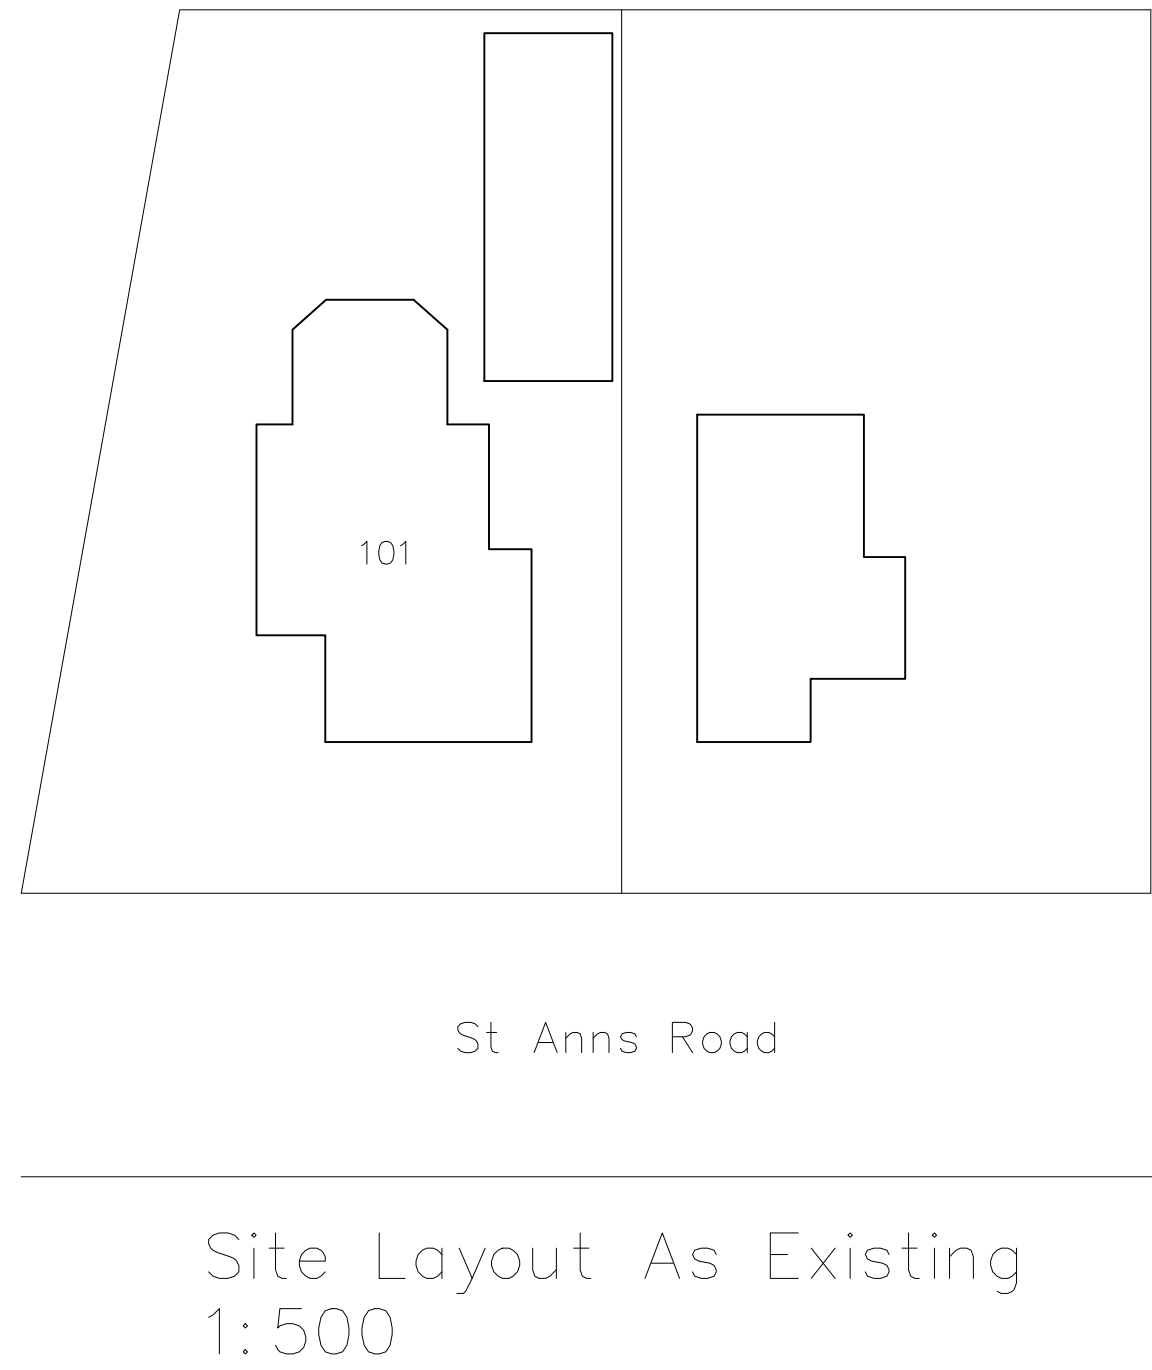
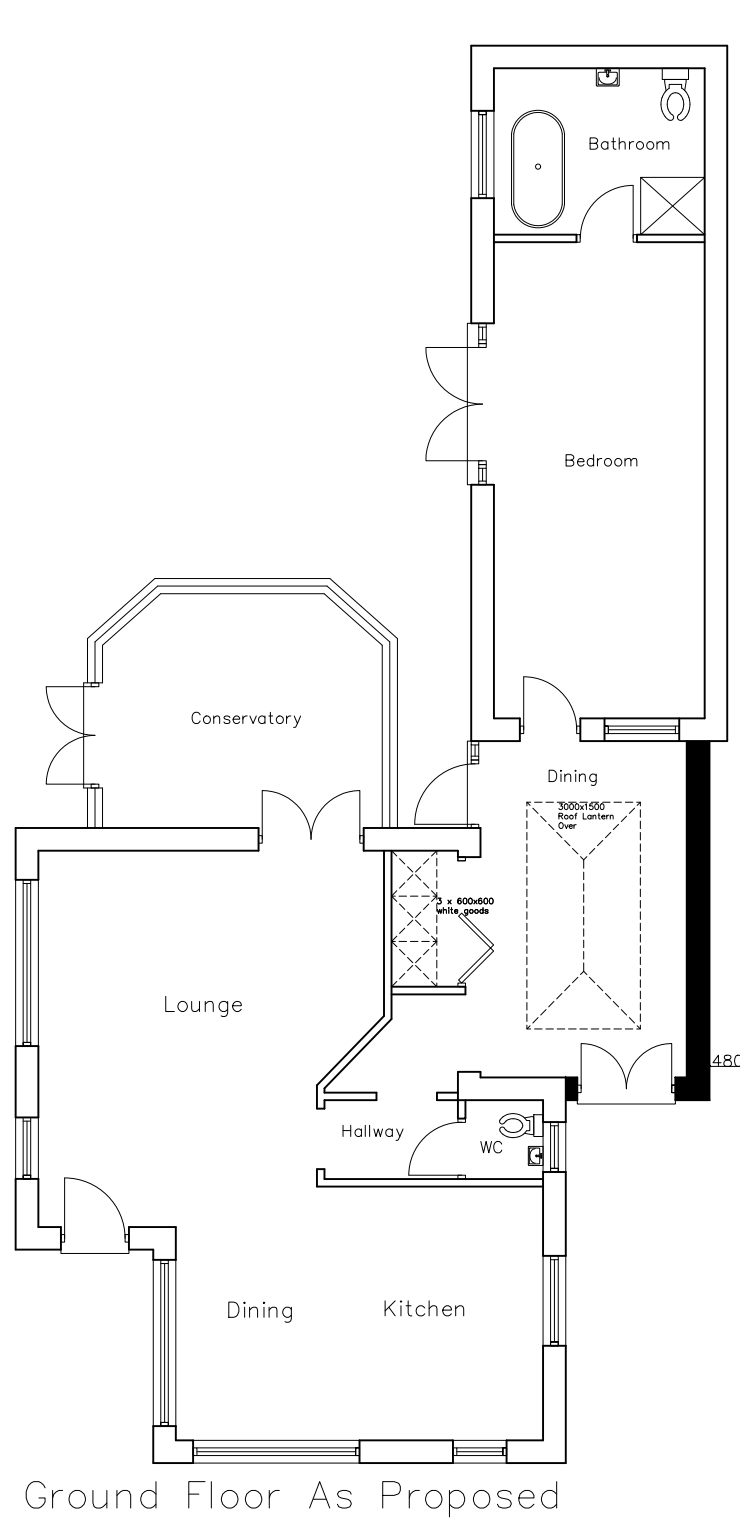
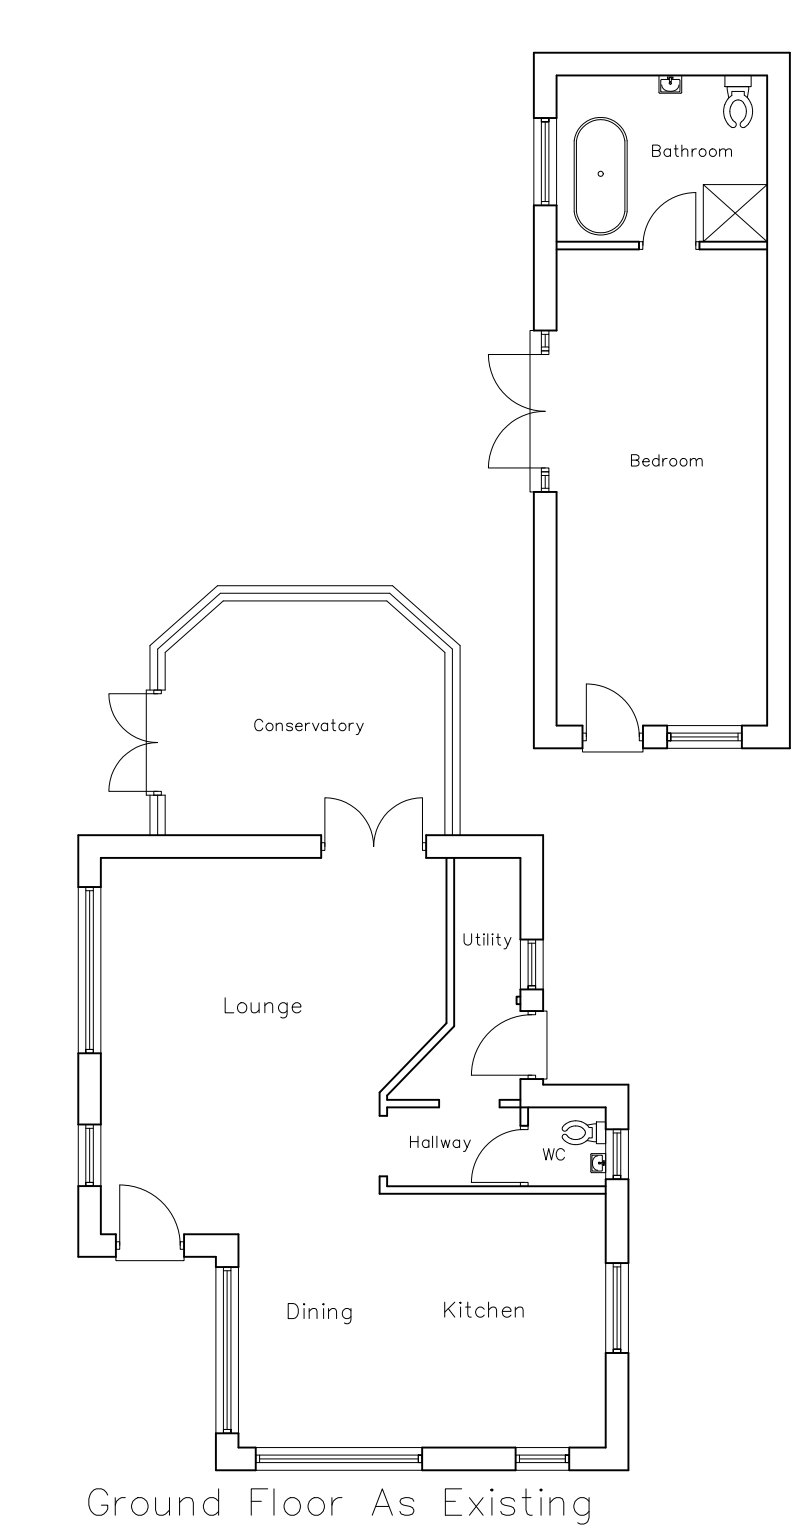
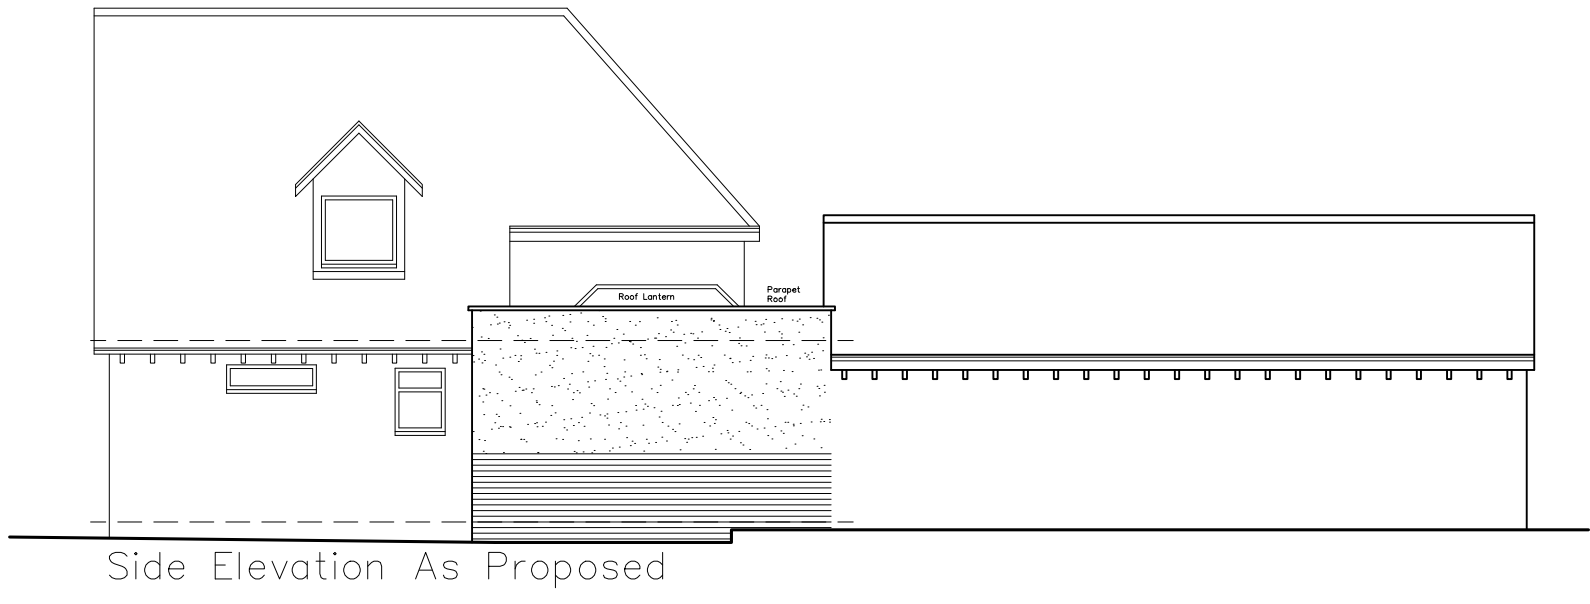


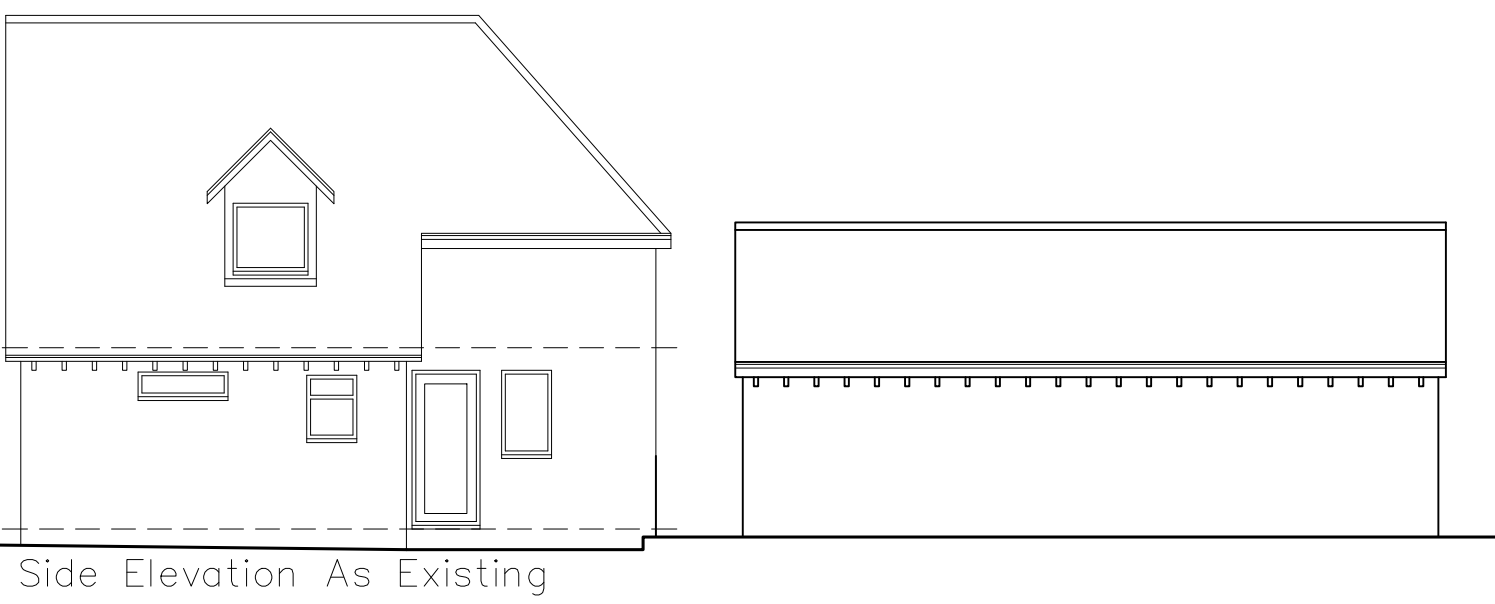

A	15.07.24	Site layout amended
	REV. DATE	DESCRIPTION

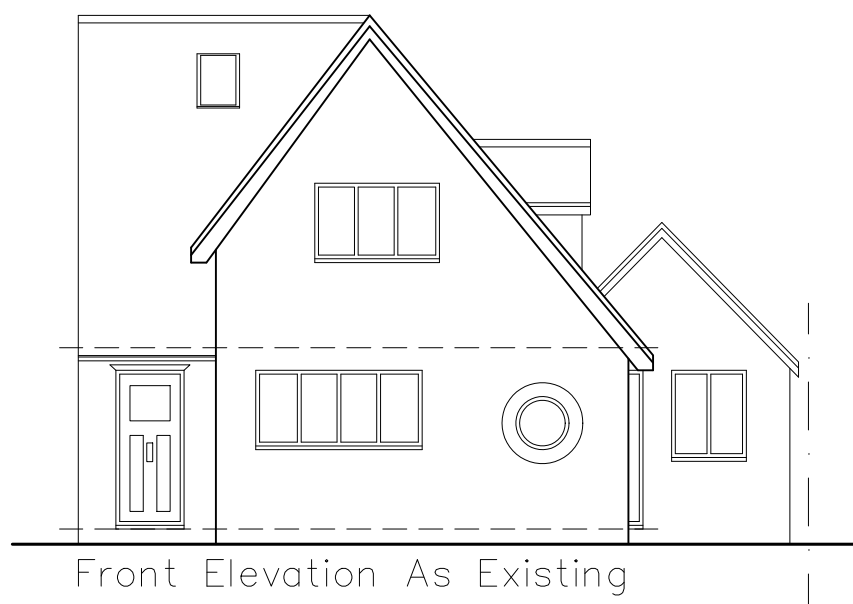

Single Storey Side Extension at 102 St Anns Road for Mr Ambrose

EXISTING AND PROPOSED FLOOR PLANS AND ELEVATIONS

PLANNING DRAWING.

SCALE	1:100 @A1	DATE	20.06.24
DRAWN	M.B		
REF.			
DRAWING NO. 2024/0031/0001		REV. M.B	