


All dimensions are to be checked on site. This drawing shall not be scaled to ascertain dimensions.




Existing Front Elevation
Scale 1:100




Existing Rear Elevation
Scale 1:100

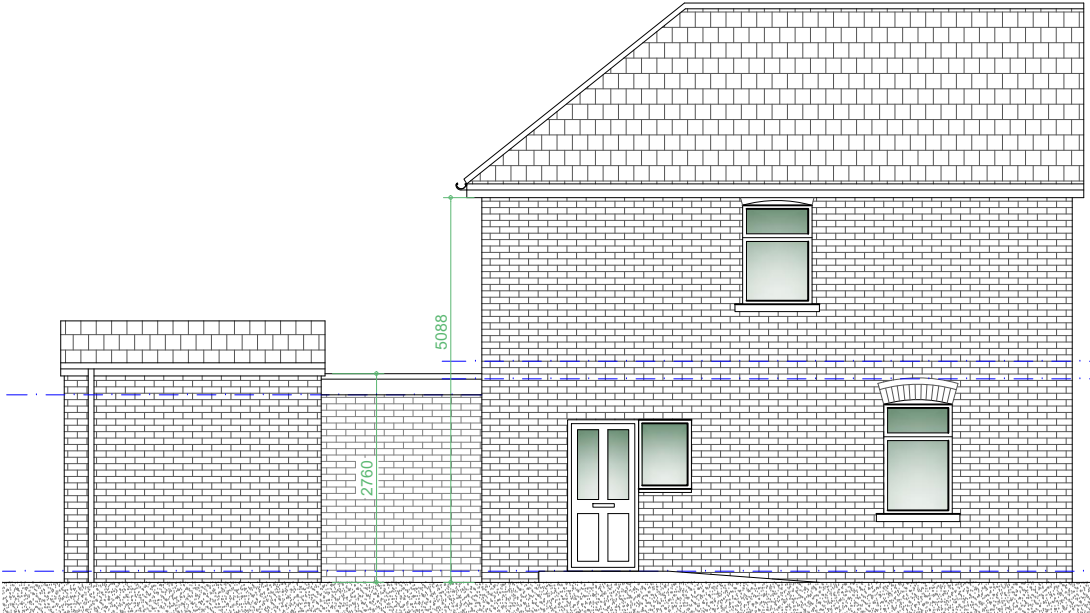

Existing L/H Side Elevation
Scale 1:100

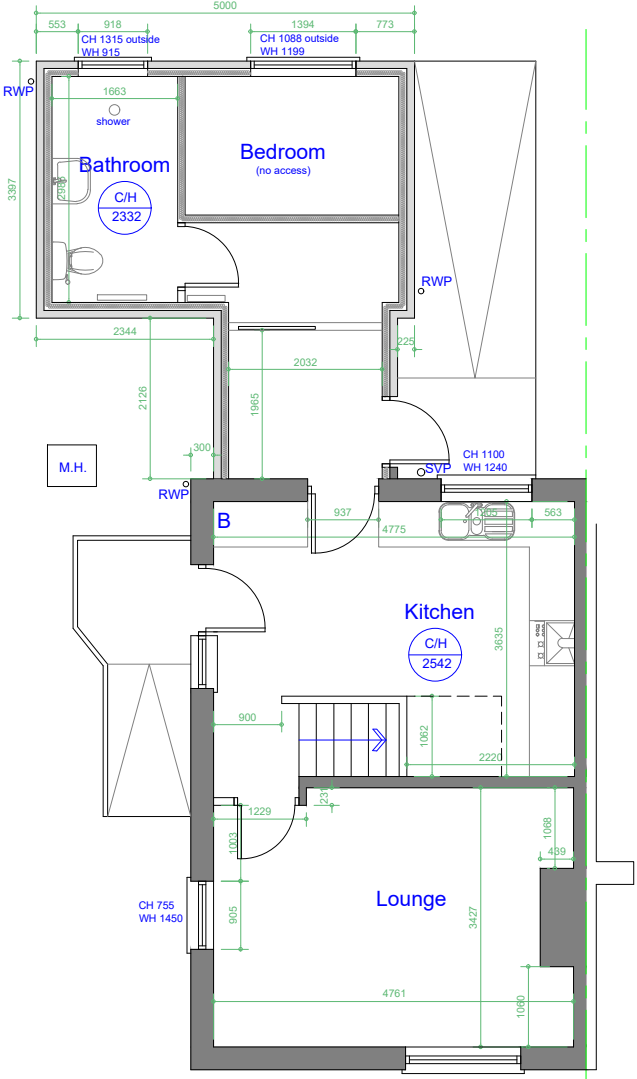

Existing Ground Floor Plan
Scale 1:100

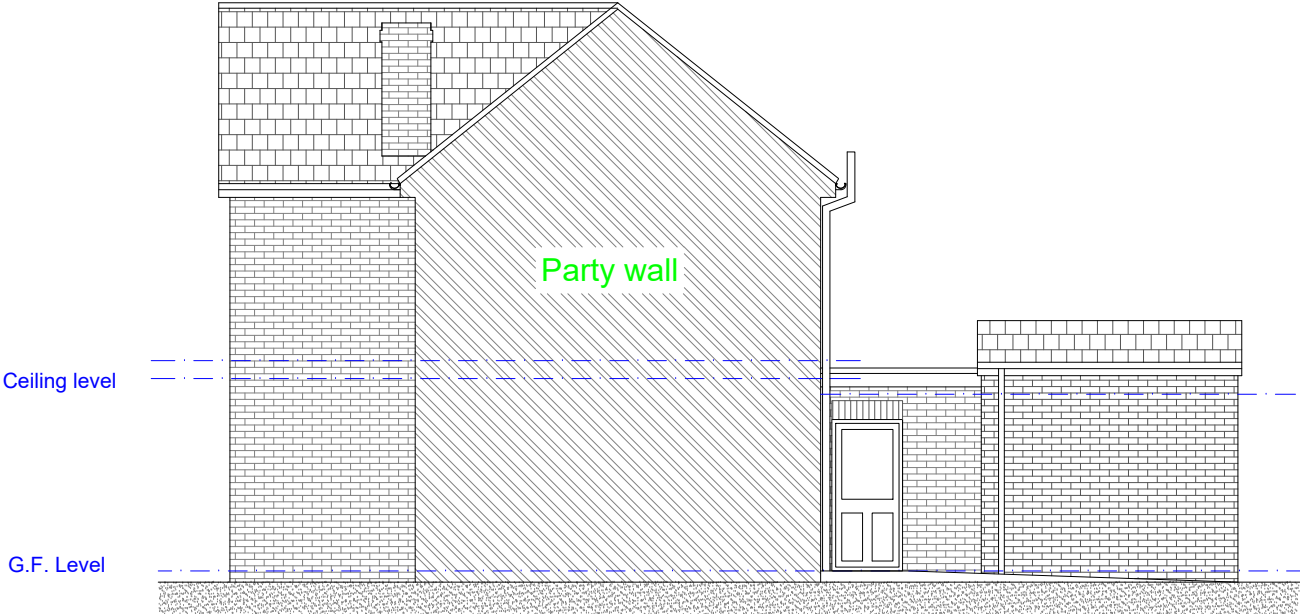

Existing R/H Side Elevation
Scale 1:100

Rev	Date	Description
Issued For : INFORMATION PURPOSES ONLY		
Client		
Mr. Chris Rybczynski - Bury MBC		
Project		
21 Holme Avenue, BURY. BL8 1HN Proposed replacement of single storey rear extension.		
Scheme - Drawing Title		
Existing Plans.		
01	Date	02.05.24
Drawing No.	Revision	Scale 1:100 @A3
		
Plans To Build It Ltd Tel: 0161 728 5730 Mob: 07741175755 www.planstobuildit.com		