




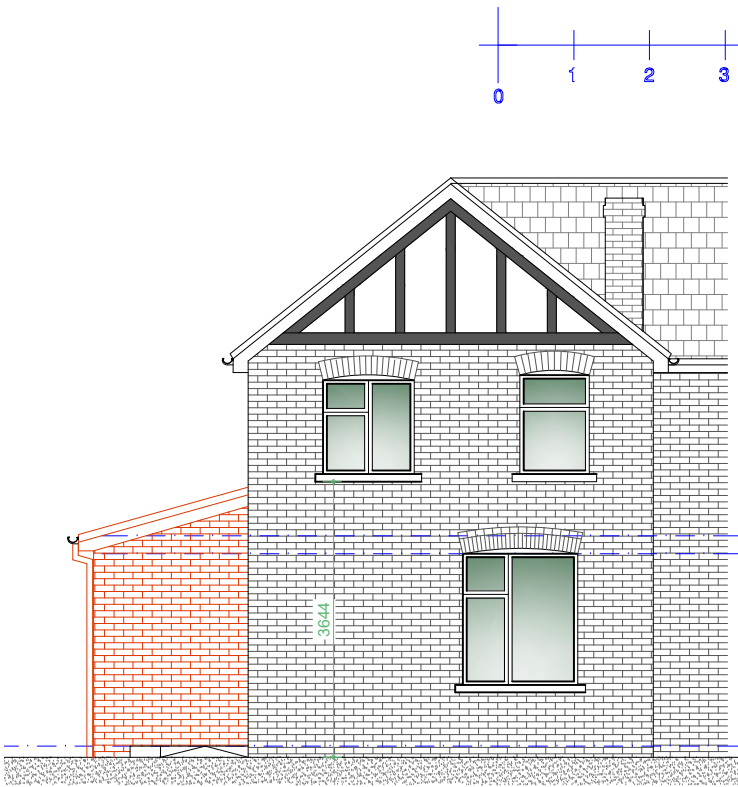


Proposed Front Elevation
Scale 1:100

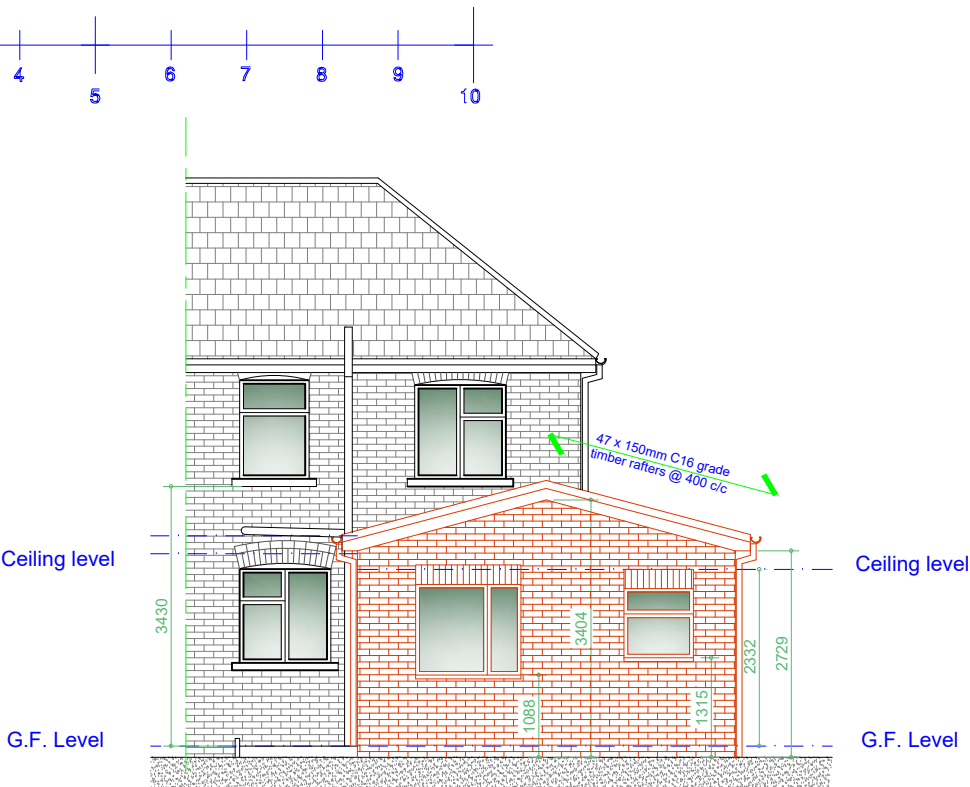

Proposed Rear Elevation
Scale 1:100

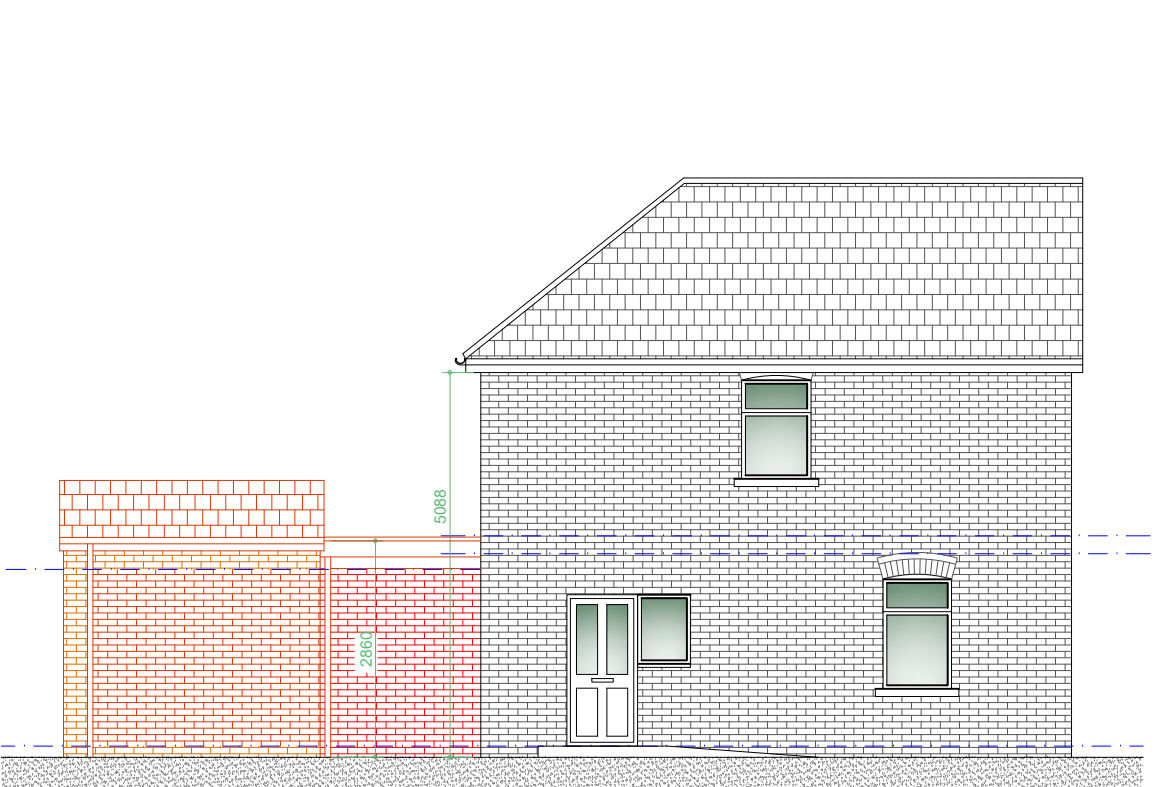

Proposed L/H Side Party Wall Elevation
Scale 1:100

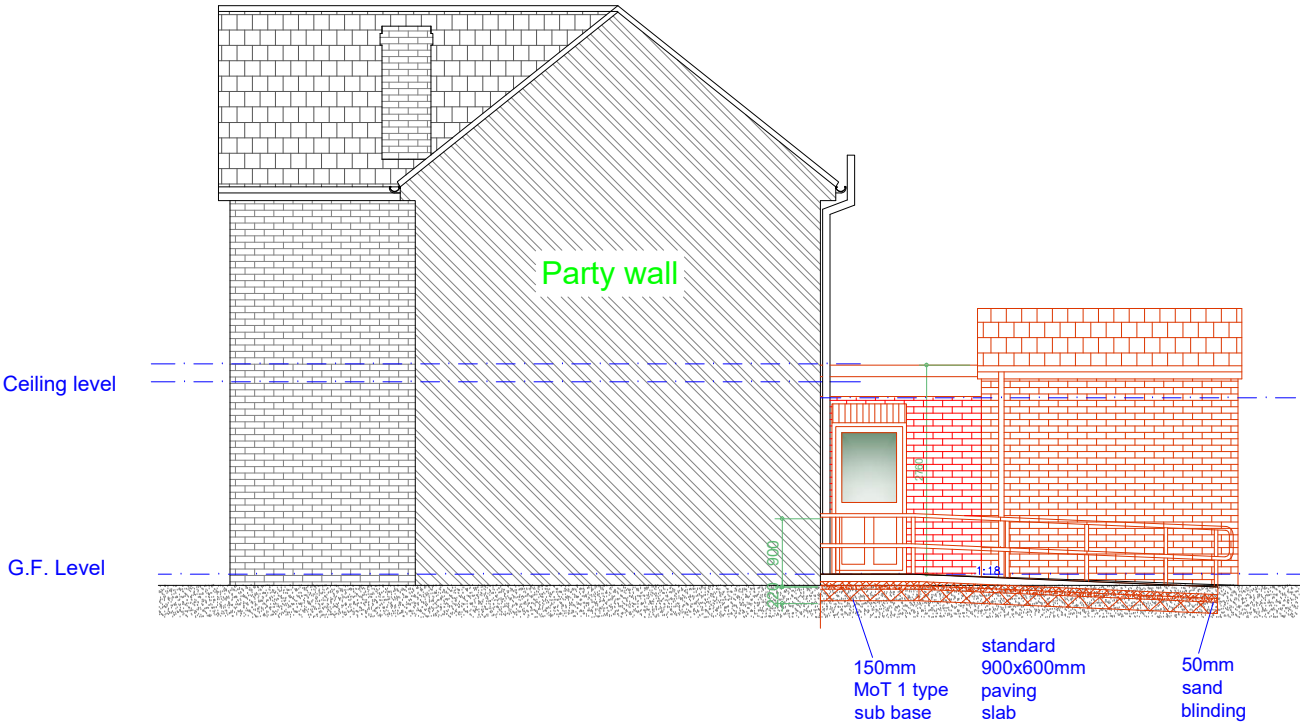

Proposed R/H Side Elevation
Scale 1:100

Rev	Date	Description
Issued For : INFORMATION PURPOSES ONLY		
Client Mr. Chris Rybczynski - Bury MBC		
Project 21 Holme Avenue, BURY. BL8 1HN Proposed replacement of single storey rear extension.		
Scheme - Drawing Title Proposed elevations.		
03	Date 02.05.24	
Drawing No.	Revision	Scale 1:100 @A3

Plans To Build It Ltd
Tel: 0161 728 5730
Mob: 07741175755
www.planstobuildit.com