




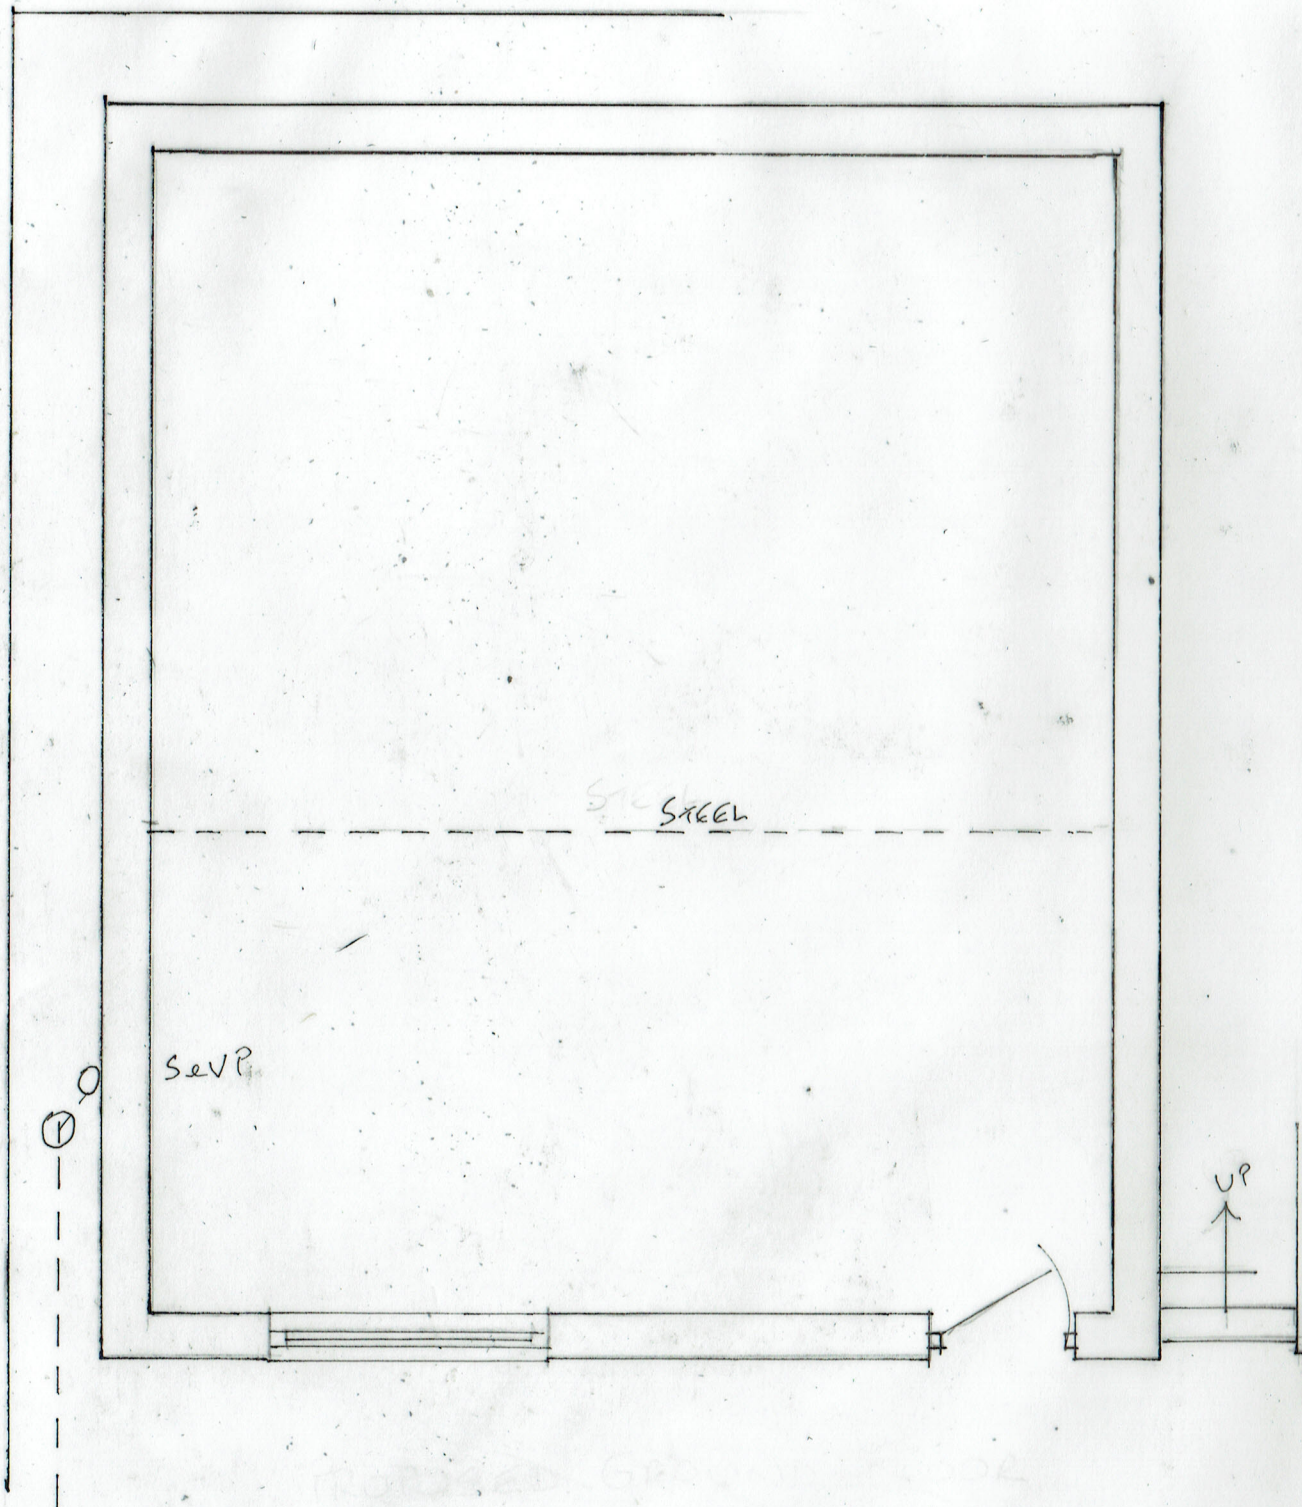


SIDE ELEVATION

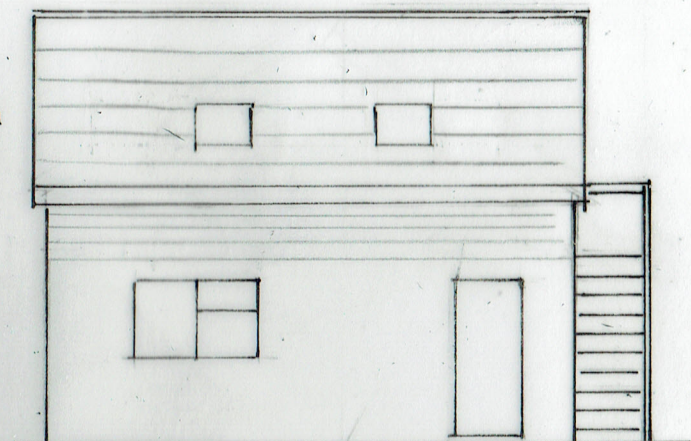

FRONT


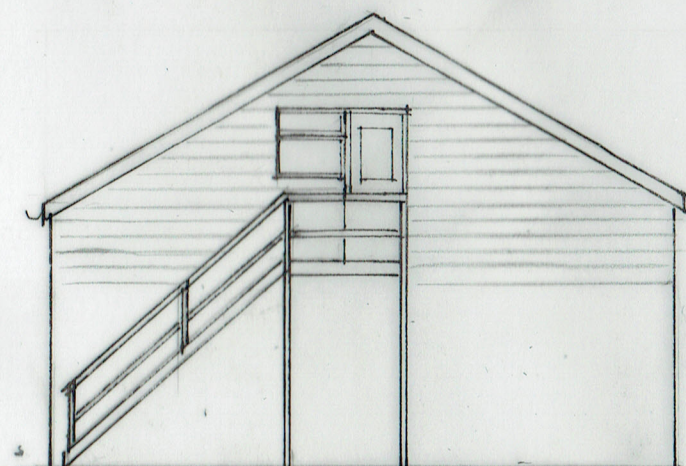


SIDE ELEVATION

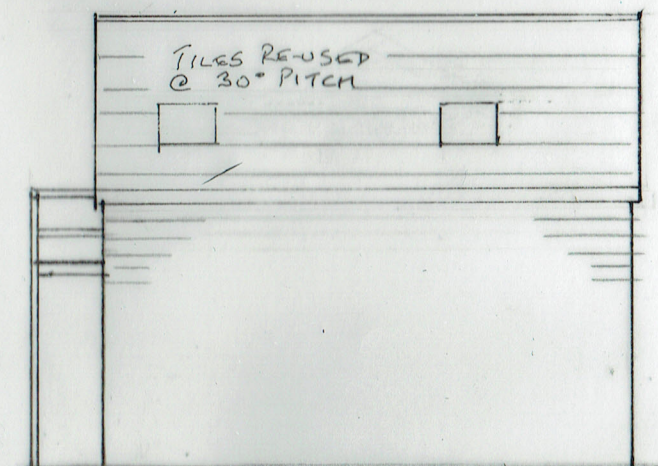

REAR

2, PROPOSED GROUND FLOOR PLAN

  0  5
METRES
0  5
SCALE 1:50 & 1:100 @ A3

30/05/2024

24/774/02

PROPOSED FIRST FLOOR PLAY/GAMES ROOM
183 PARKHILLS ROAD, BURY BL9 9AF