
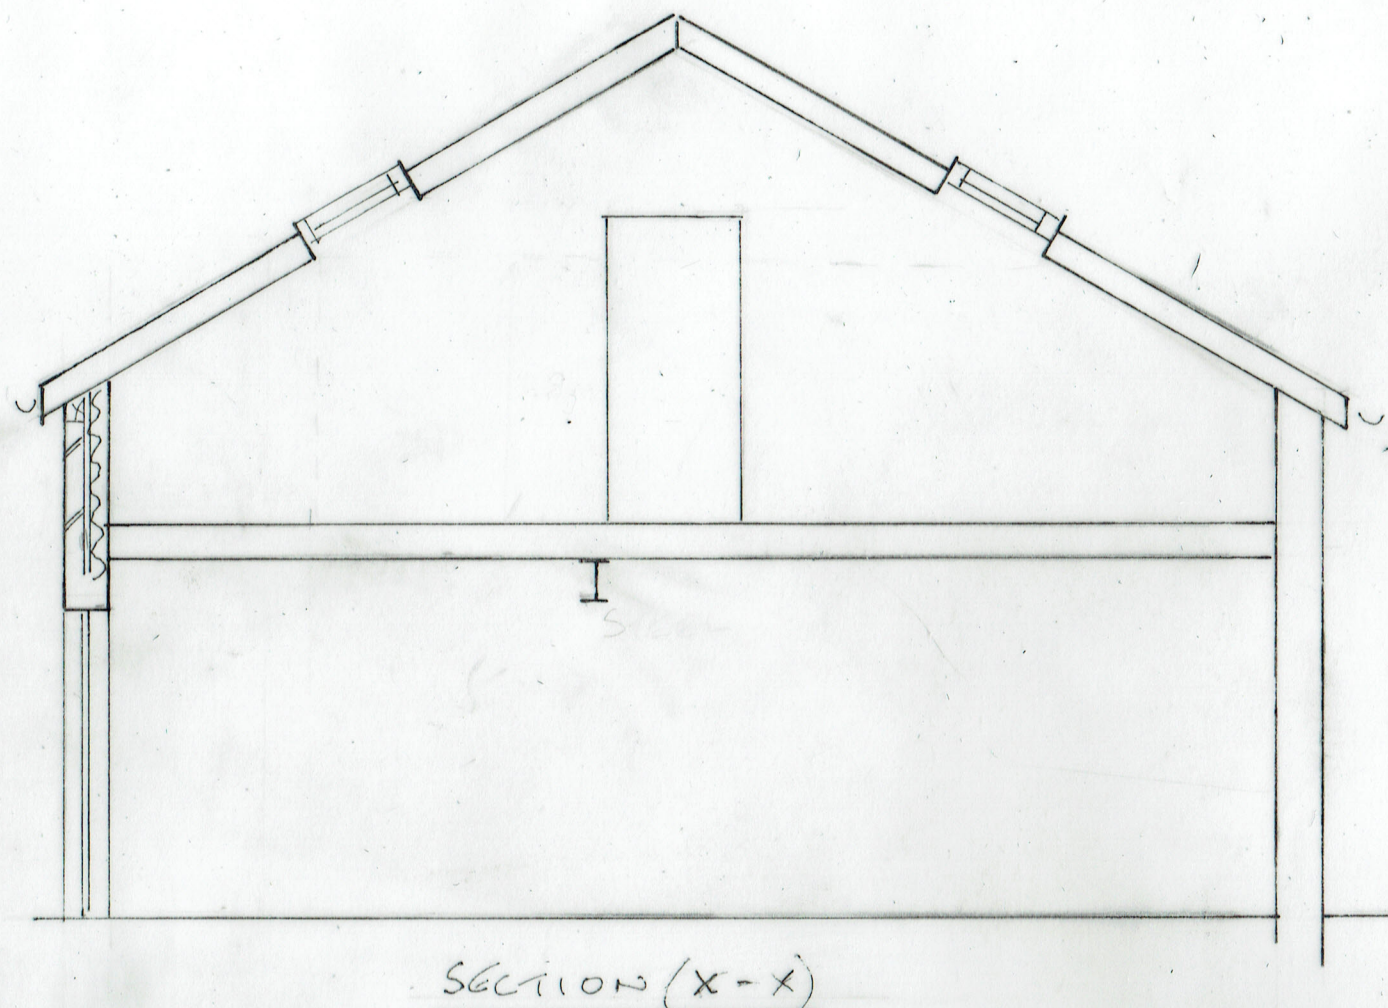


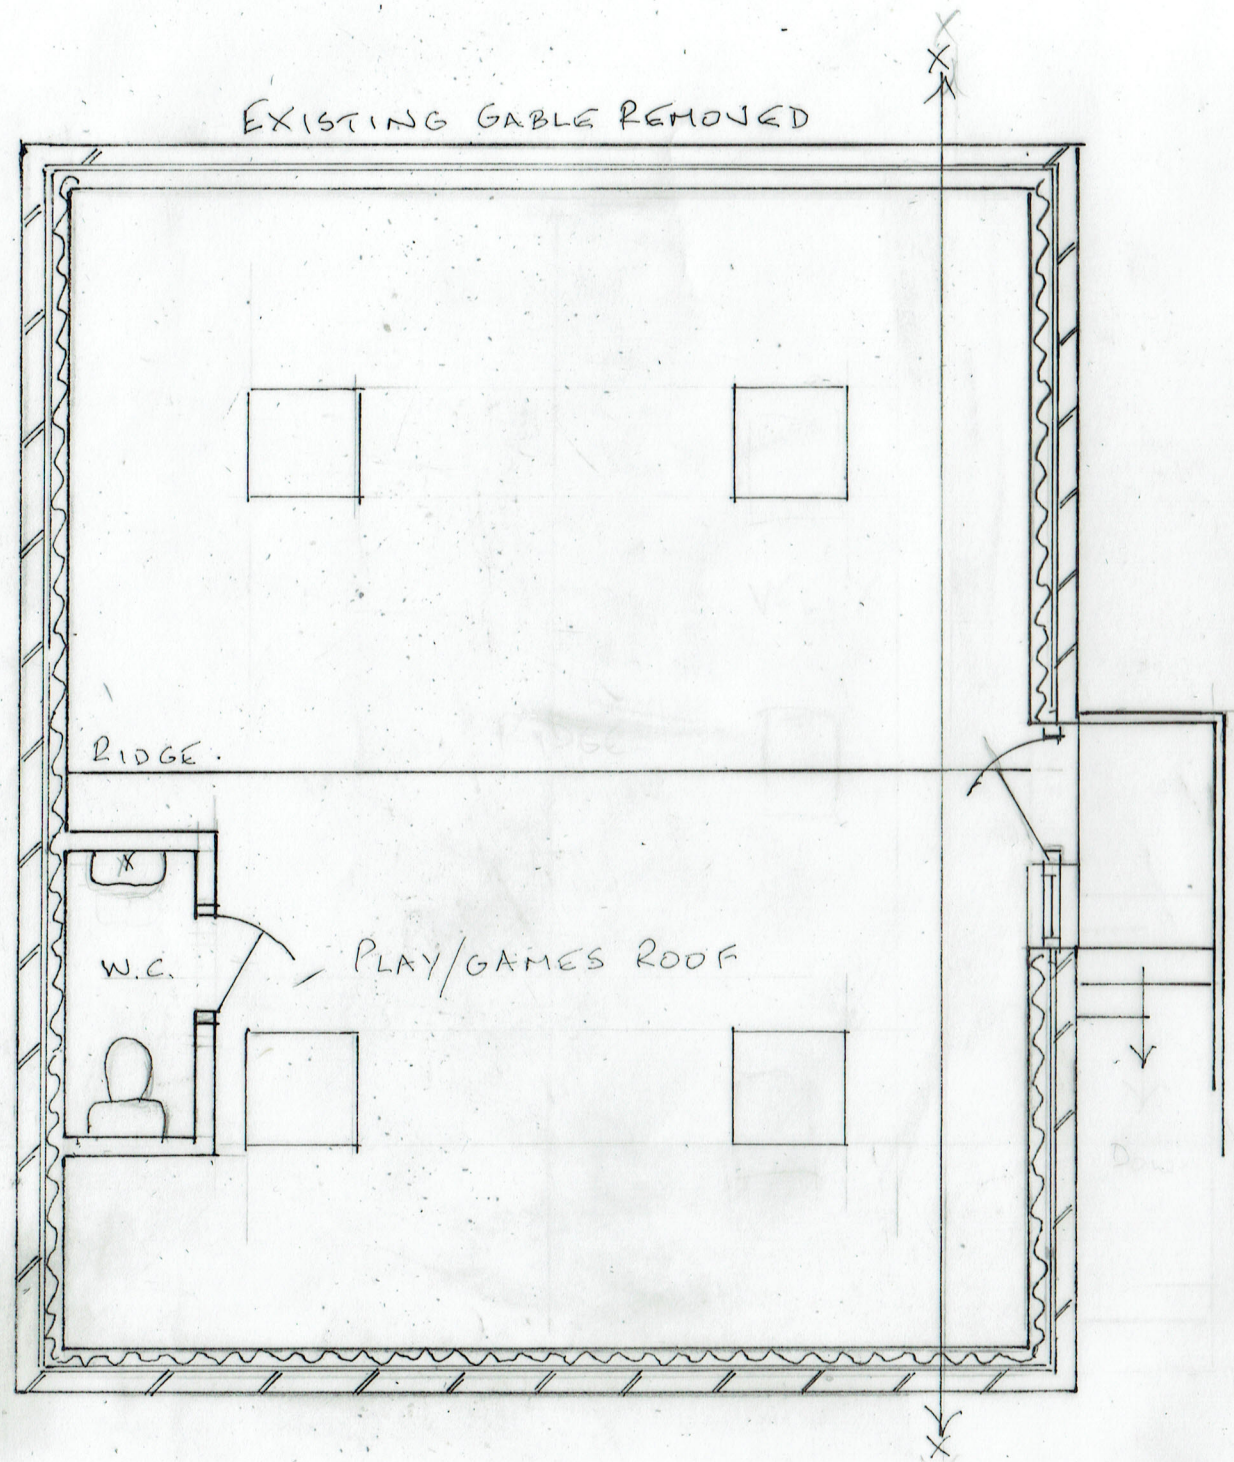

3. PROPOSED FIRST FLOOR PLAN

30/06/2024

24/774/03

0 METRES 5
SCALE 1:50 @ A3

PROPOSED FIRST FLOOR PLAY/GAMES ROOM
183 PARKHILLS ROAD, BURY BL9 9AF