


JOB NO.	1732
DRAWING NO.	106
REVISION	B

DATE	12/21/2011
DRAWN BY	DAVID E. EWINS
CHECKED BY	DAVID E. EWINS




AS PROPOSED
Front elevation + sections

51 WOODHALL AVENUE
WHITEFIELD

CLIENT

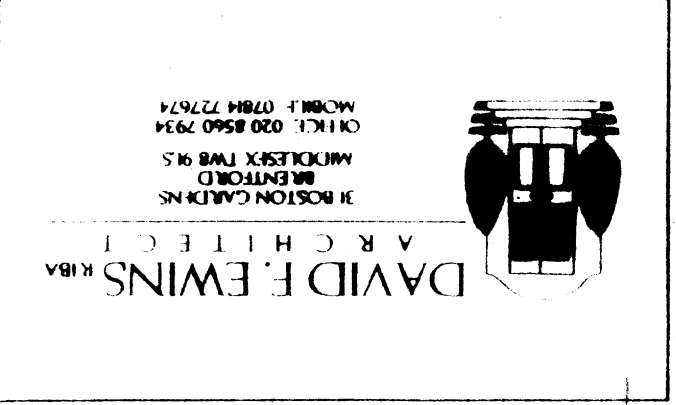

DESCRIPTION	DATE	REV
Sheet 106 of 106	12/21/2011	B

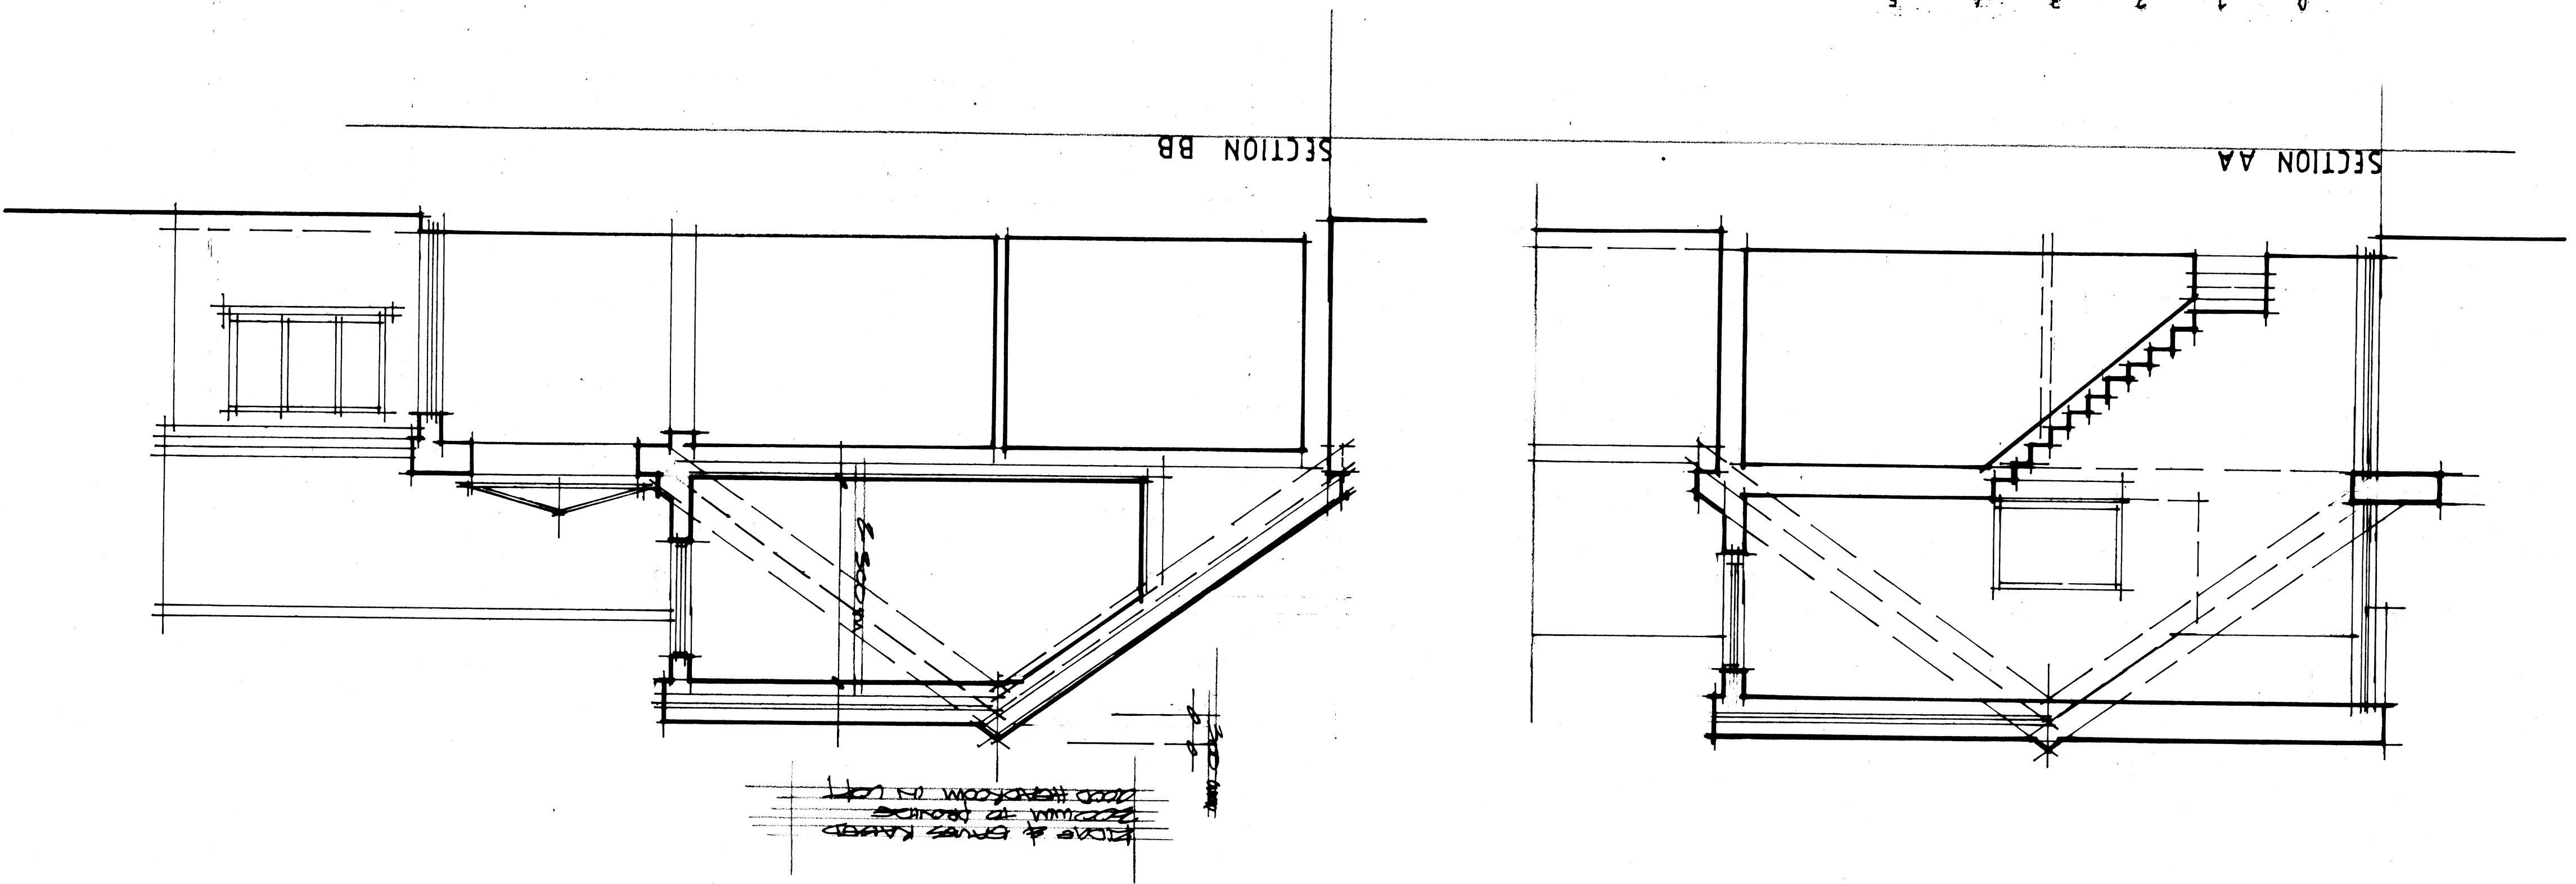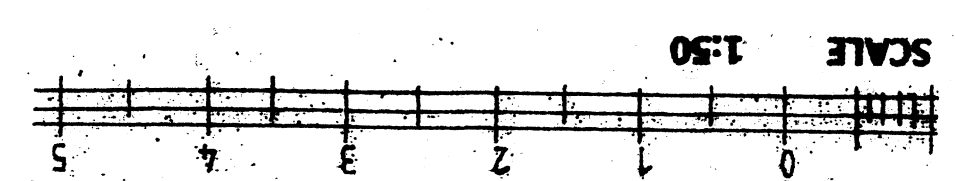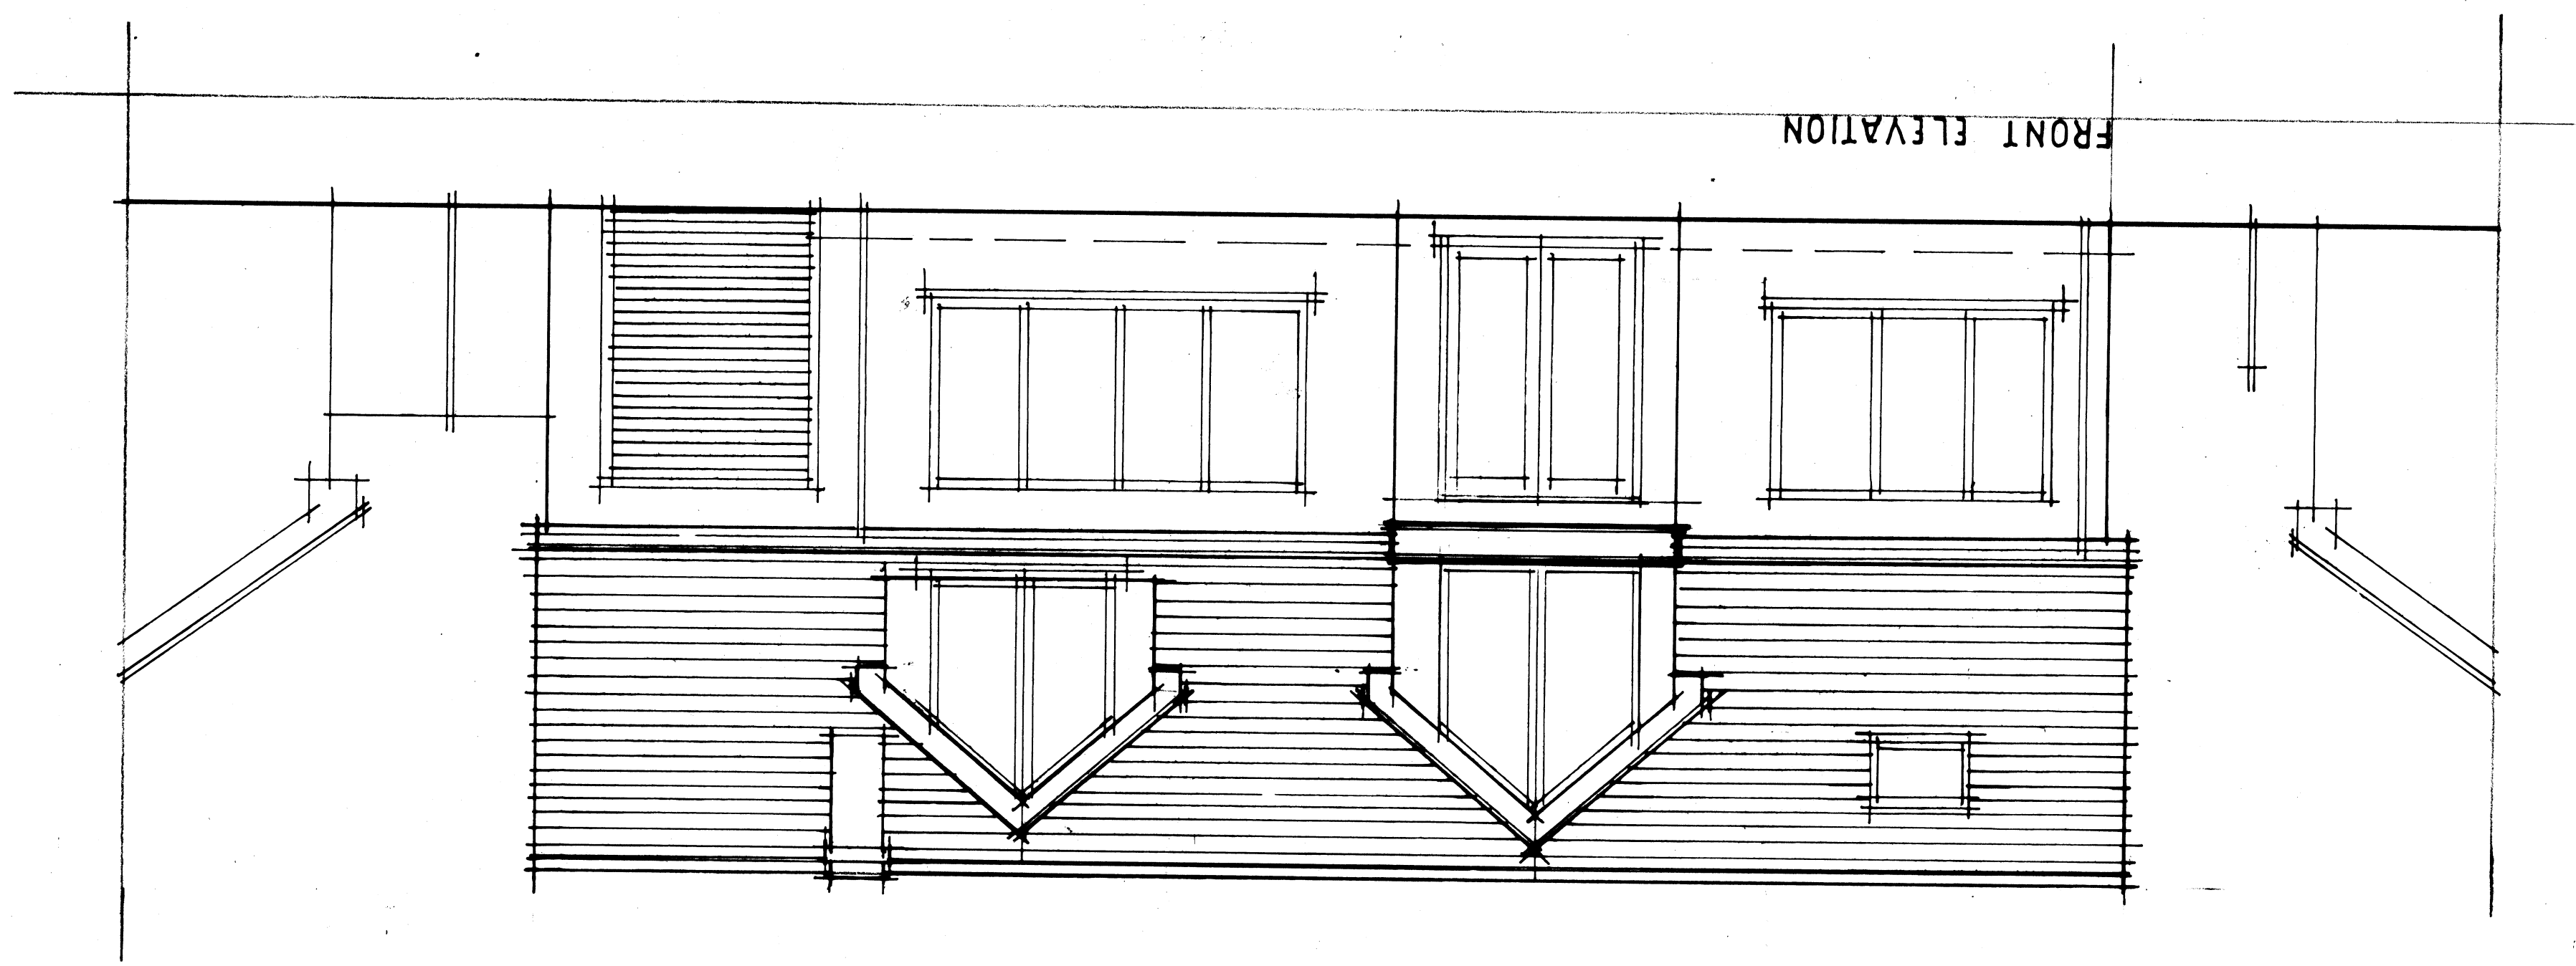

Handwritten notes: "RIDGE & GABLES RAISED 3'-0\"/>