


THIS DRAWING IS PROTECTED BY COPYRIGHT AND MUST NOT BE COPIED OR REPRODUCED WITHOUT THE WRITTEN CONSENT OF HAWTHORN ESTATES LIMITED. NO DIMENSIONS ARE TO BE SCALED FROM THIS DRAWING. ALL DIMENSIONS AND SIZES TO BE CHECKED ON SITE. NORTH POINTS SHOWN ARE INDICATIVE. ©


SITE SPECIFIC HAZARDS

IN ACCORDANCE WITH THE REQUIREMENTS OF THE CDM REGULATIONS 2015 THE FOLLOWING SIGNIFICANT RESIDUAL HAZARDS HAVE NOT BEEN DESIGNED OUT OF THIS PROJECT AND MUST BE TAKEN INTO CONSIDERATION BY CONTRACTORS PLANNING TO UNDERTAKE THE WORKS SHOWN ON THIS DRAWING:

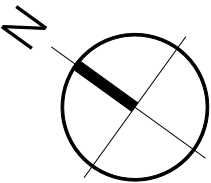

KEY

- PATCH REPAIRED TARMAC
- TARMAC JOINT
- MORTARED STONE WALLS
- SCRUB GRASSED VERGE & HEDGE
- TREE
- KERBS
- DAMAGED KERBS
- KERB OBSCURED BY MUD & GRAVEL
- CONCRETE
- POTHOLE
- SUNKEN TARMAC
- PHOTOGRAPH LOCATION / DIRECTION & NUMBER

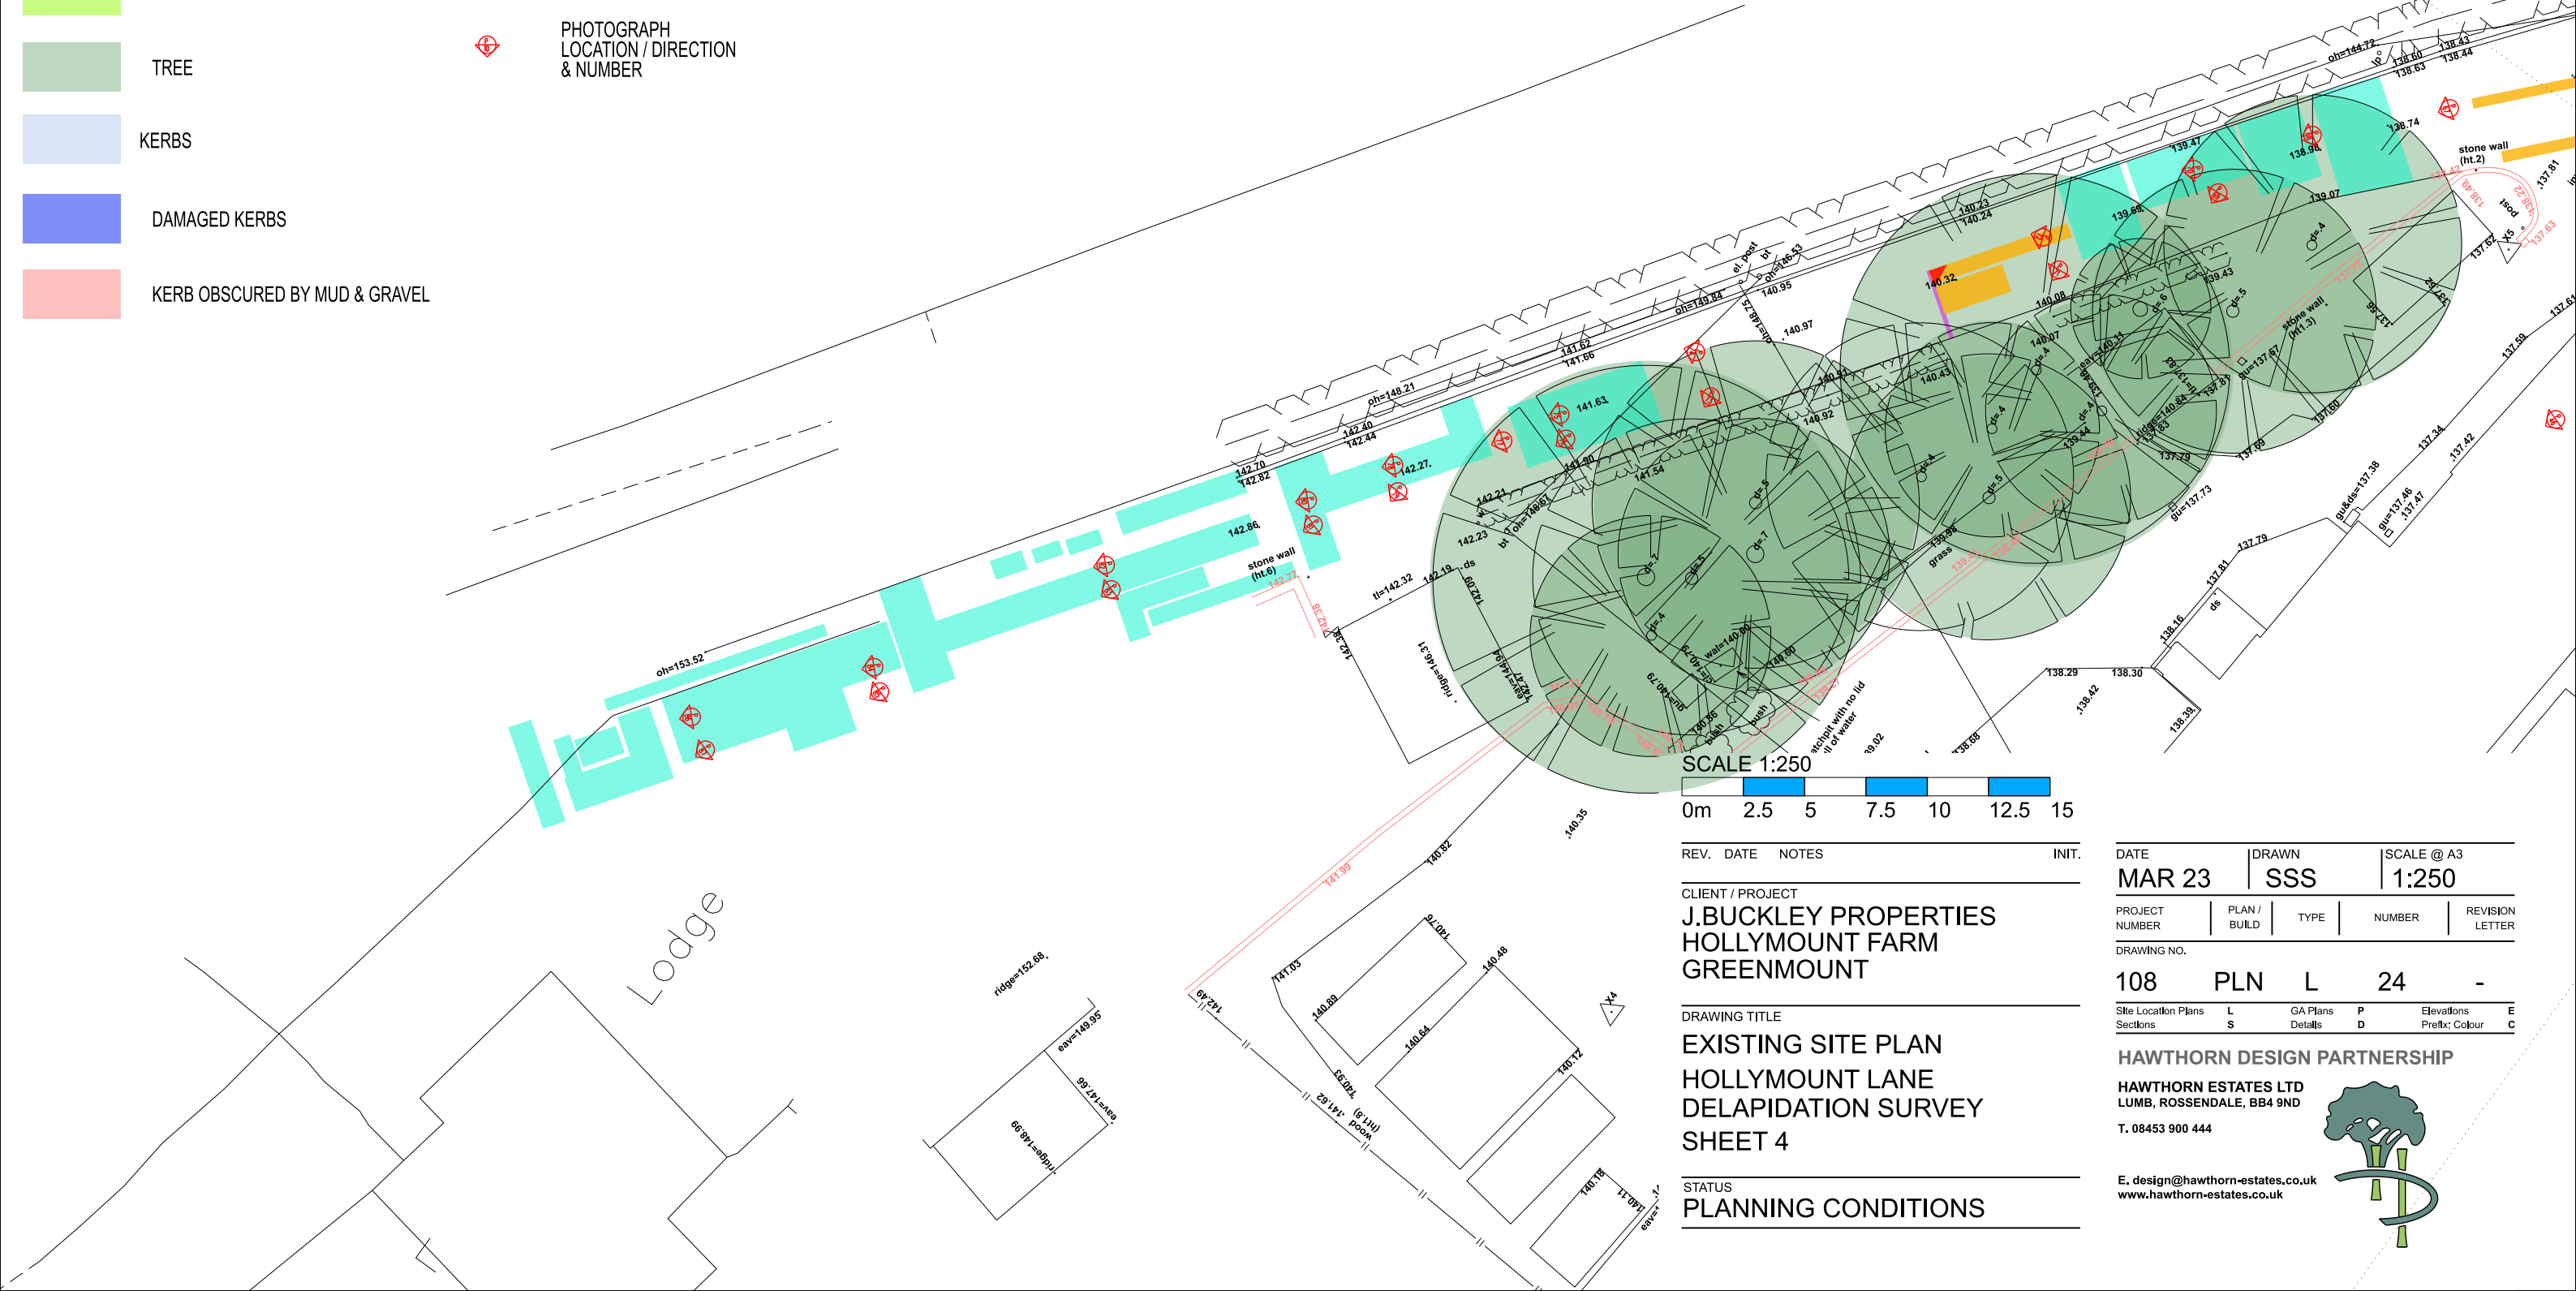

SCALE 1:250
0m 2.5 5 7.5 10 12.5 15

REV. DATE NOTES INIT.

CLIENT / PROJECT
J.BUCKLEY PROPERTIES
HOLLYMOUNT FARM
GREENMOUNT

DRAWING TITLE
EXISTING SITE PLAN
HOLLYMOUNT LANE
DELAPIDATION SURVEY
SHEET 4

STATUS
PLANNING CONDITIONS

DATE	DRAWN	SCALE @ A3
MAR 23	SSS	1:250
PROJECT NUMBER	PLAN / BUILD	TYPE
108	PLN	L
NUMBER	REVISION LETTER	
24	-	
Site Location Plans	L	GA Plans
Sections	S	Details
		P
		D
		E
		C

HAWTHORN DESIGN PARTNERSHIP

HAWTHORN ESTATES LTD
LUMB, ROSSENDALE, BB4 9ND
T. 08453 900 444

E. design@hawthorn-estates.co.uk
www.hawthorn-estates.co.uk

